


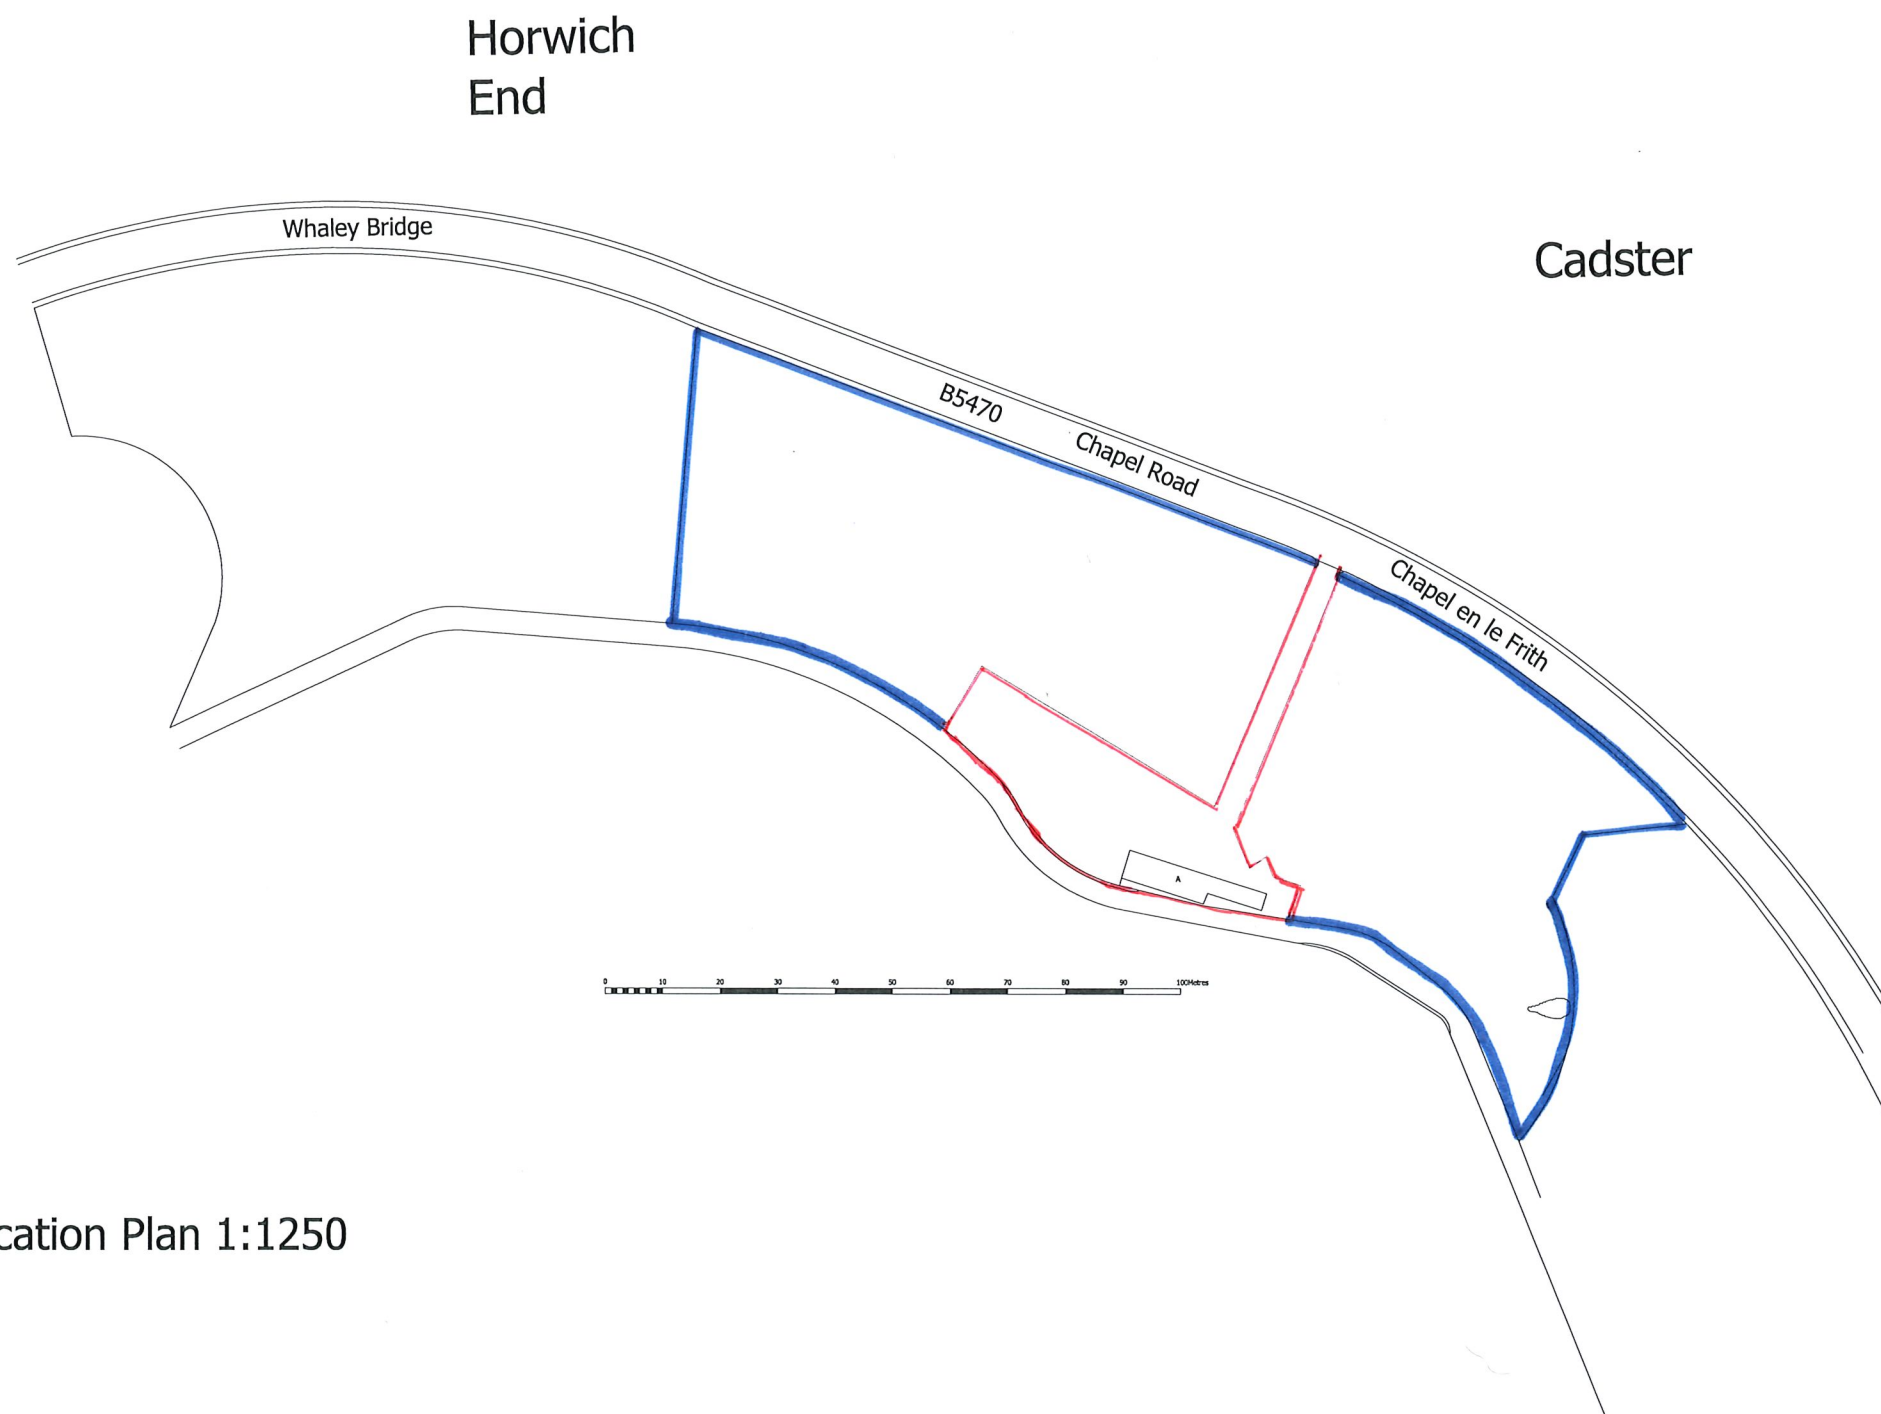

Location Plan 1:1250

NF- PALOMA

Philip A Lomas B Sc, 7 Park Crescent Furness Vale, High Peak, SK23 7PU

DRAWN	PAL	DATE	July 2023	Rndal Carr Farm Chapel Road, Whaley Bridge HighPeak. SK23 7FN Current Layout inc Planting
JOB No	DH/01/2022	SCALE	As Shown @ A3	
DWG No	LP/01	Rev		