


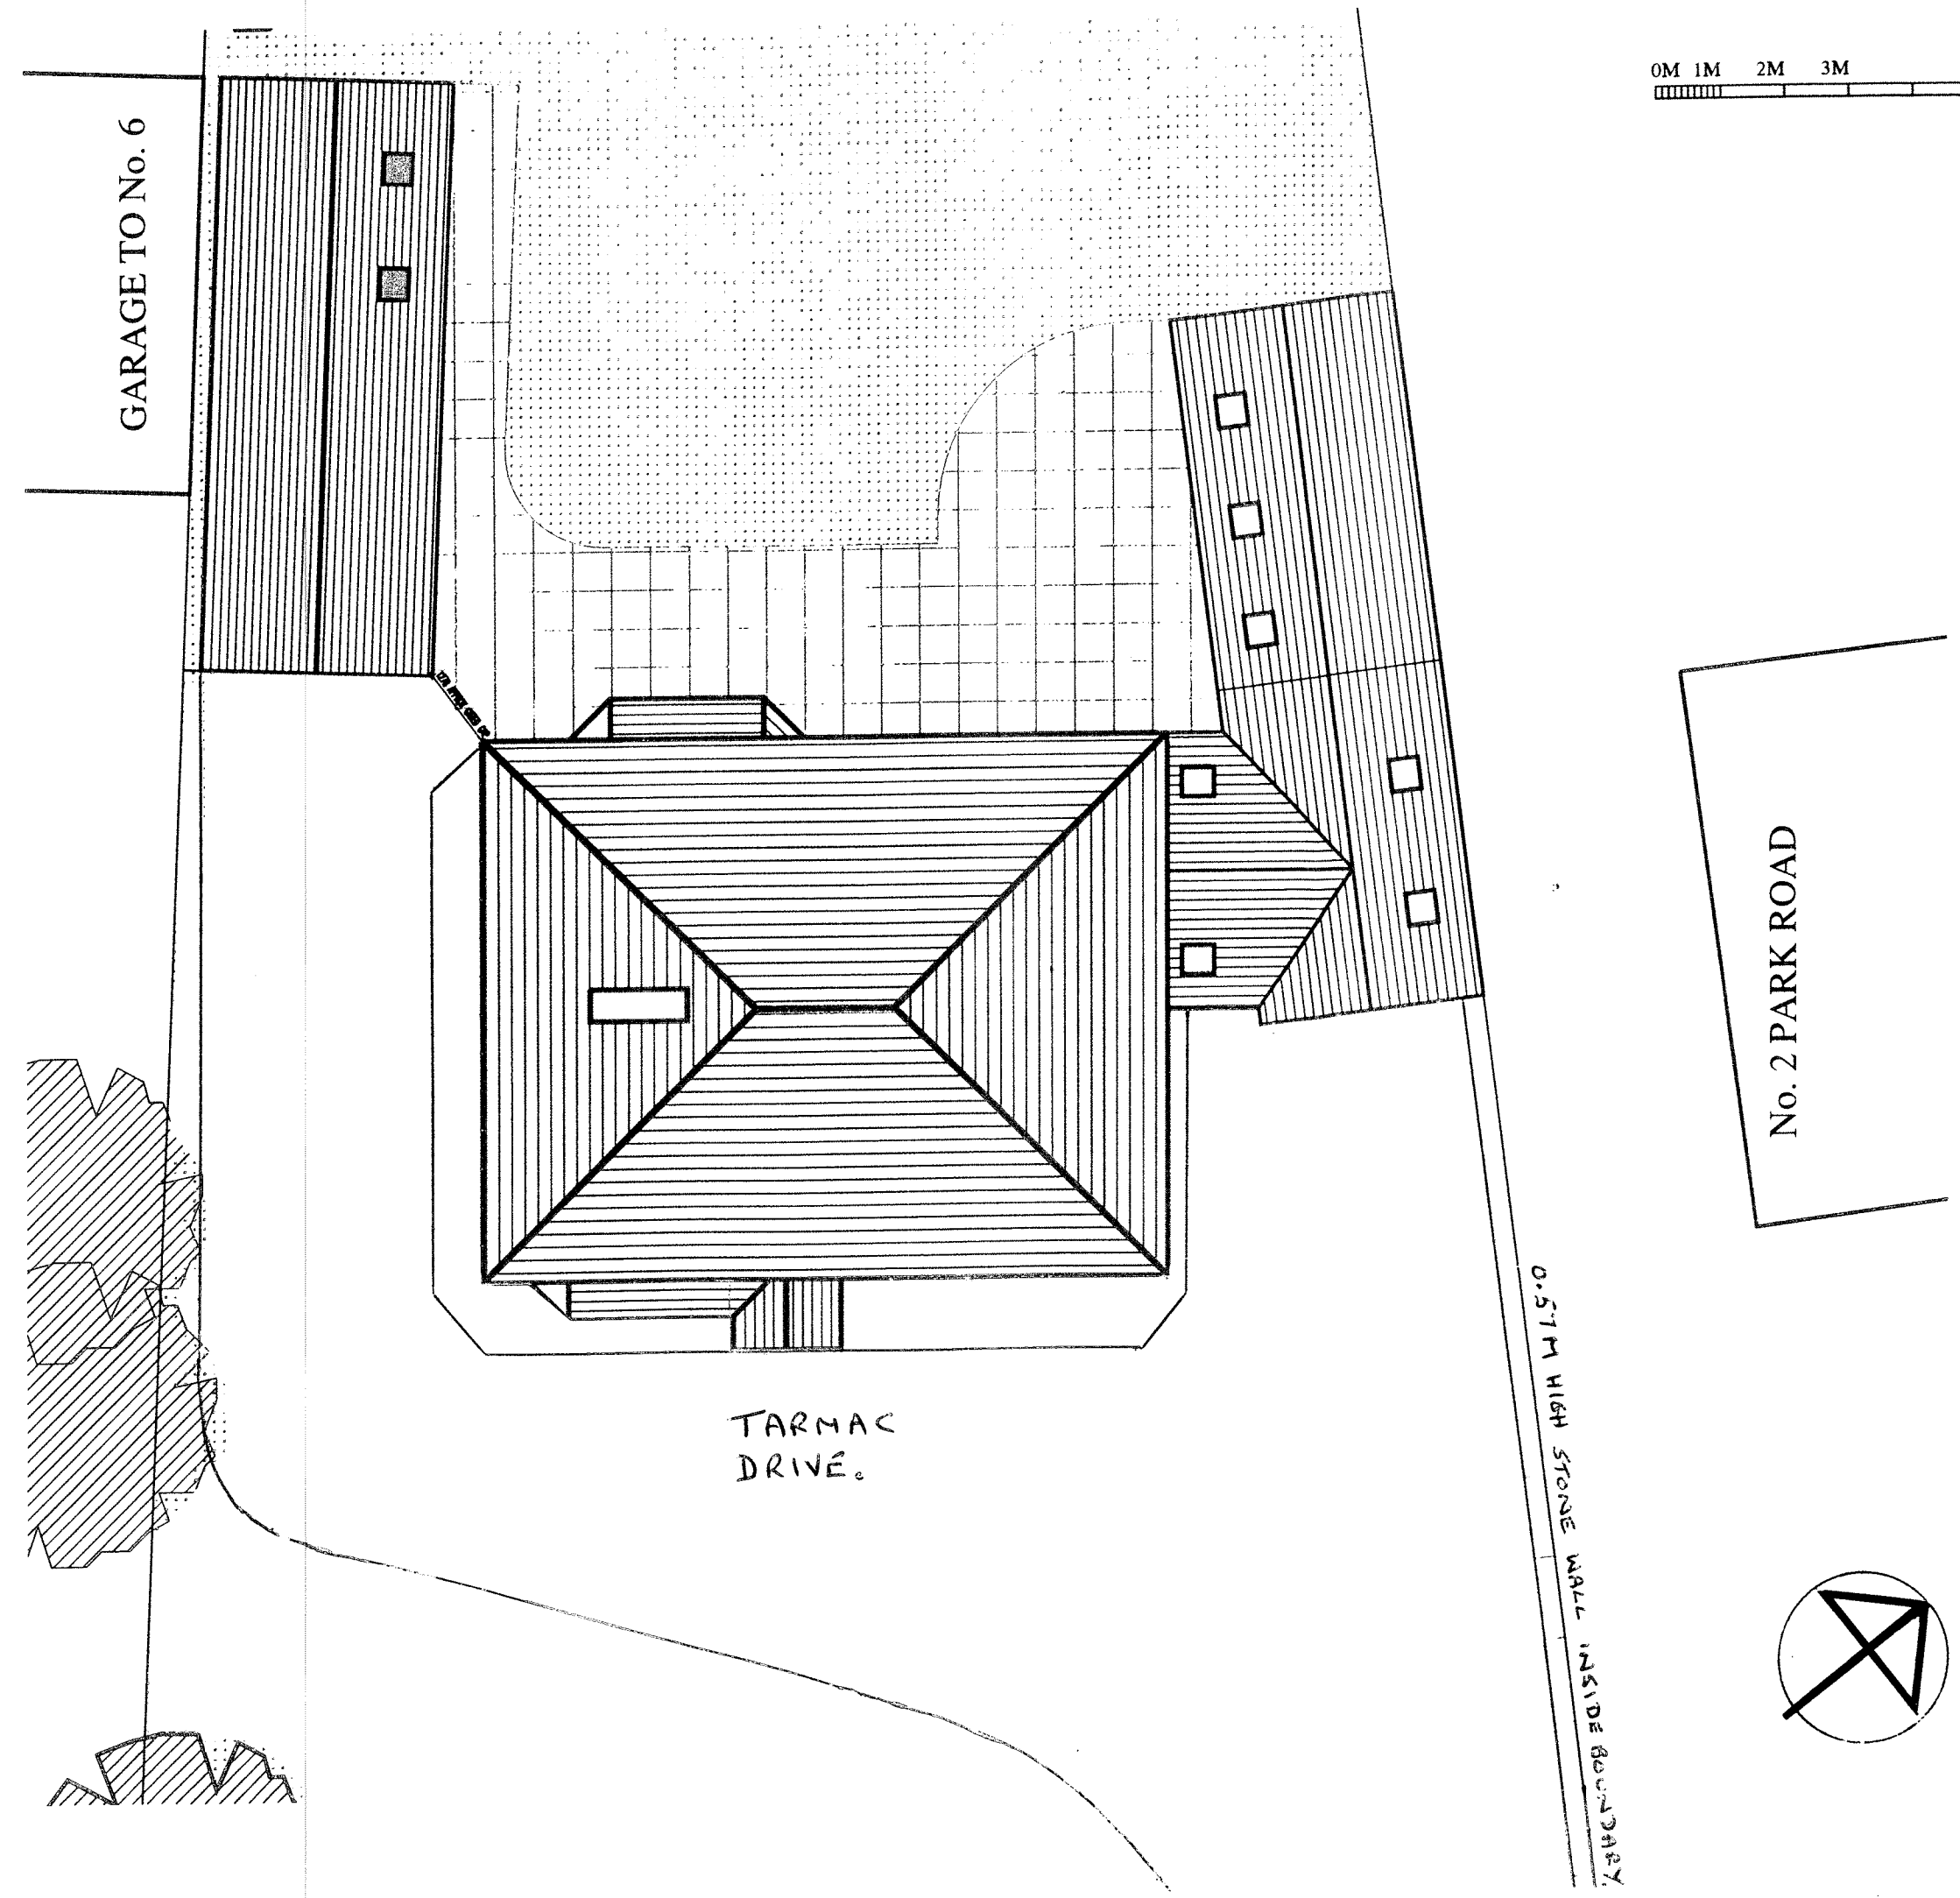

PROPOSED PART BLOCK PLAN 1:100

4 PARK ROAD, BUXTON

DWG: PROPOSED.
4 PARK ROAD
BUXTON

1:100
DATE: 31/08/23
CHECKED:
DRAWN: SMW

BLOCK PLAN
4 PARK ROAD

Copy 2