


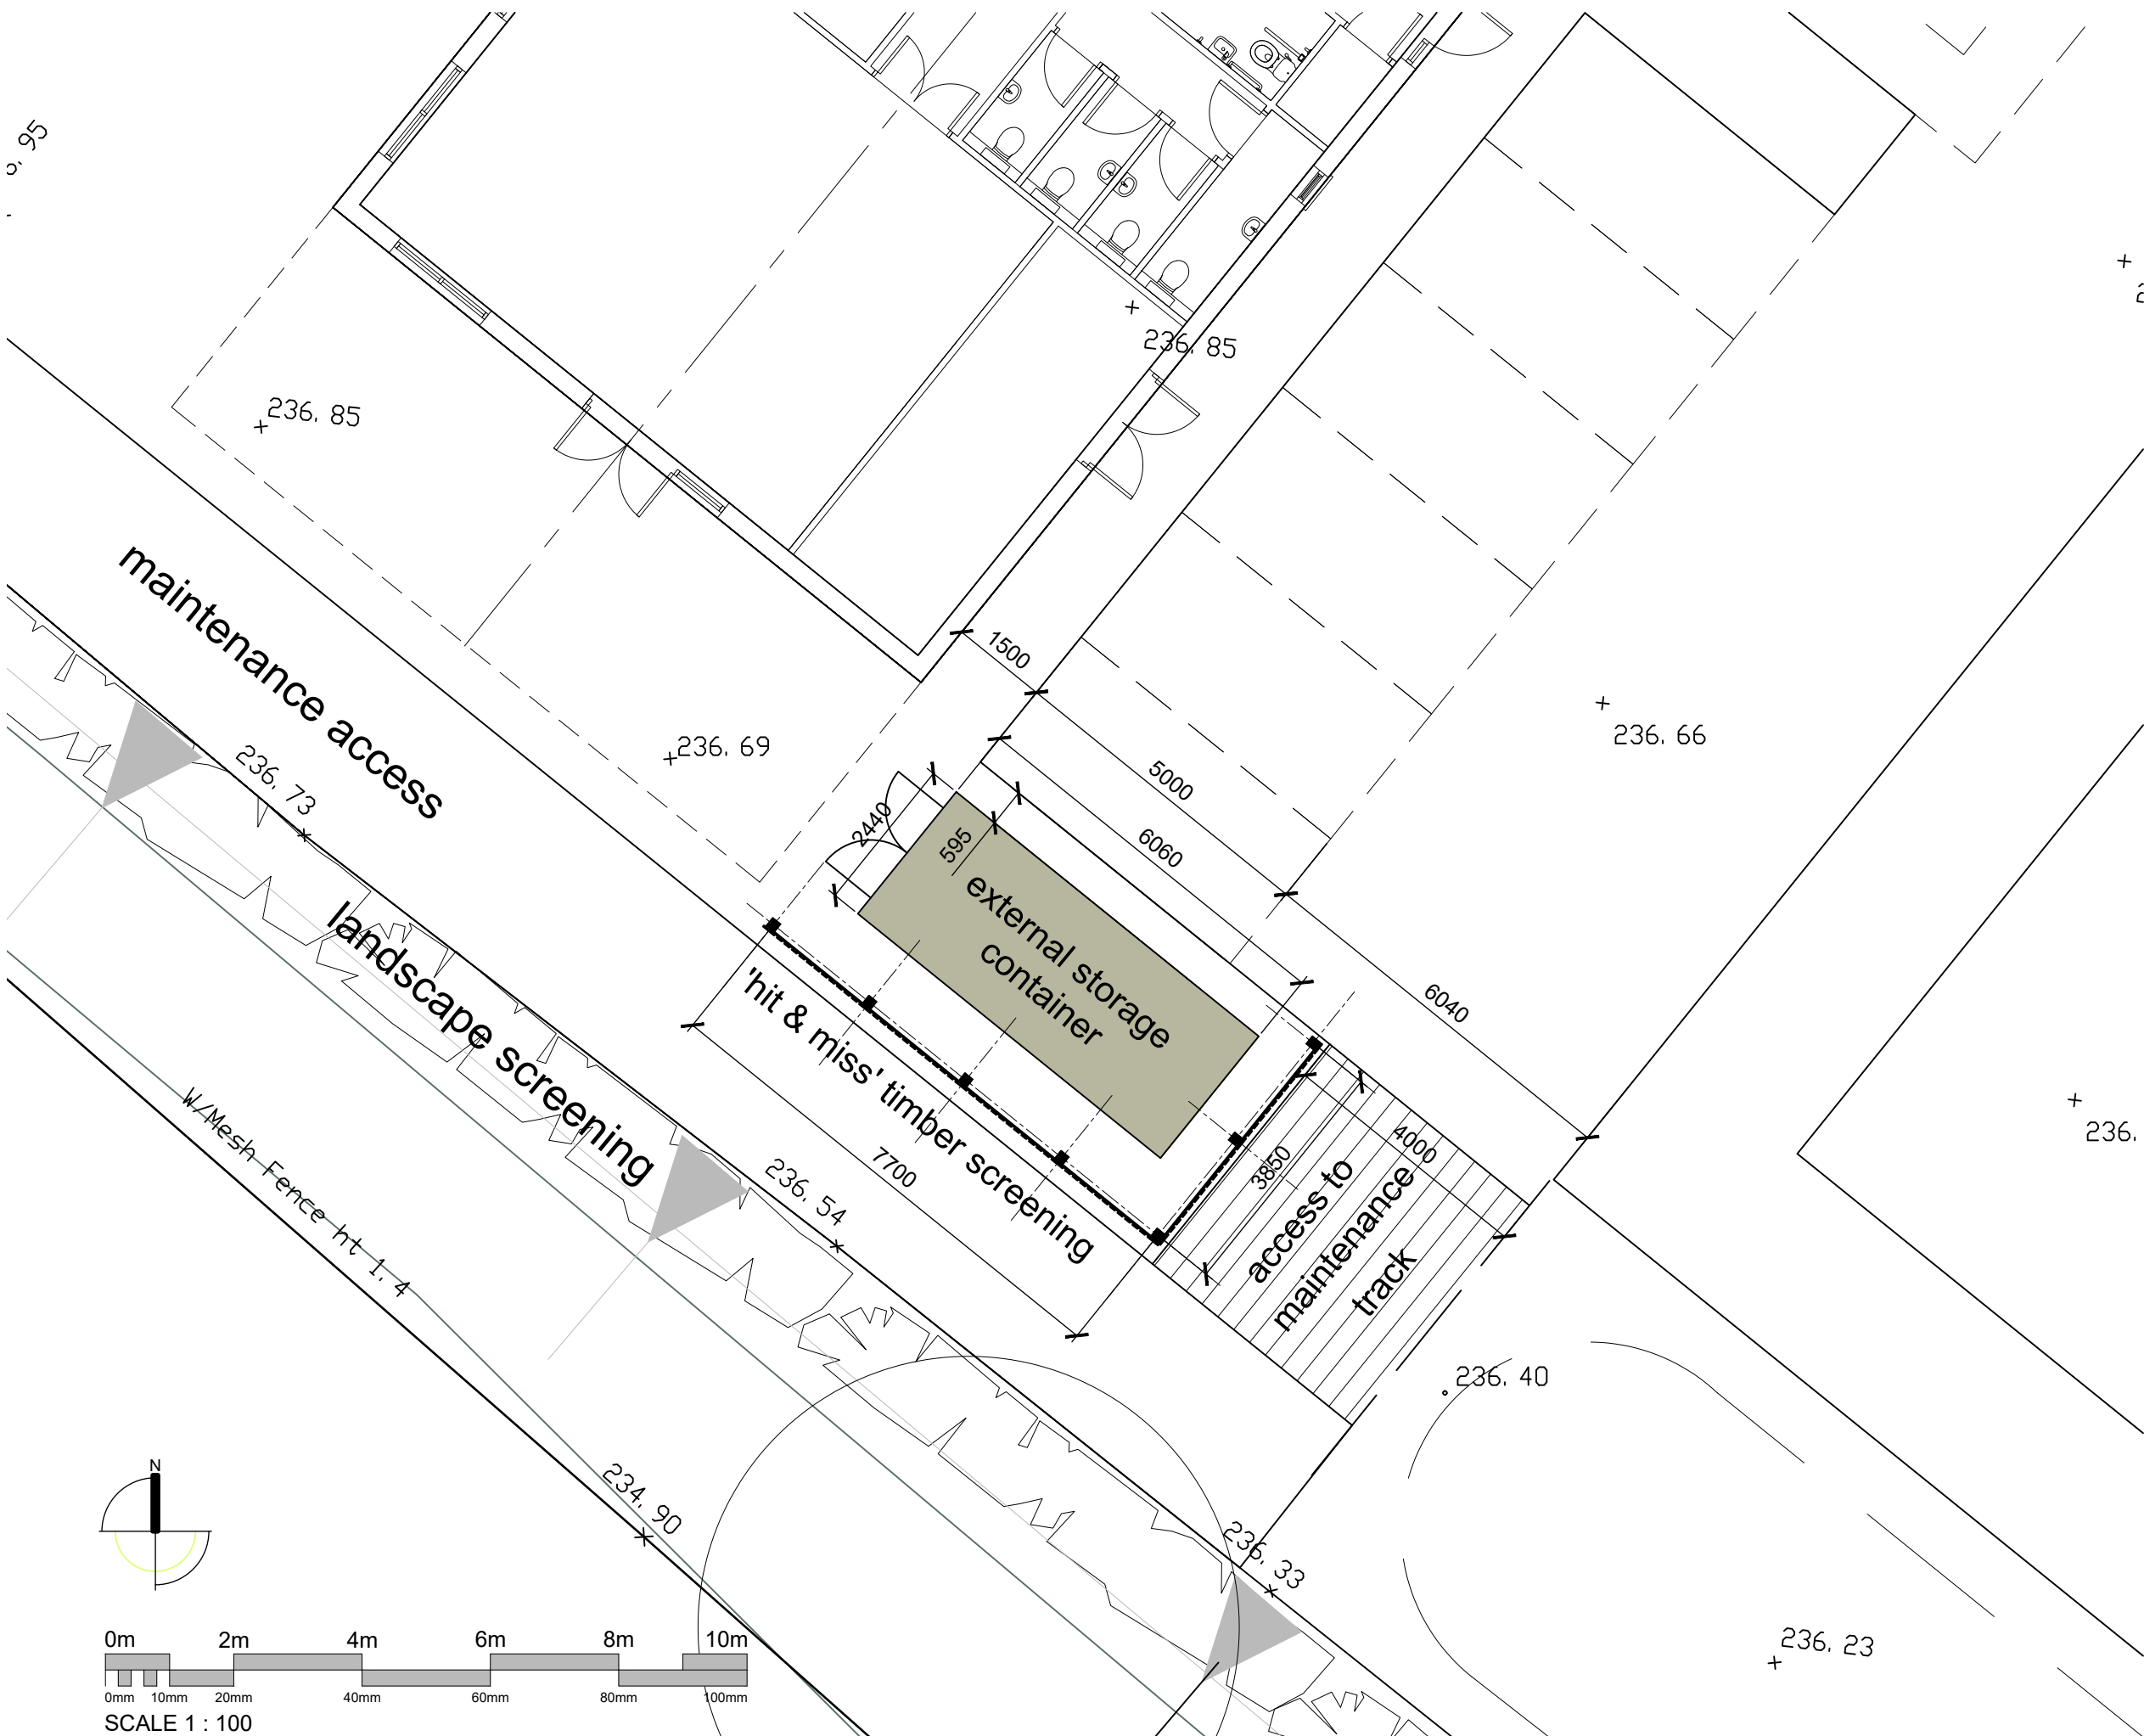

NOTES

Revision	Date Issued	Details
----------	-------------	---------

PLANNING

LK2

Studio 2, Deepdale Enterprise Park,
Deepdale Lane,
Nettleham, Lincoln
LN2 2LL
T 01522 750777
E info@lk2.co.uk
W www.lk2.co.uk

Registered in England 08208044 - Reg. Office - Studio 2, Deepdale Enterprise Park, Deepdale Lane, Nettleham Lincoln, LN2 2LL
Client Logo

Client
Glossop North End Community Club
Cemetery Road
Glossop

Project
Home Ground Redevelopment
External Storage Container

Drawing Title
Proposed Site Layout

Scale	Date	Drawn by	Checked by
-------	------	----------	------------

1:100 @ A3
July 2023

Project No.	Drawing No.	Revision
-------------	-------------	----------

922
(03) 203

A00