
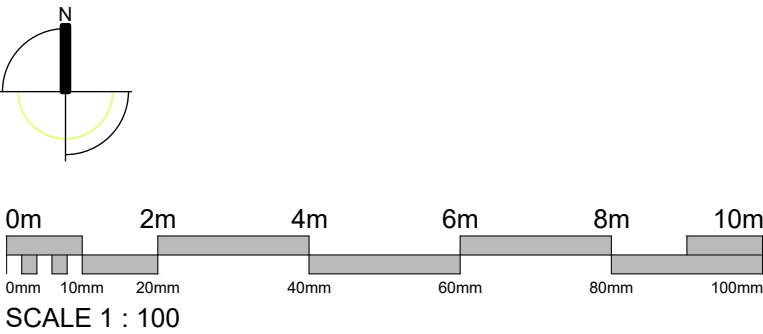


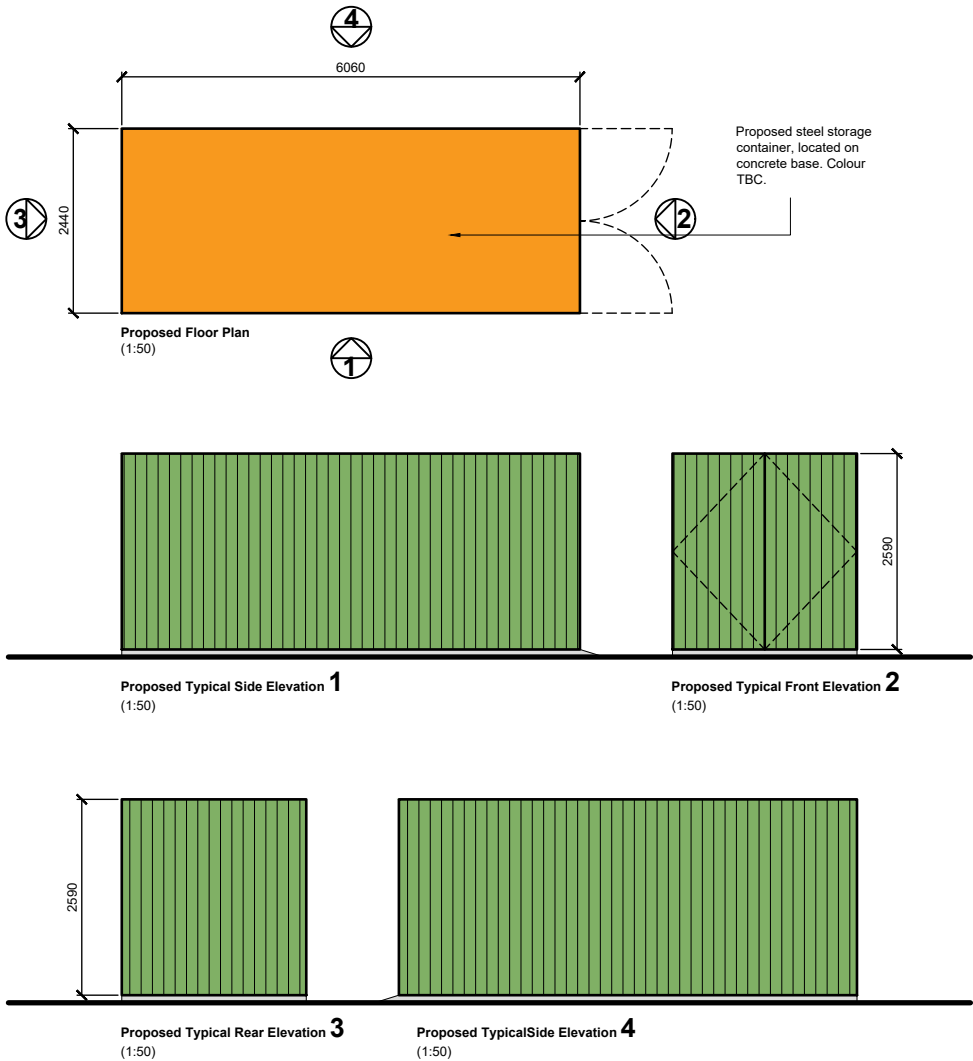

Revision	Date Issued	Details
----------	-------------	---------

PLANNING

LK2®
Studio 2, Deepdale Enterprise Park,
Deepdale Lane,
Nettleham, Lincoln
LN2 2LL
T 01522 750777
E info@lk2.co.uk
W www.lk2.co.uk

Registered in England 08208944 - Reg. Office - Studio 2, Deepdale Enterprise Park, Deepdale Lane, Nettleham Lincoln, LN2 2LL.
Client Logo

Client
Glossop North End Community Club
Cemetery Road
Glossop

Project
Home Ground Redevelopment
External Storage Container

Drawing Title
Proposed Storage Container Elevations
Sheet 2 of 2

Scale 1:100 @ A3	Date Aug 2023	Drawn by	Checked by
Project No. 922	Drawing No. (03) 207	Revision A00	