
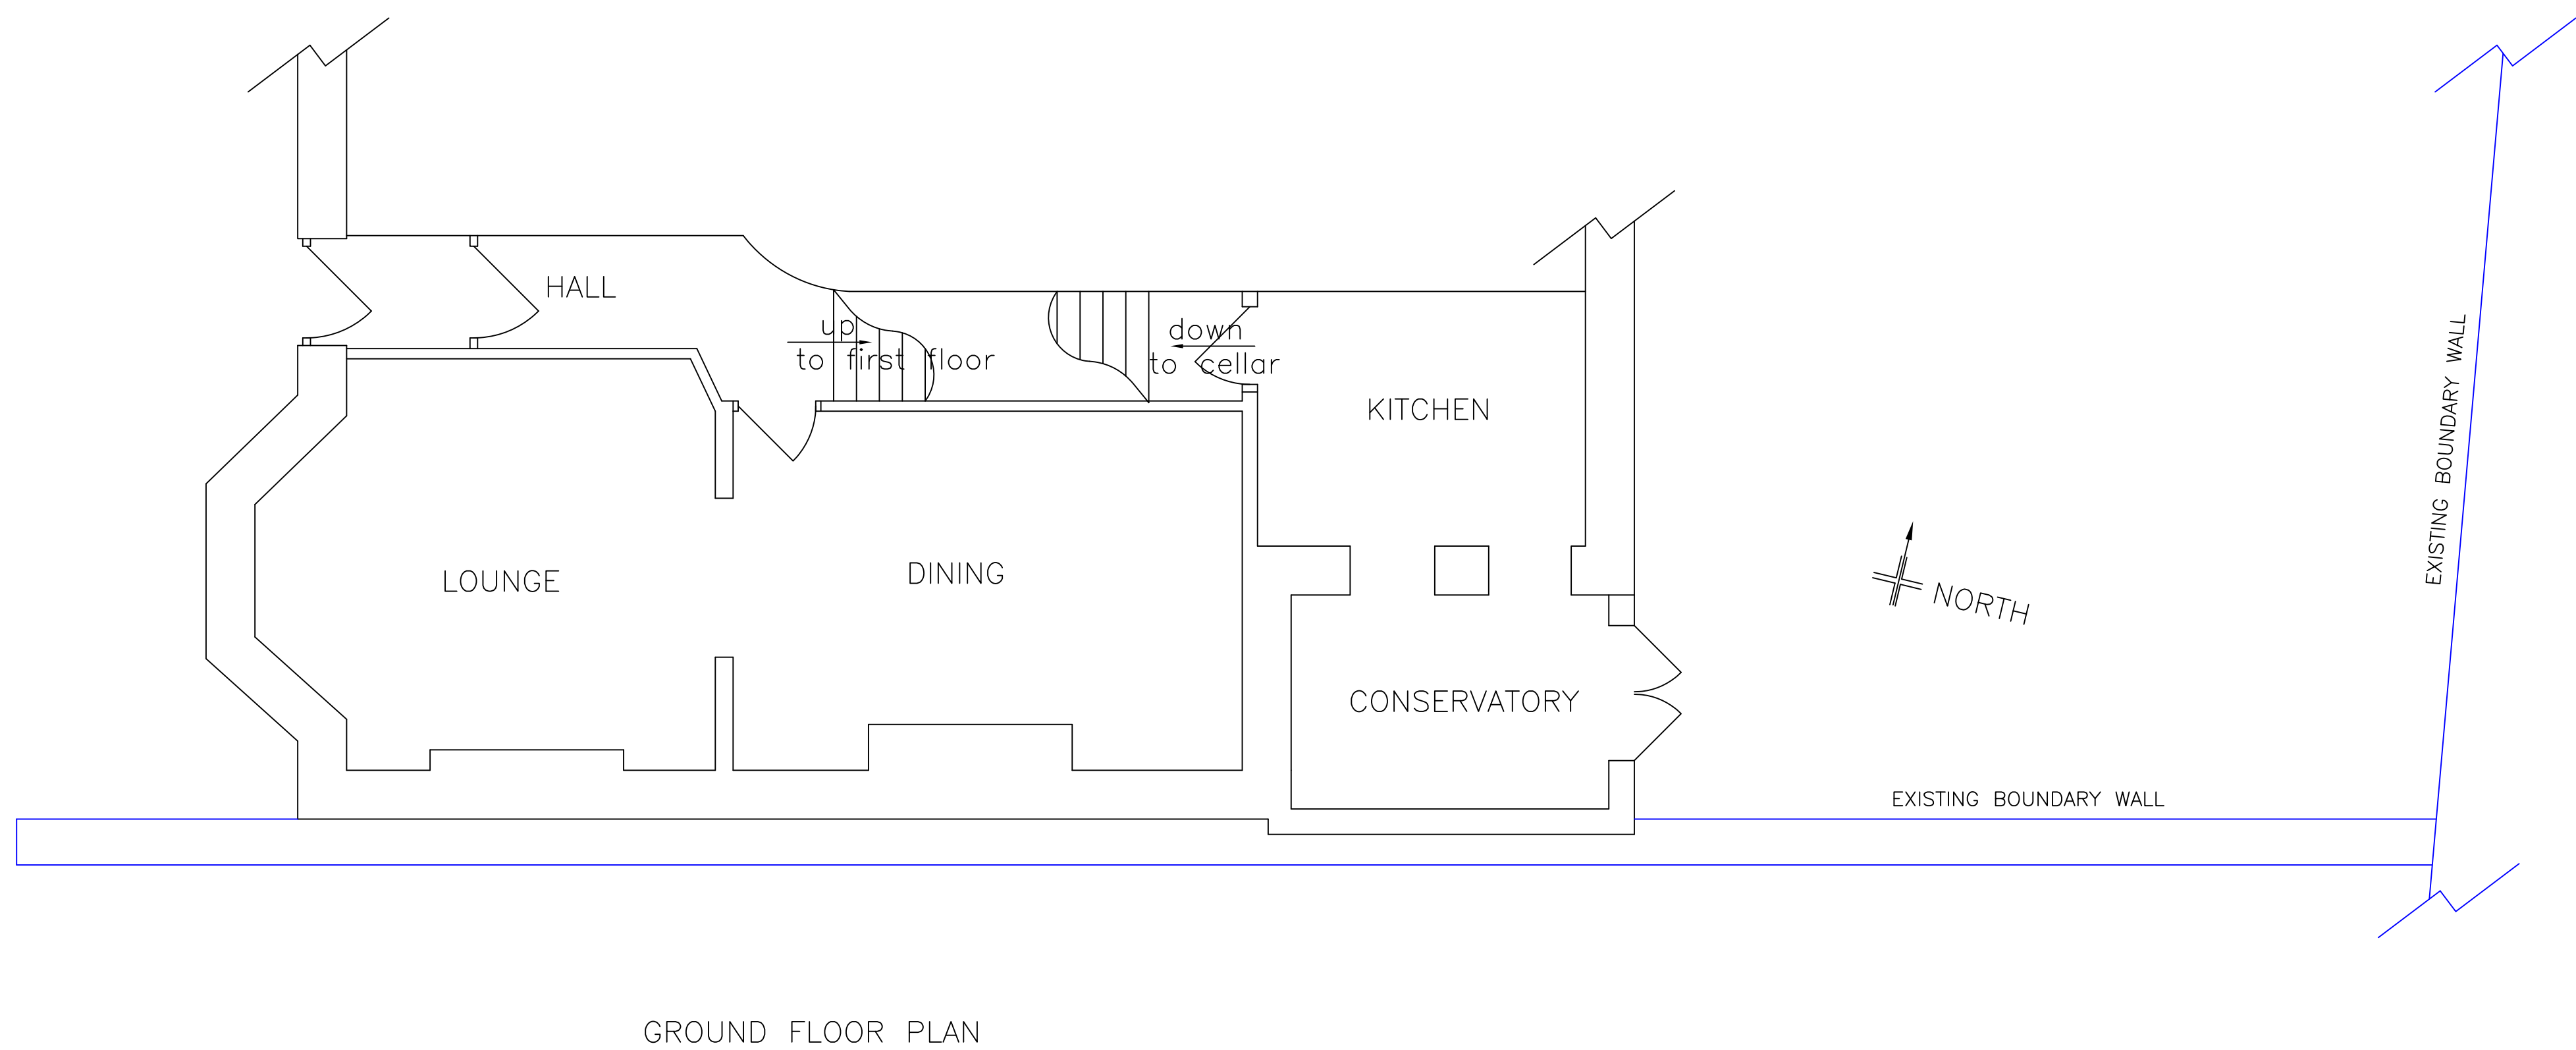


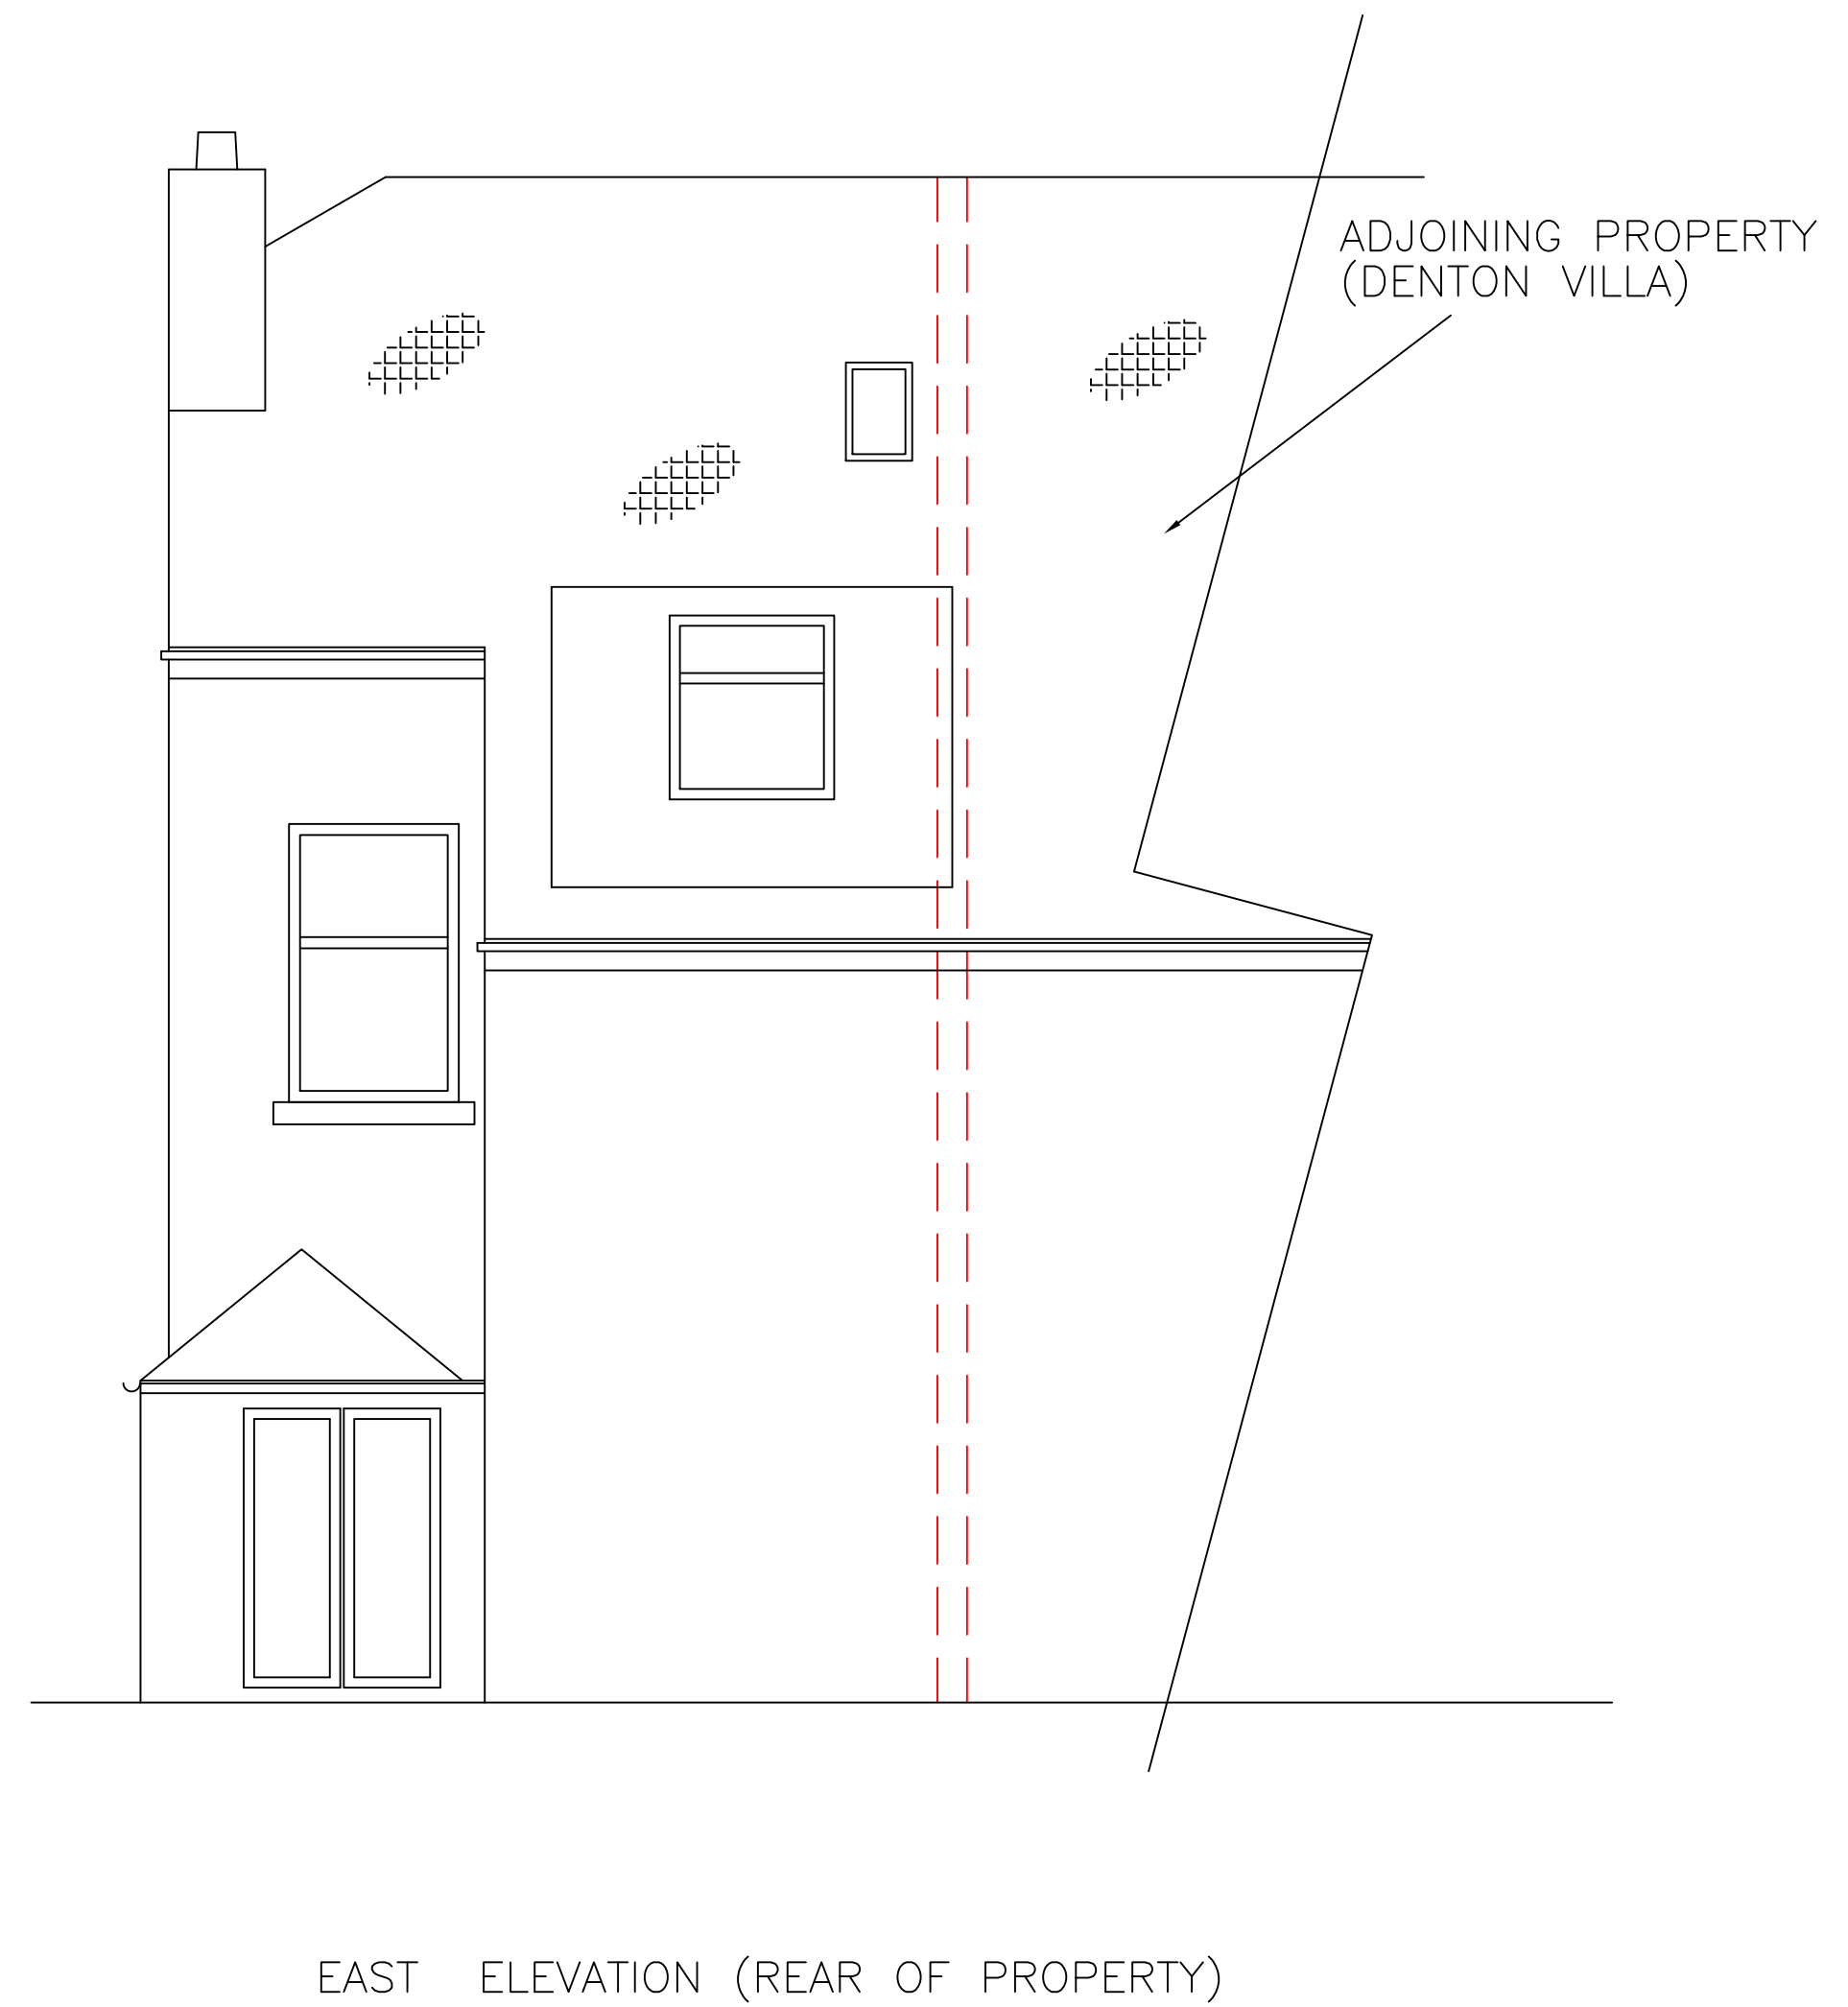

PROPOSED SINGLE STOREY EXTENSION  
FOR V KENWORTHY  
DENTON HOUSE, FAIRFIELD Rd  
BUXTON

SCALE 1:50