
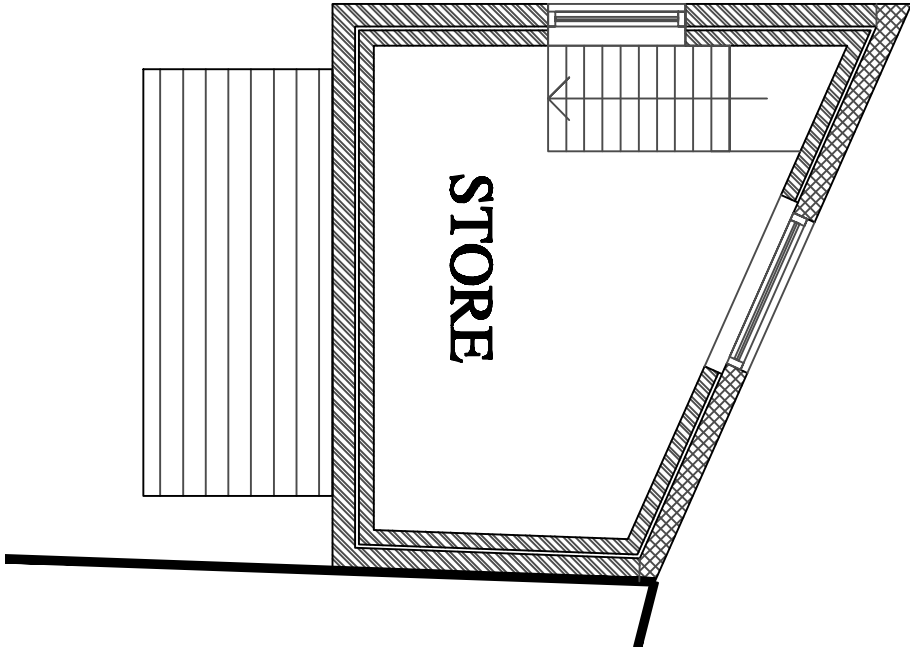


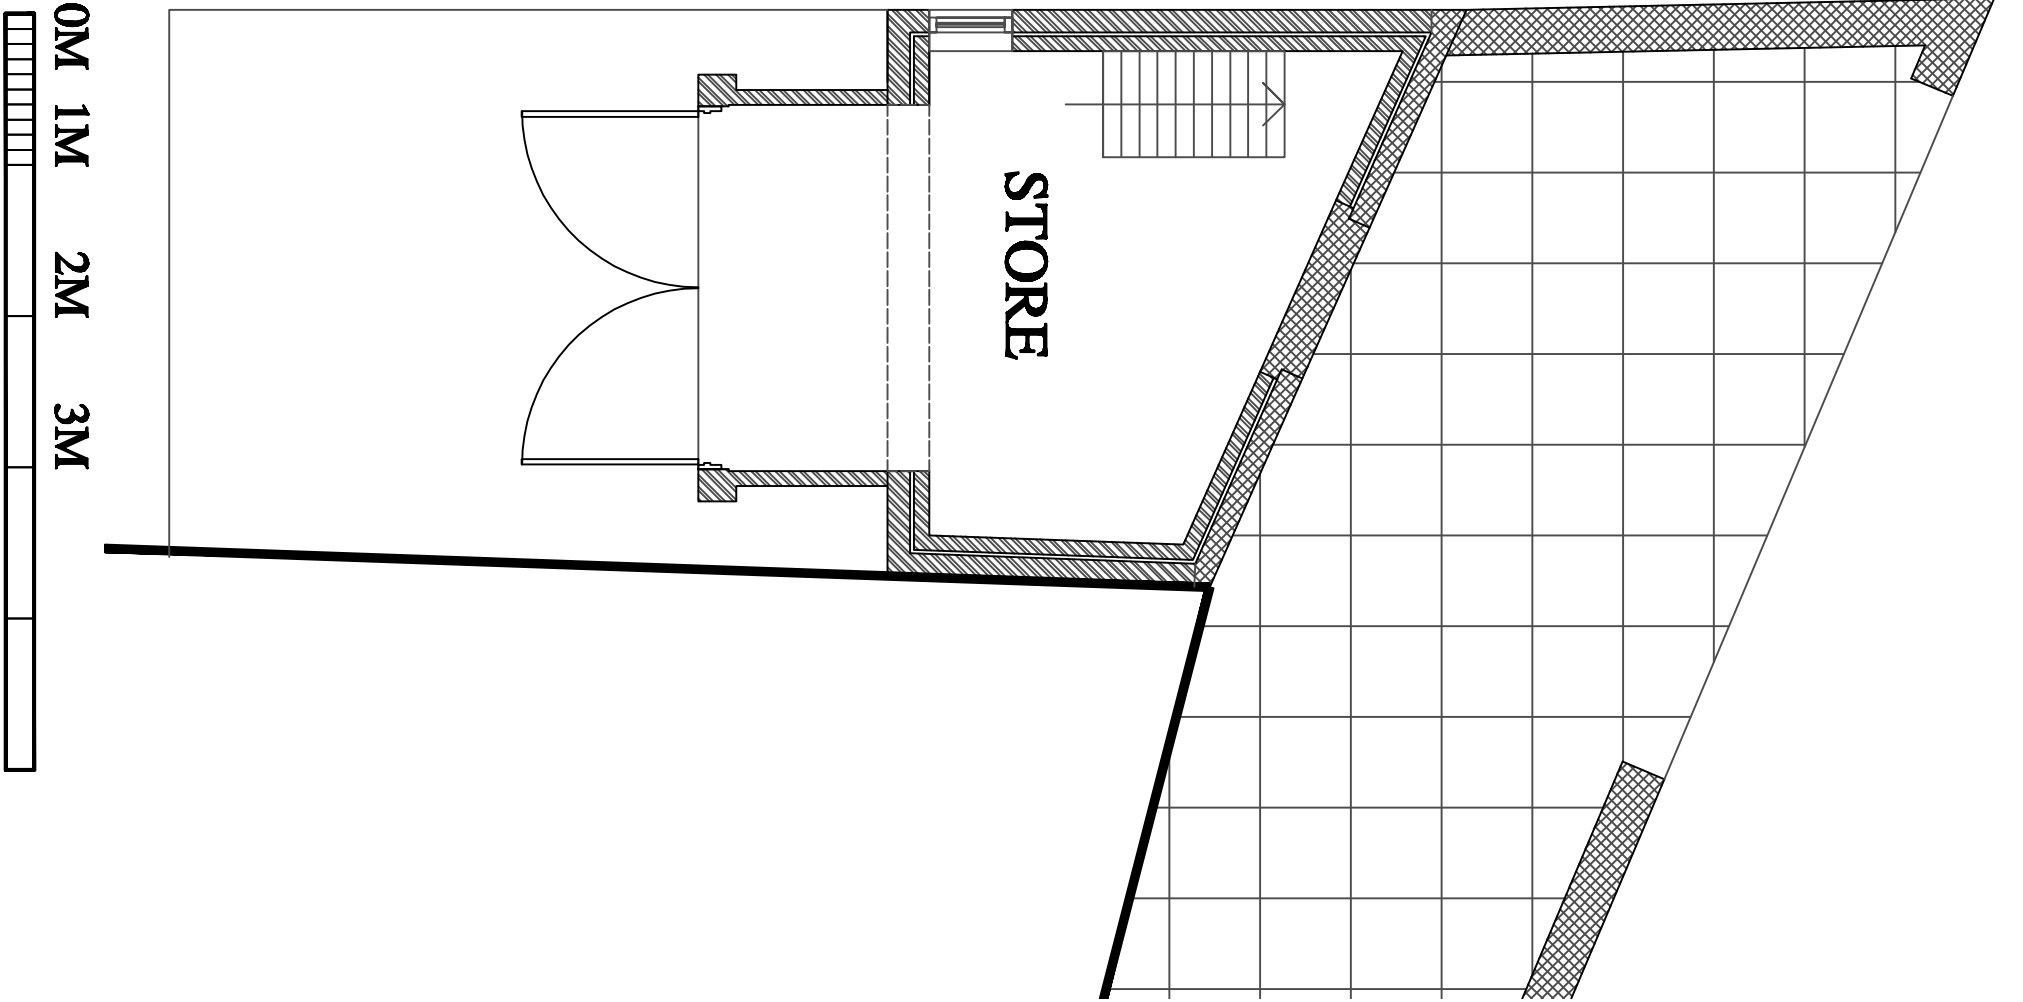

# GROUND AND FIRST FLOOR AS EXISTING 1:50

## 180 GREEN LANE, BUXTON

180 GREEN LANE

EXISTING 01

©THIS DRAWING AND THE BUILDING WORKS DEPICTED ARE THE COPYRIGHT OF AJS ARCHITECTURE AND MAY NOT BE REPRODUCED OR AMENDED EXCEPT BY WRITTEN PERMISSION. NO LIABILITY WILL BE ACCEPTED FOR AMENDMENTS MADE BY OTHER PERSONS. - CONFIRM ALL DIMS ON SITE

A.J.S ARCHITECTURE



32 cair road.  
buxton.  
derbyshire.  
sk17 6wf.

h: 01298 26062  
m: 07794 400237

|               |          |
|---------------|----------|
| 1:50          | CHECKED: |
| DATE: JUNE'17 | DRAWN:   |

DWG: EXISTING PLANS  
COACH HOUSE, 180 GREEN LANE  
BUXTON

REVISIONS: