


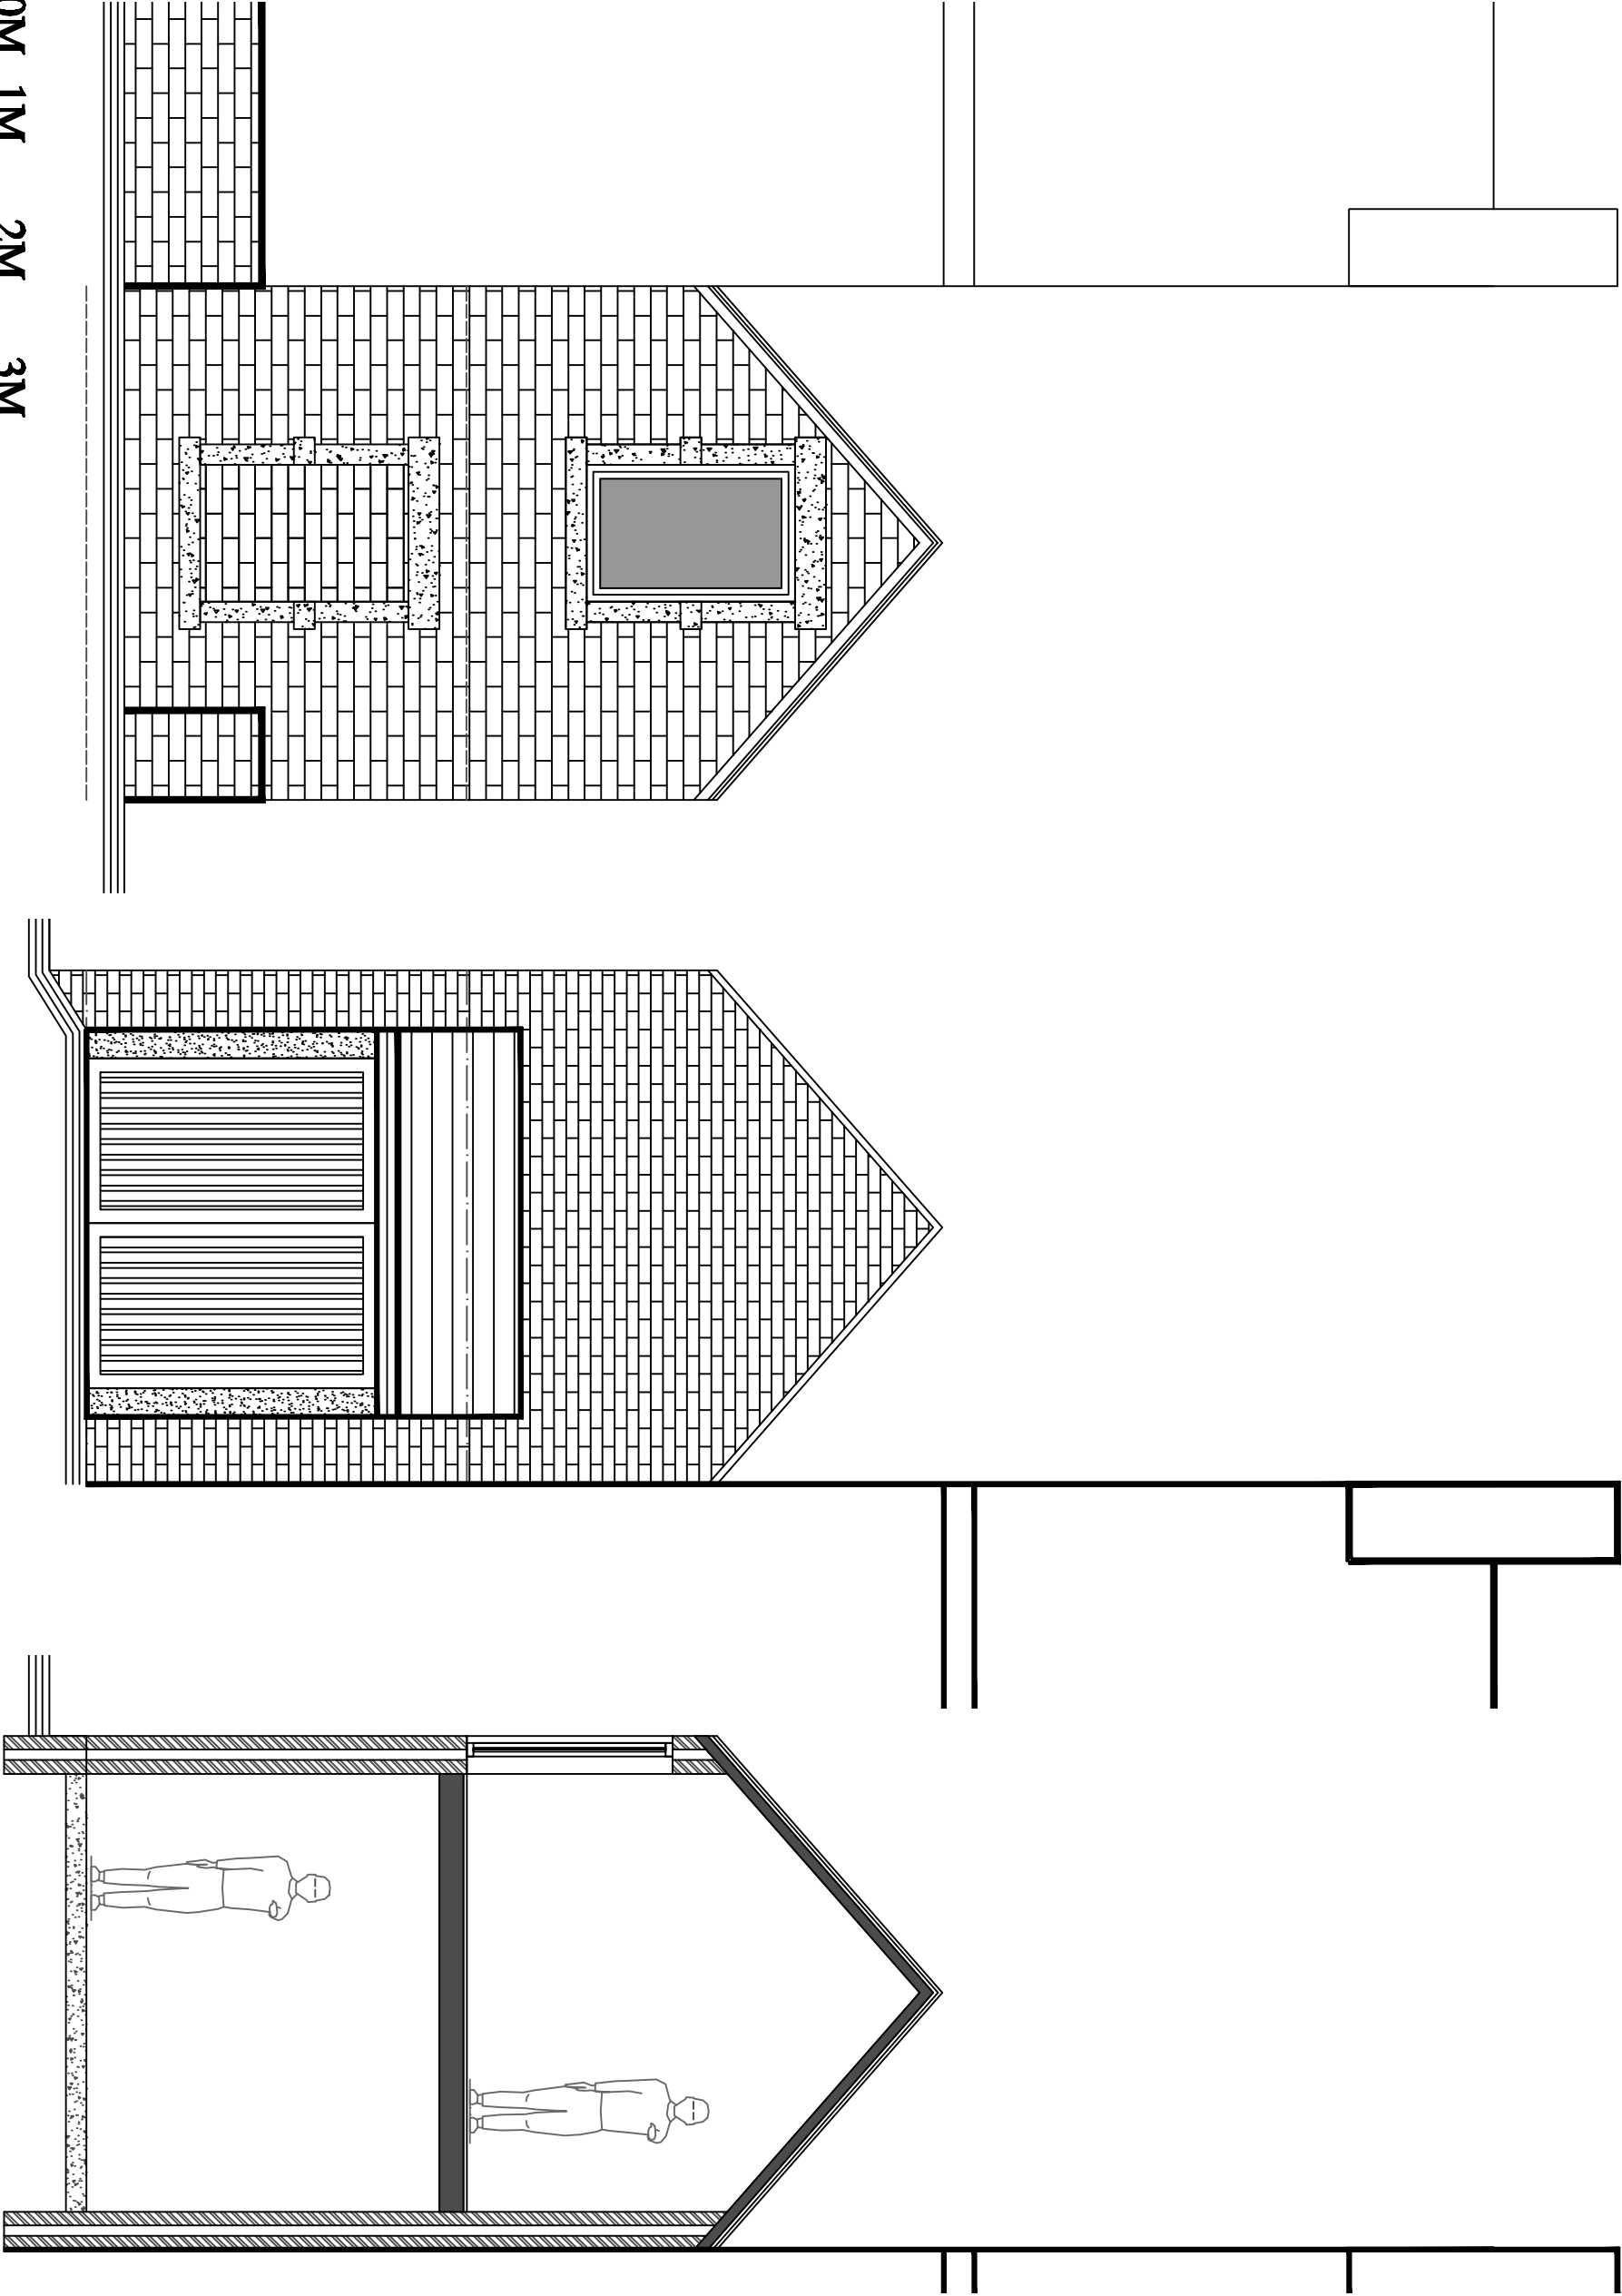

DWG: EXISTING ELEVATIONS COACH HOUSE, 180 GREEN LANE BUXTON		
REVISIONS:		

1:50	CHECKED:
DATE: JUNE'17	DRAWN:

©THIS DRAWING AND THE BUILDING WORKS DEPICTED ARE THE COPYRIGHT OF AJS ARCHITECTURE AND MAY NOT BE REPRODUCED OR AMENDED EXCEPT BY WRITTEN PERMISSION. NO LIABILITY WILL BE ACCEPTED FOR AMENDMENTS MADE BY OTHER PERSONS. – CONFIRM ALL DIMS ON SITE

A.J.S ARCHITECTURE

32 cairn road.
buxton.
derbyshire.
sk17 6wf.

h: 01298 26062
m: 07794 400237

EXISTING 02

180 GREEN LANE

FRONT, REAR AND SECTION AS EXISTING 1:50
180 GREEN LANE, BUXTON