


SIDE ELEVATION AS EXISTING 1:50

180 GREEN LANE, BUXTON

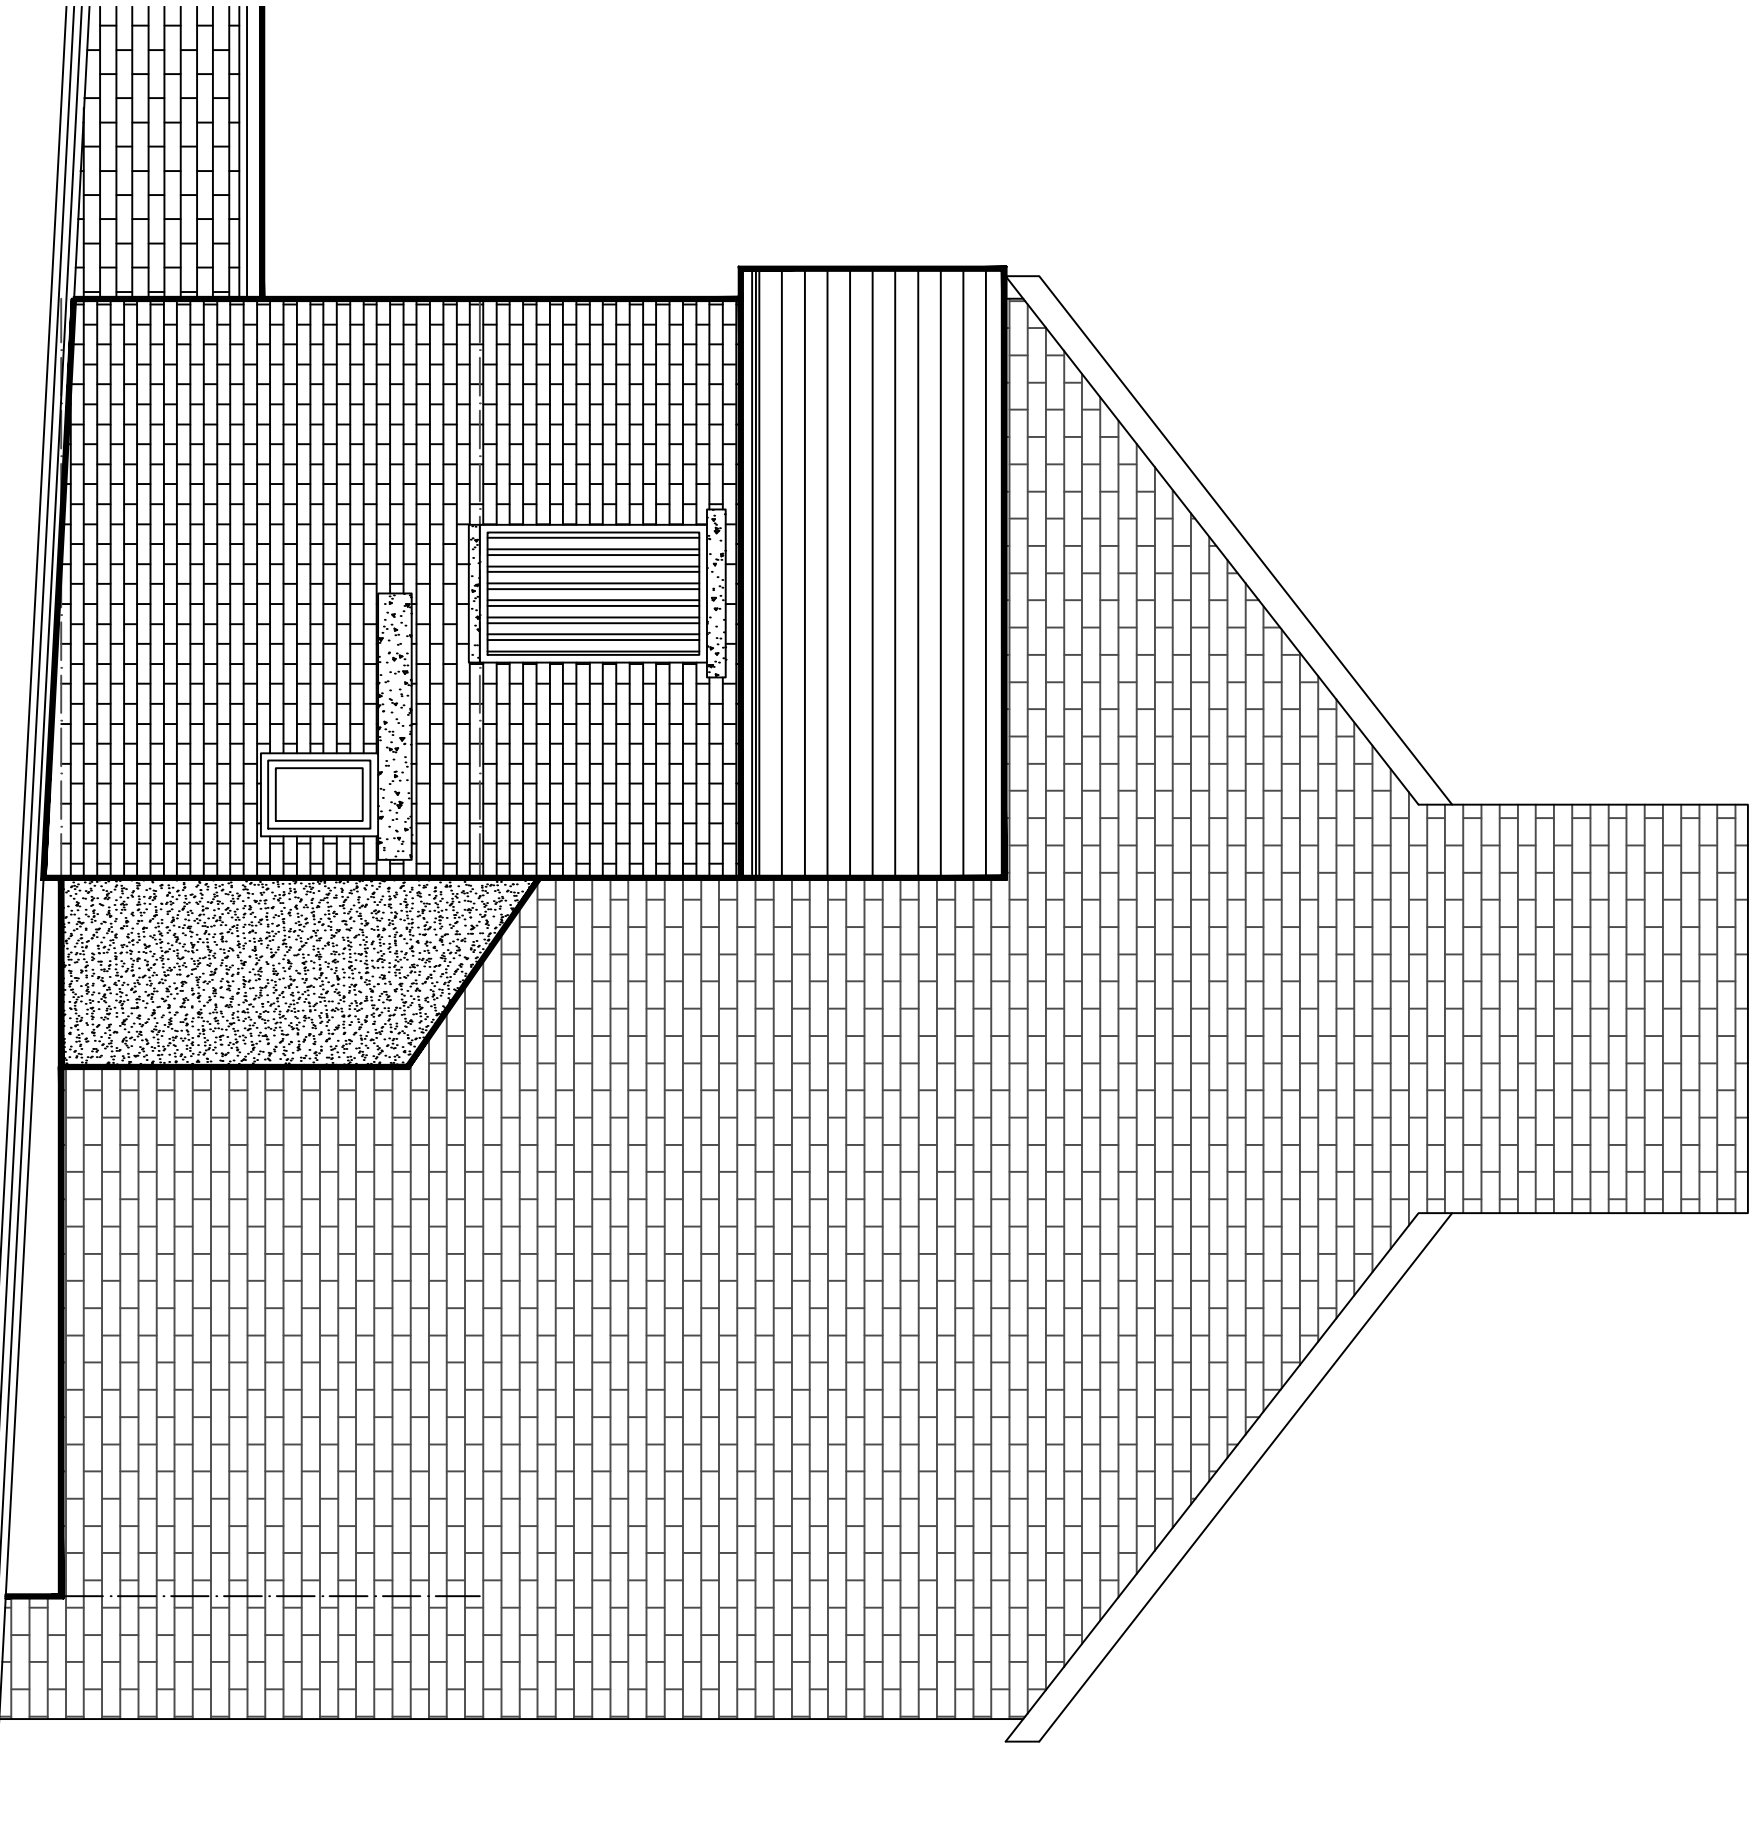

DWG: EXISTING ELEVATIONS
COACH HOUSE, 180 GREEN LANE
BUXTON

REVISIONS:

1:50	CHECKED:
DATE: JUNE'17	DRAWN:

©THIS DRAWING AND THE BUILDING WORKS DEPICTED ARE THE COPYRIGHT OF AJS ARCHITECTURE AND MAY NOT BE REPRODUCED OR AMENDED EXCEPT BY WRITTEN PERMISSION. NO LIABILITY WILL BE ACCEPTED FOR AMENDMENTS MADE BY OTHER PERSONS. - CONFIRM ALL DIMS ON SITE

A.J.S ARCHITECTURE

32 carr road.
buxton.
derbyshire.
sk17 6wf.

h: 01298 26062
m: 07794 400237

EXISTING 03

180 GREEN LANE