


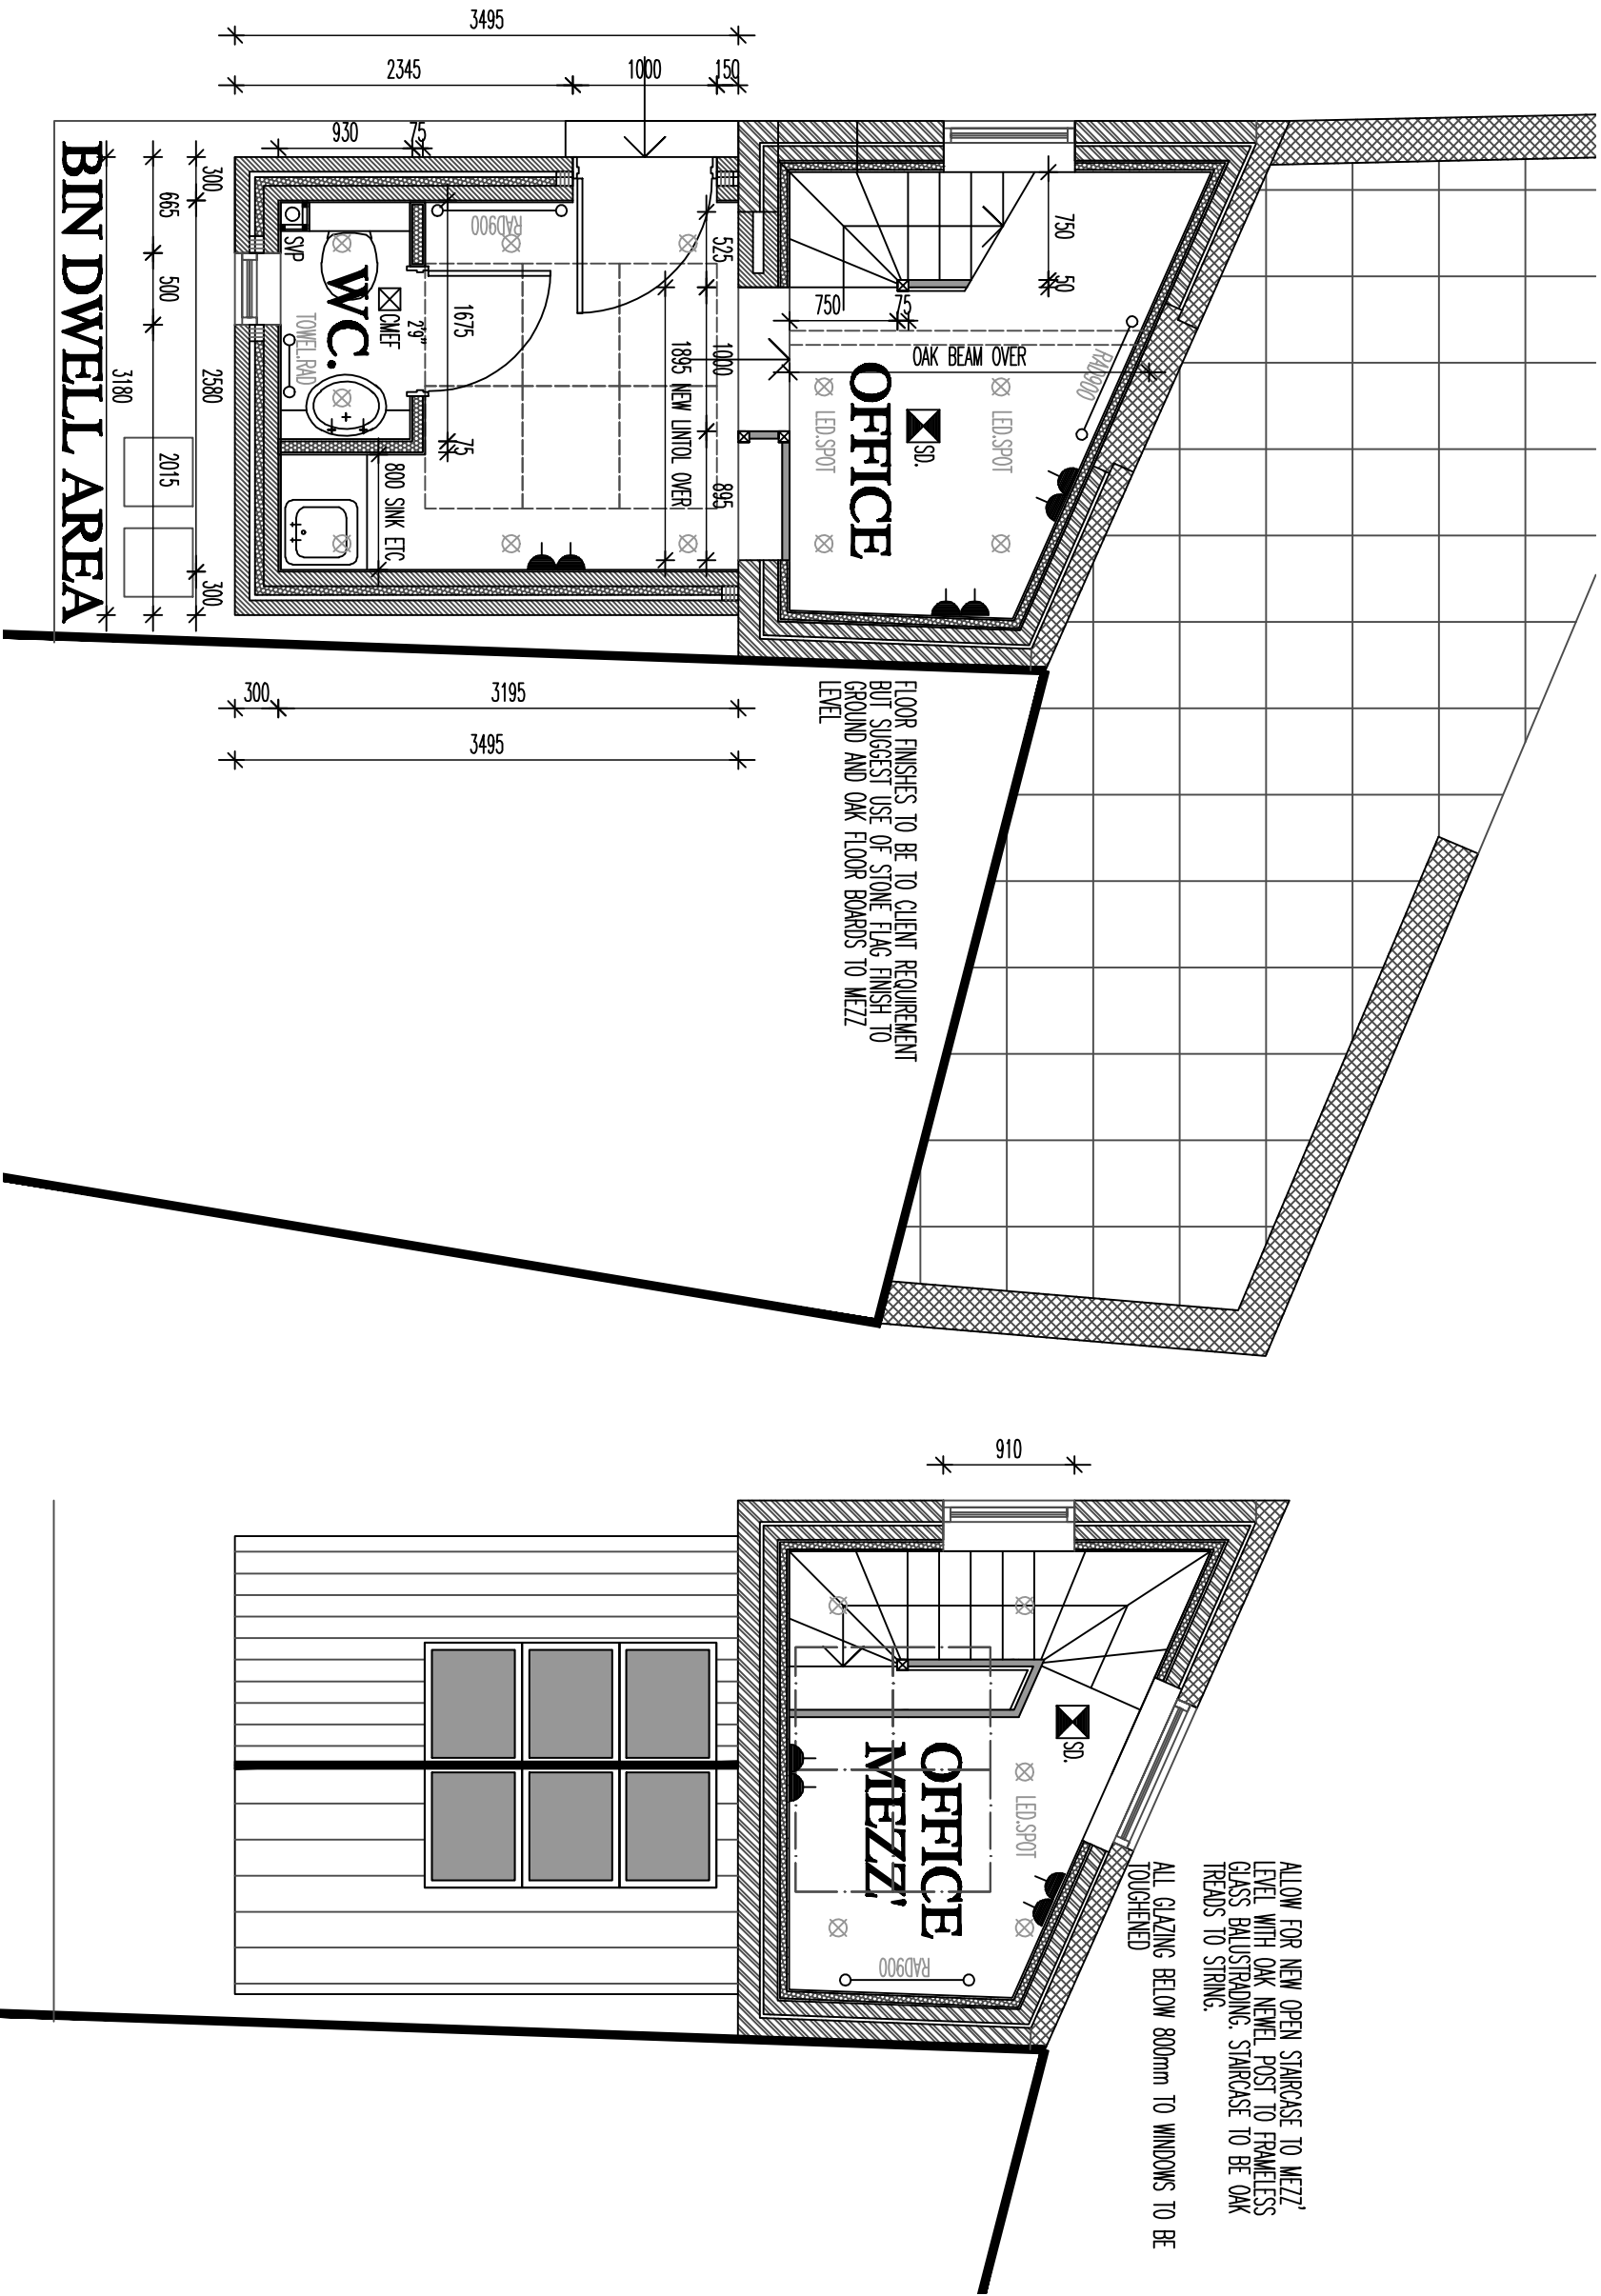

0M 1M 2M 3M

GROUND AND FIRST FLOOR AS PROPOSED 1:50

180 GREEN LANE, BUXTON

DWG: PROPOSED PLANS

COACH HOUSE, 180 GREEN LANE

BUXTON

REVISIONS:

1:50	CHECKED:
DATE: JUNE'17	DRAWN:

©THIS DRAWING AND THE BUILDING WORKS DEPICTED ARE THE COPYRIGHT OF AJS ARCHITECTURE AND MAY NOT BE REPRODUCED OR AMENDED EXCEPT BY WRITTEN PERMISSION. NO LIABILITY WILL BE ACCEPTED FOR AMENDMENTS MADE BY OTHER PERSONS. - CONFIRM ALL DIMS ON SITE

A.J.S ARCHITECTURE

32 carr road.
buxton.
derbyshire.
sk17 6wf.

h: 01298 26062
m: 07794 400237

PROPOSED 01

180 GREEN LANE