2 Hob Hill Meadows Site Plan

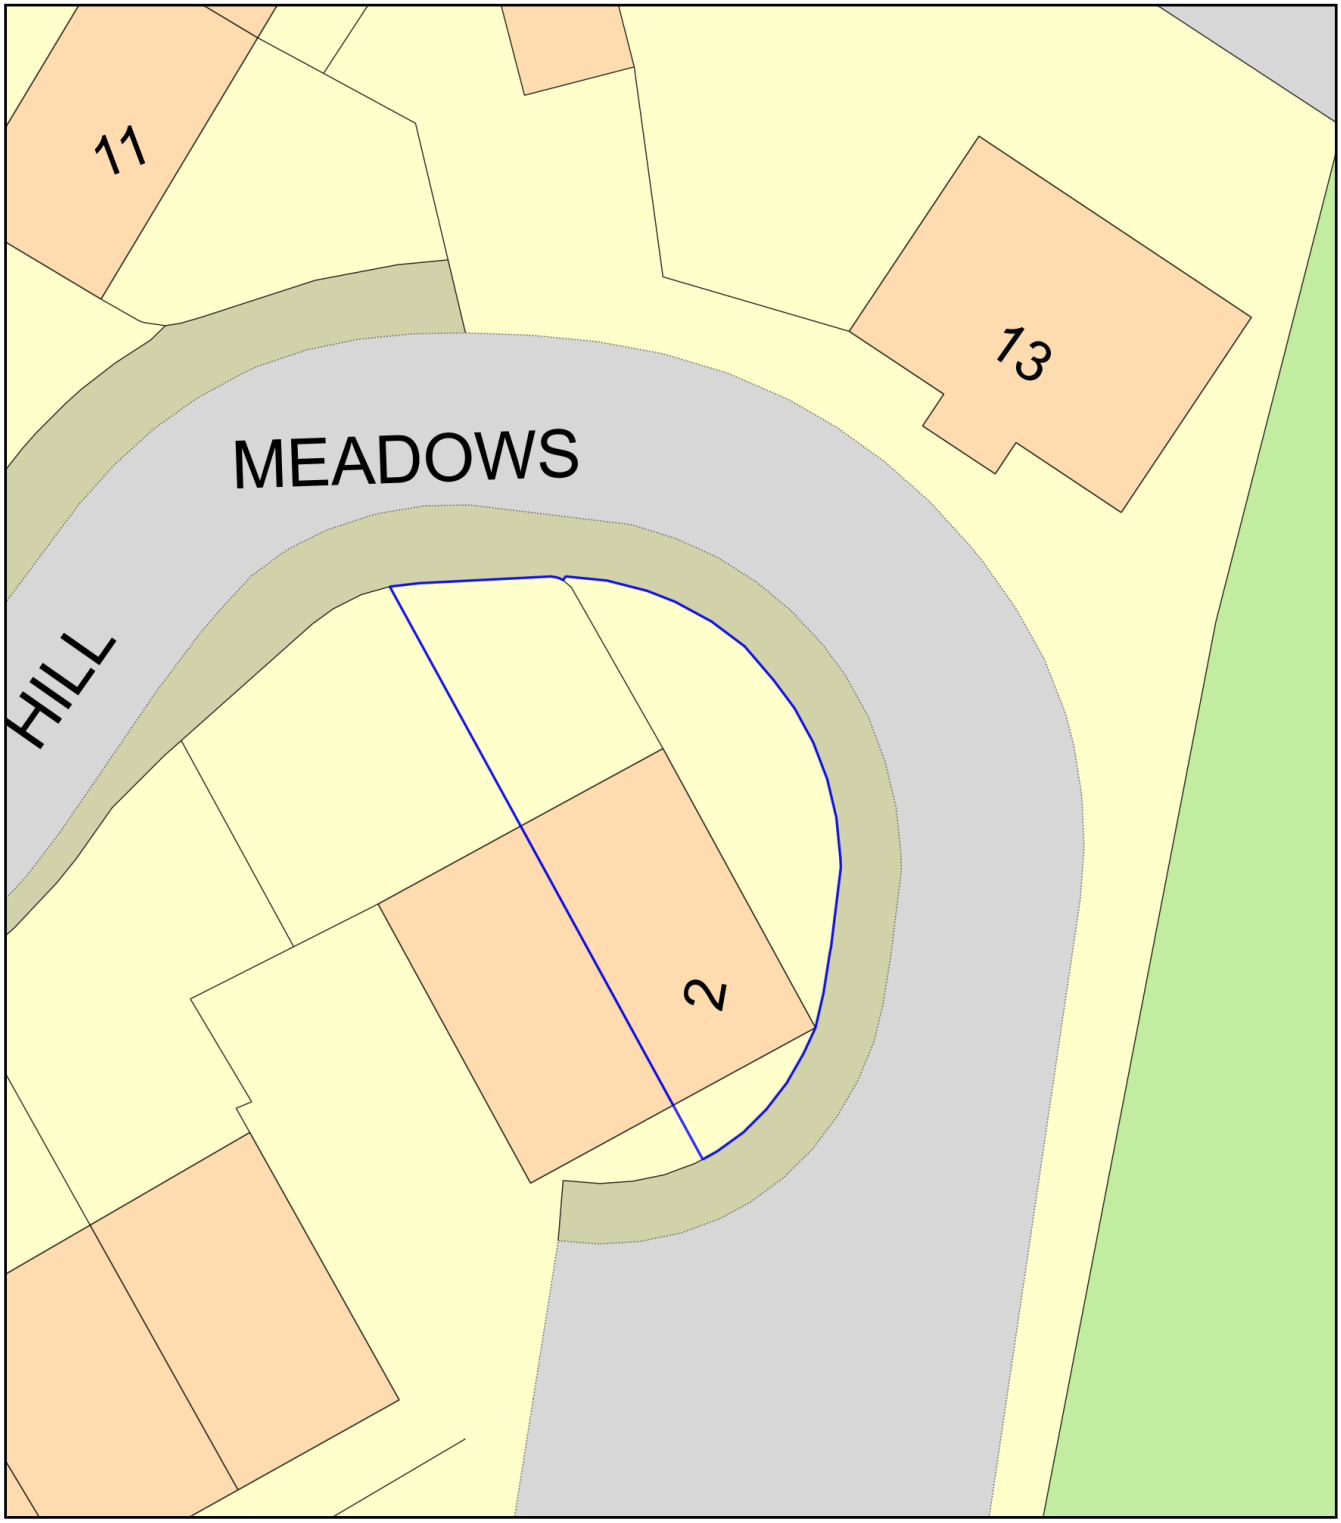

0 10
Metres

N

ReQuestaPlan

Plan Produced for: Paul McBride

Date Produced: 07 Sep 2023

Plan Reference Number: TQRQM23250193733111

Scale: 1:200 @ A4

© Crown copyright and database rights 2023 OS 100042766