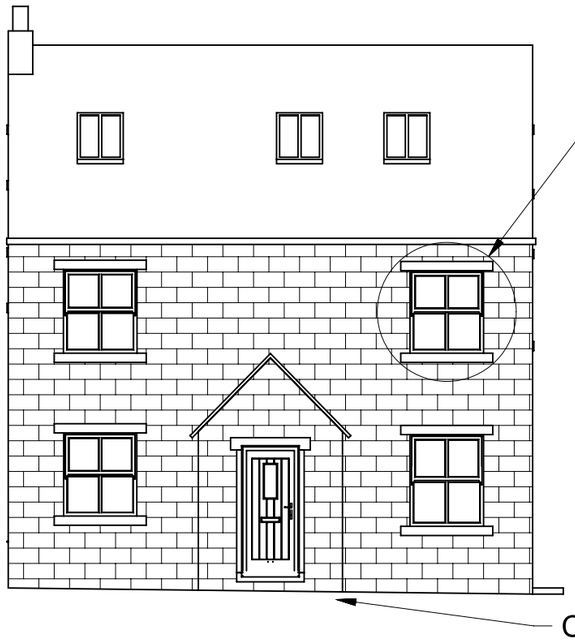

PROPOSED WINDOW DETAIL

Composite front door
Style: Endurance Tyree
Frame: Cream RAL 9001
Door: Sage

Proposed North Elevation

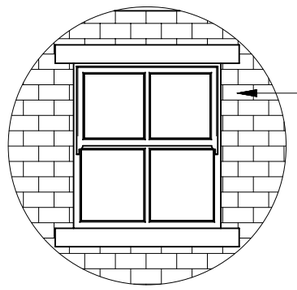

REHAU Casement
uPVC Frames 62mm
Mullion 69mm
Mock Sash Horn
RAL 9001 Cream Grained

SCALE 1:40
PROPOSED WINDOW DETAIL

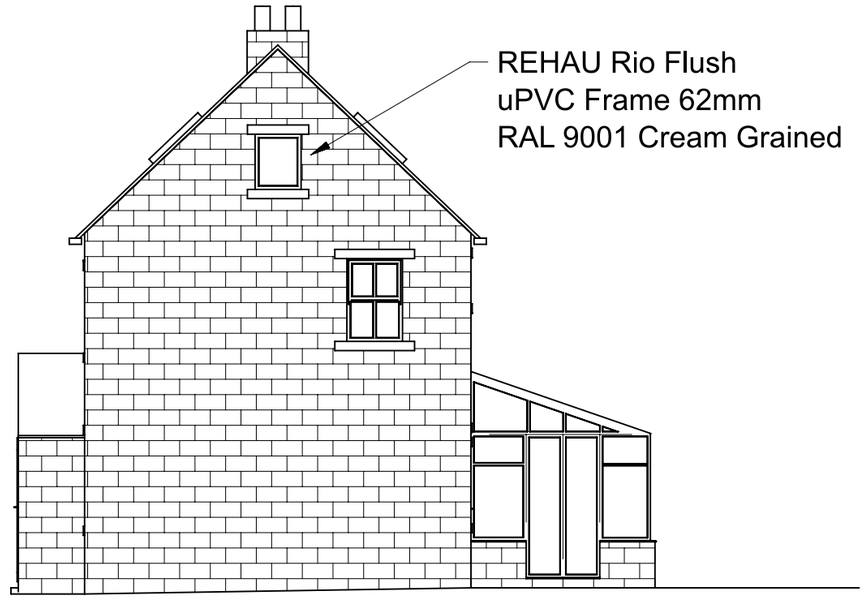

REHAU Rio Flush
uPVC Frame 62mm
RAL 9001 Cream Grained

Proposed West Elevation

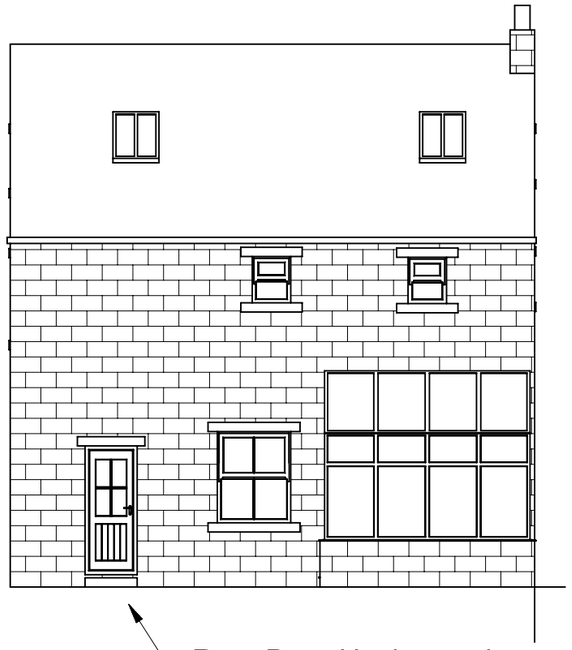

Rear Door Unchanged

Proposed South Elevation

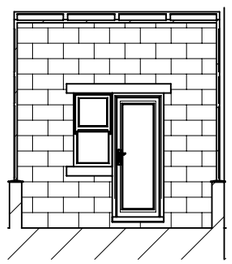

DETAIL HIDDEN BY
CONSERVATORY
(Unchanged)

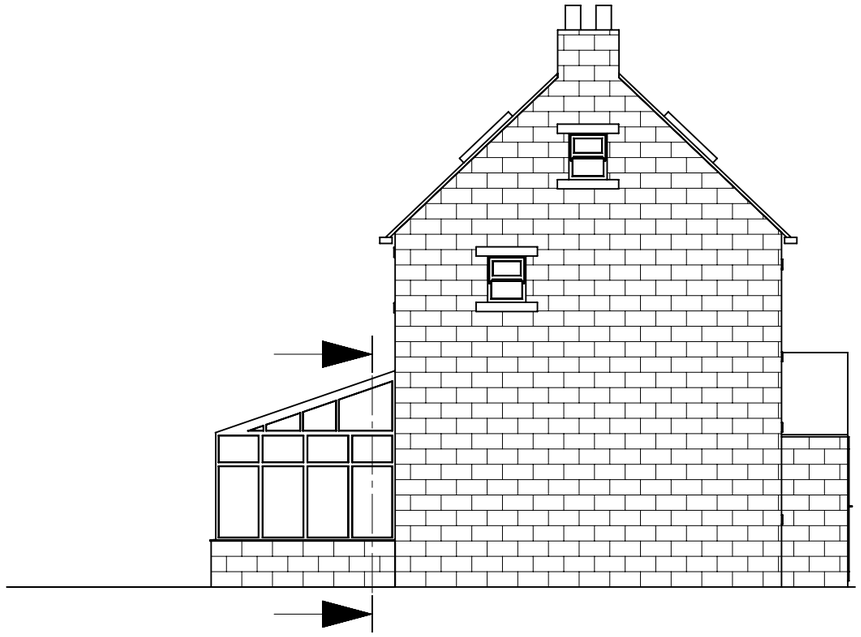

Proposed East Elevation

New windows and doors to be fitted as per manufacturer's guidelines and set into structural opening at same position as existing.

Created by	Approved by	All dimensions are in millimeters unless otherwise stated	Document type	Document status	Rev.
C.WHEELDON	P. McBRIDE		Elevation Drawing	Draft	A

COPYRIGHT © C.WHEELDON 2023
THIS DRAWING AND ALL INFORMATION HEREIN IS THE PROPERTY OF C.WHEELDON. IT MAY NOT BE REPRODUCED, TRACED, MODIFIED, DISCLOSED TO ANY THIRD PARTY OR USED IN ANY MANNER OTHER THAN AS EXPRESSLY AUTHORIZED.

Title
14 HOB HILL MEADOWS

Drawing number **ED2023-02**

Date of Issue	Scale	Sheet Size	Sheet
2023-09-05	1:100	A3	1 OF 1