




TOPO SECTIONS EXISTING TOP TO BOTTOM

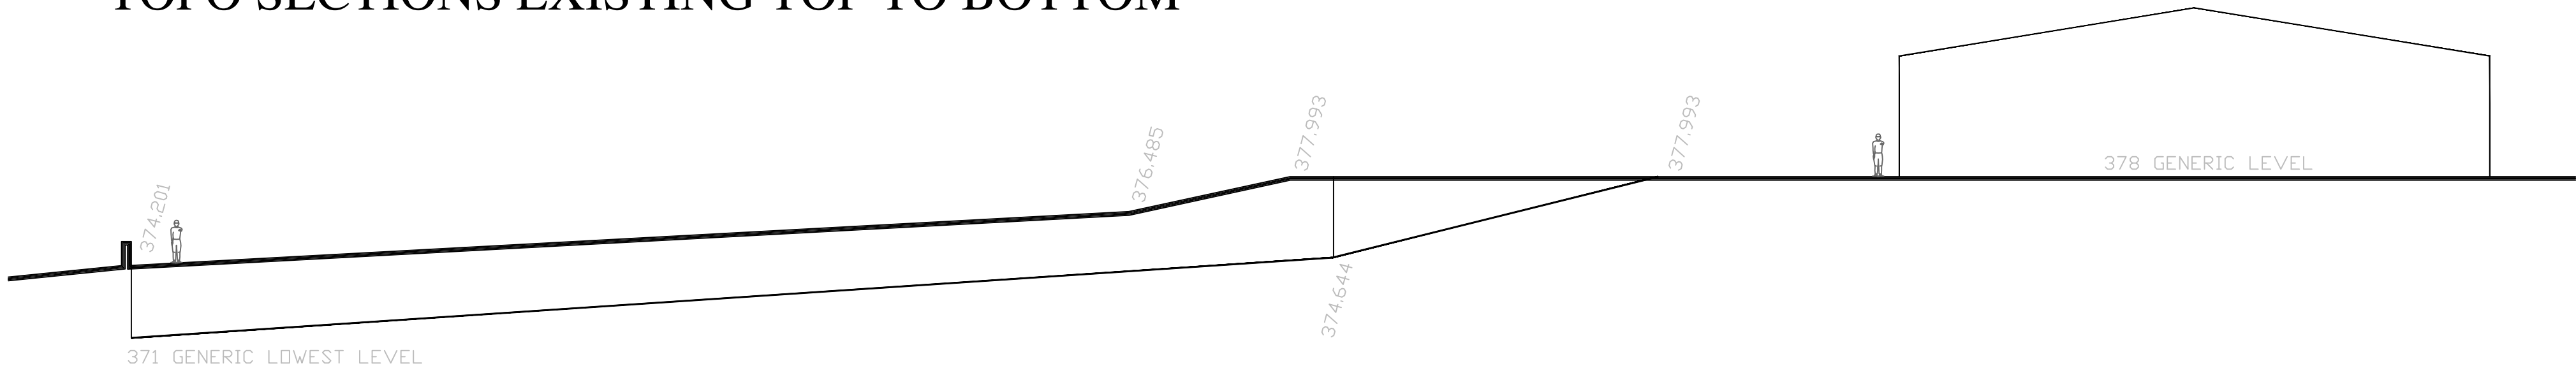



TOPO SECTIONS PROPOSED TOP TO BOTTOM

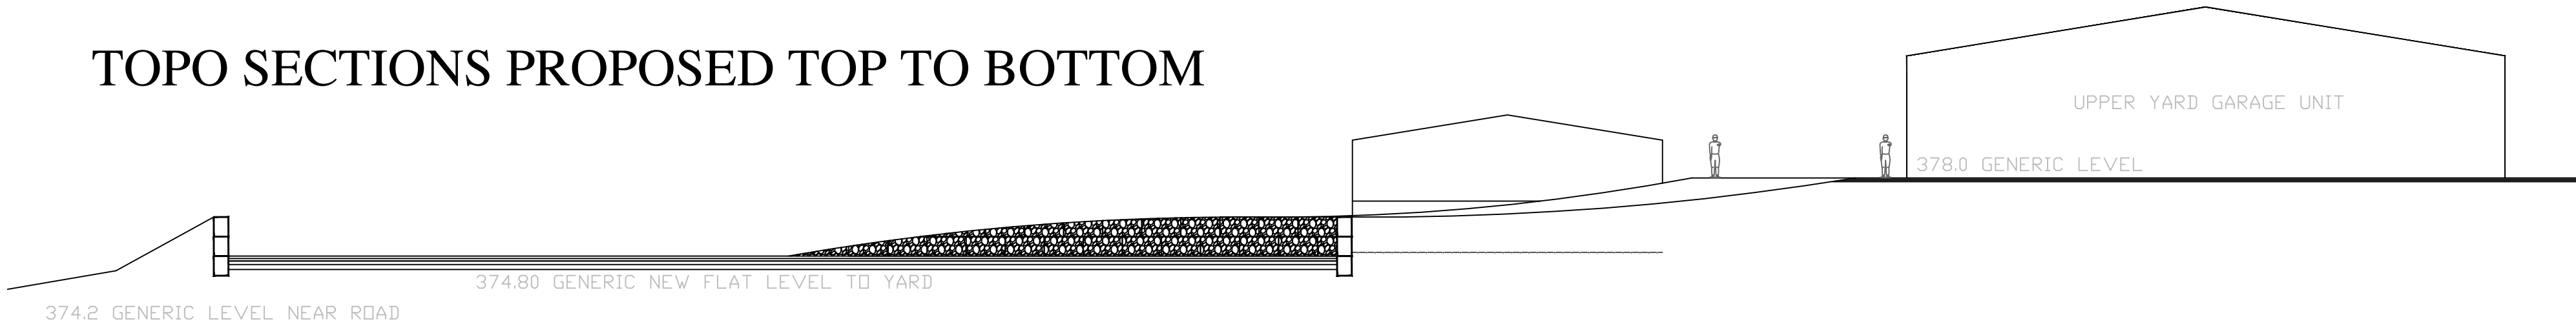

TOPO SECTIONS EXISTING SIDE TO SIDE

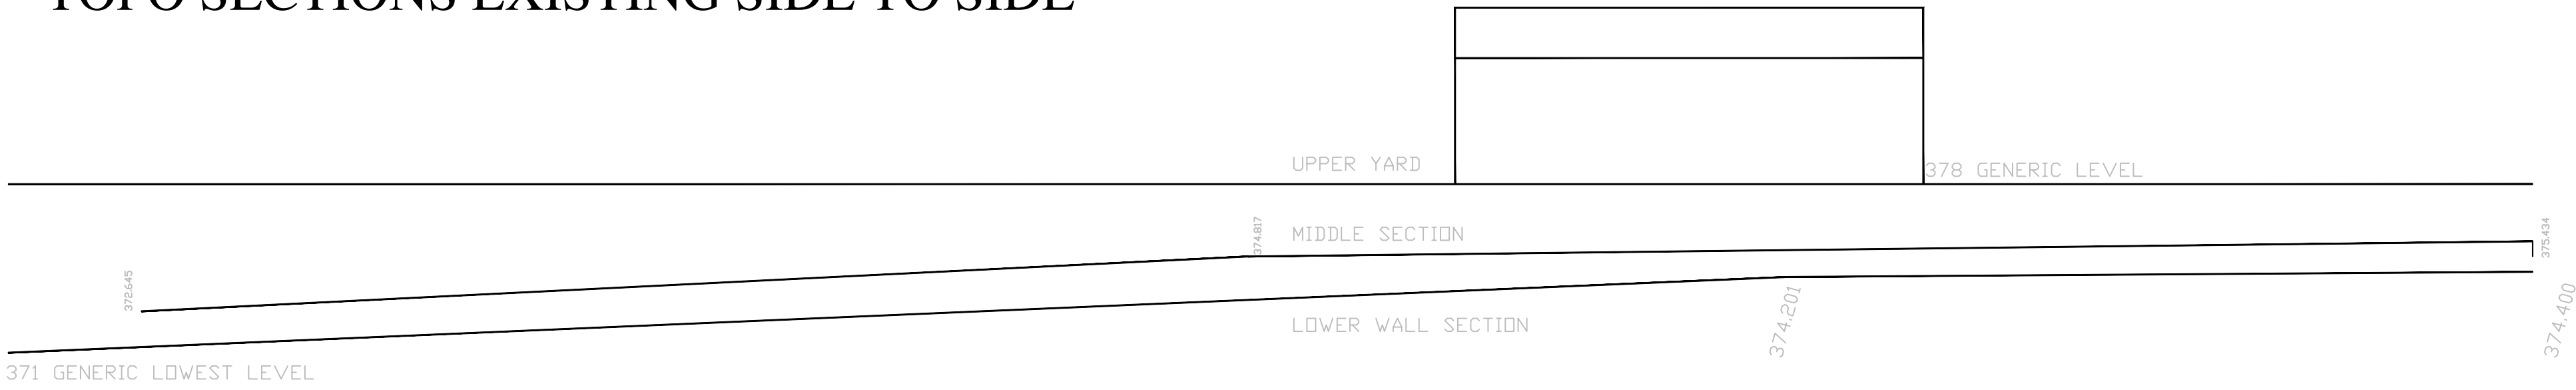

TOPO SECTIONS PROPOSED SIDE TO SIDE

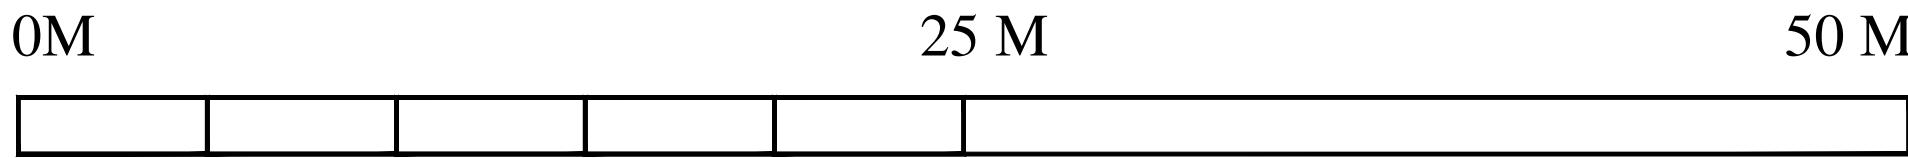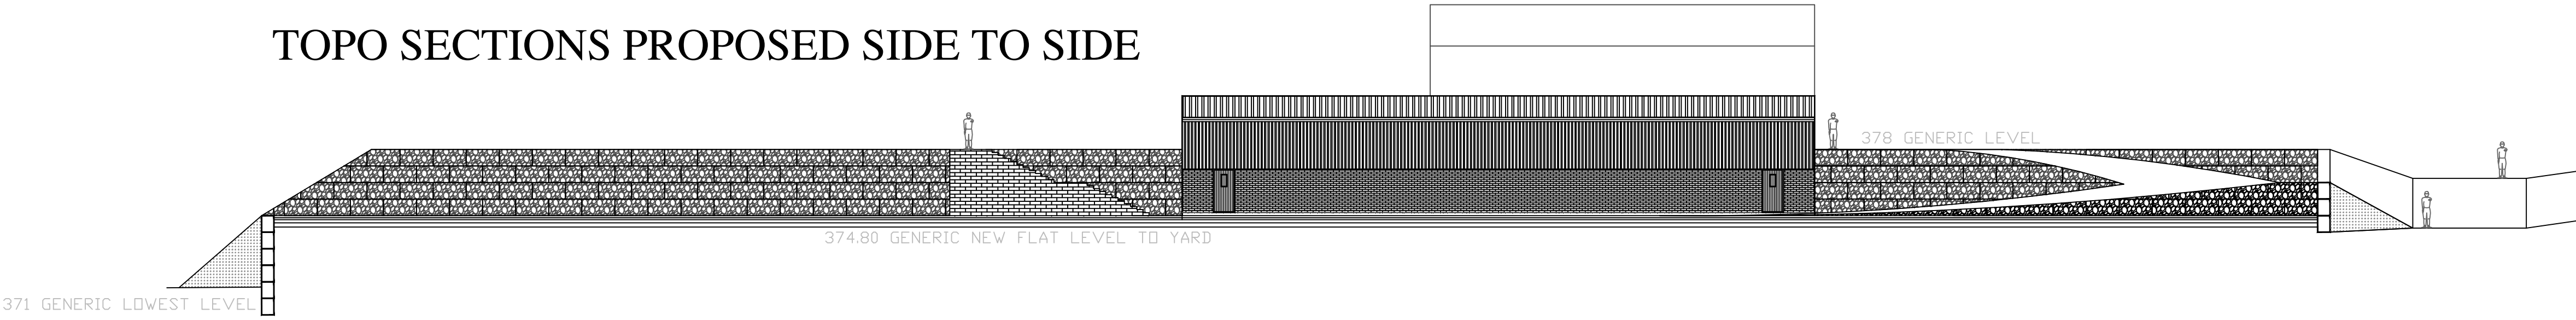

RT MYCOCK CONCRETE
TOPO SECTIONS 1:200

REVISIONS:
TOPO SECTIONS
HARPUR HILL TRADING ESTATE, BUXTON
RT MYCOCK CONCRETE

SCALE: 1:200
DATE: FEB'23 DRAWN: AJS CHECKED: AJS

©THIS DRAWING AND THE BUILDING WORKS DEPICTED ARE THE COPYRIGHT OF AJS ARCHITECTURE AND MAY NOT BE REPRODUCED OR AMENDED EXCEPT BY WRITTEN PERMISSION. NO LIABILITY WILL BE ACCEPTED FOR AMENDMENTS MADE BY OTHER PERSONS.

A.J.S ARCHITECTURE



32 carr road,
buxton,
derbyshire,
sk17 6wf.
h: 01298 26062
m: 07794 400237

DRAWING No: TOPO SECTIONS 02

B REGS COMPLIANT