




TOPO SECTIONS TOP TO BOTTOM

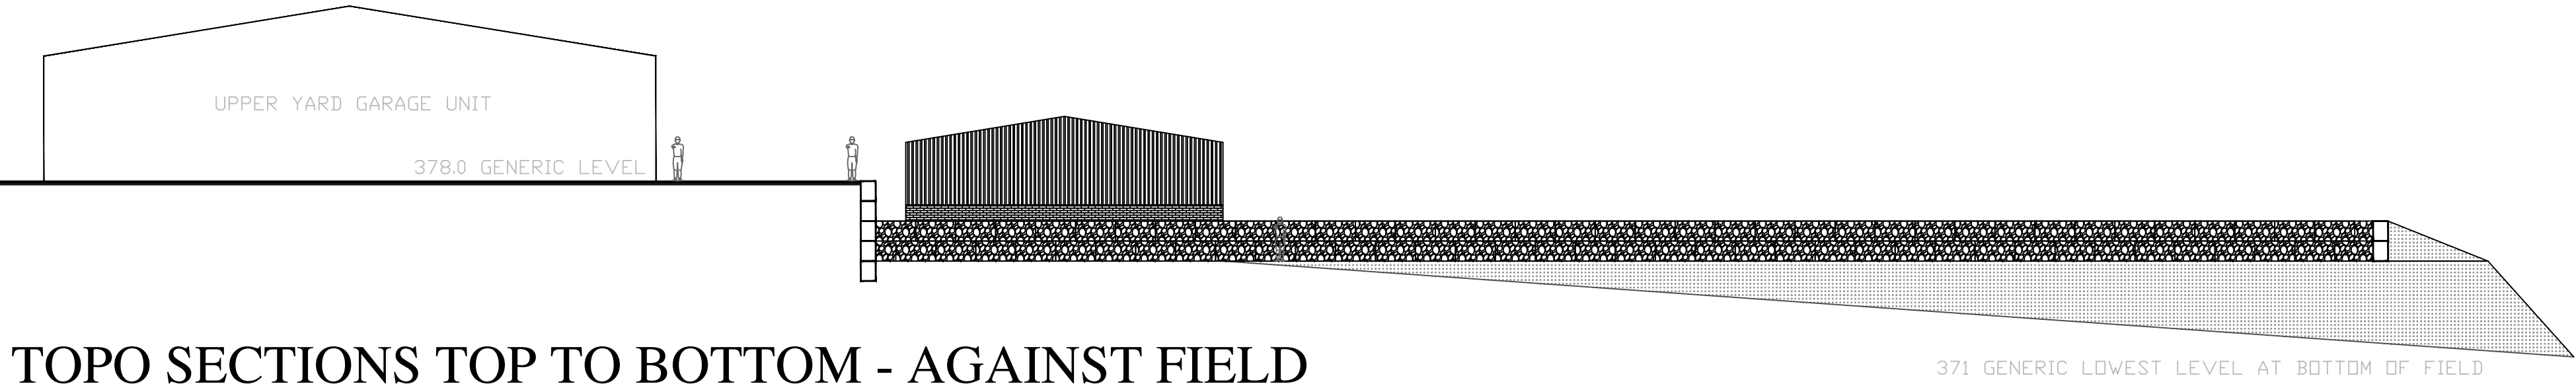


TOPO SECTIONS TOP TO BOTTOM - AGAINST FIELD

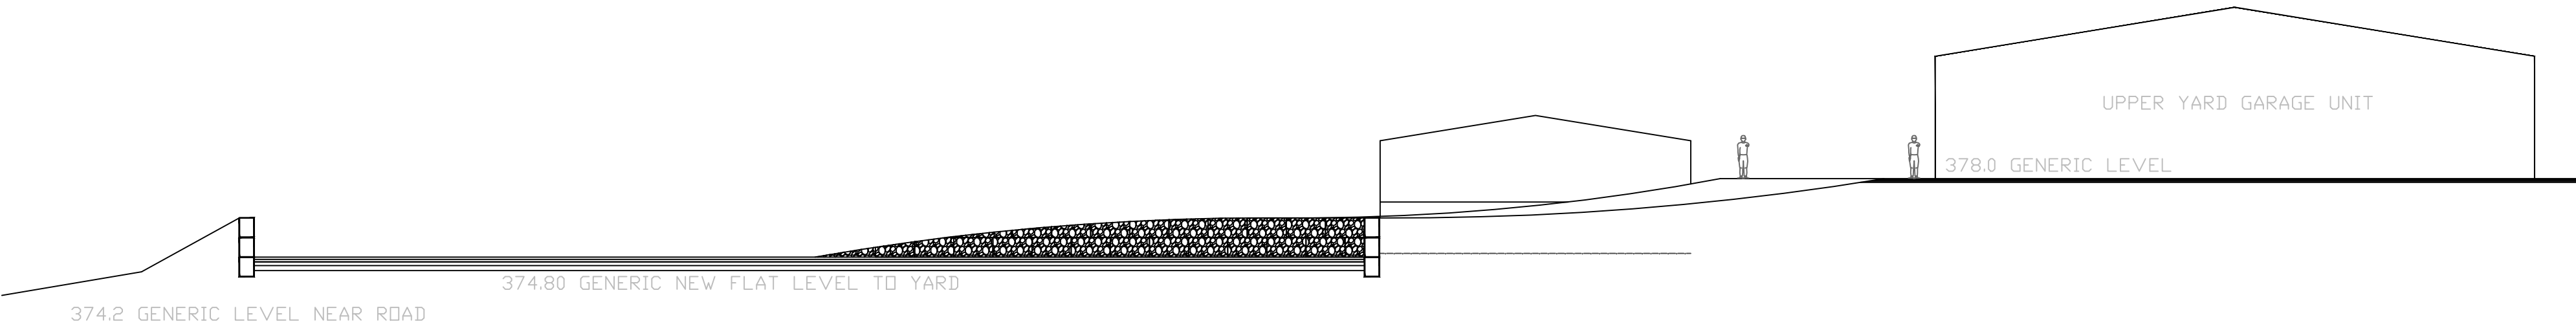


TOPO SECTIONS TOP TO BOTTOM

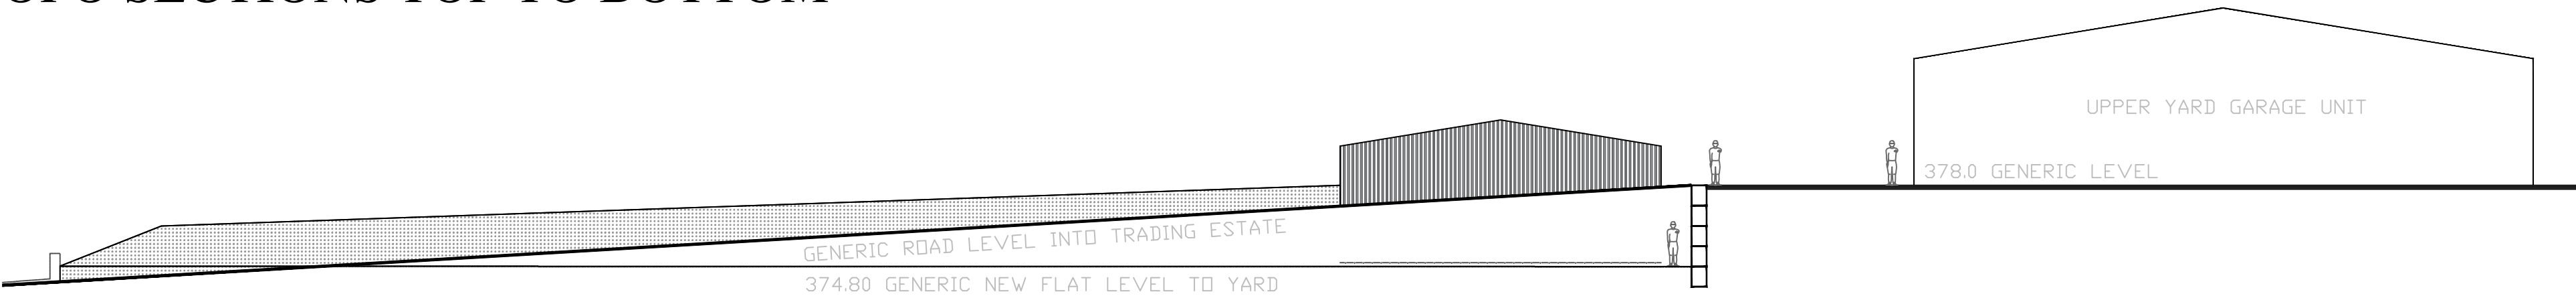

TOPO SECTIONS TOP TO BOTTOM - AGAINST ROAD

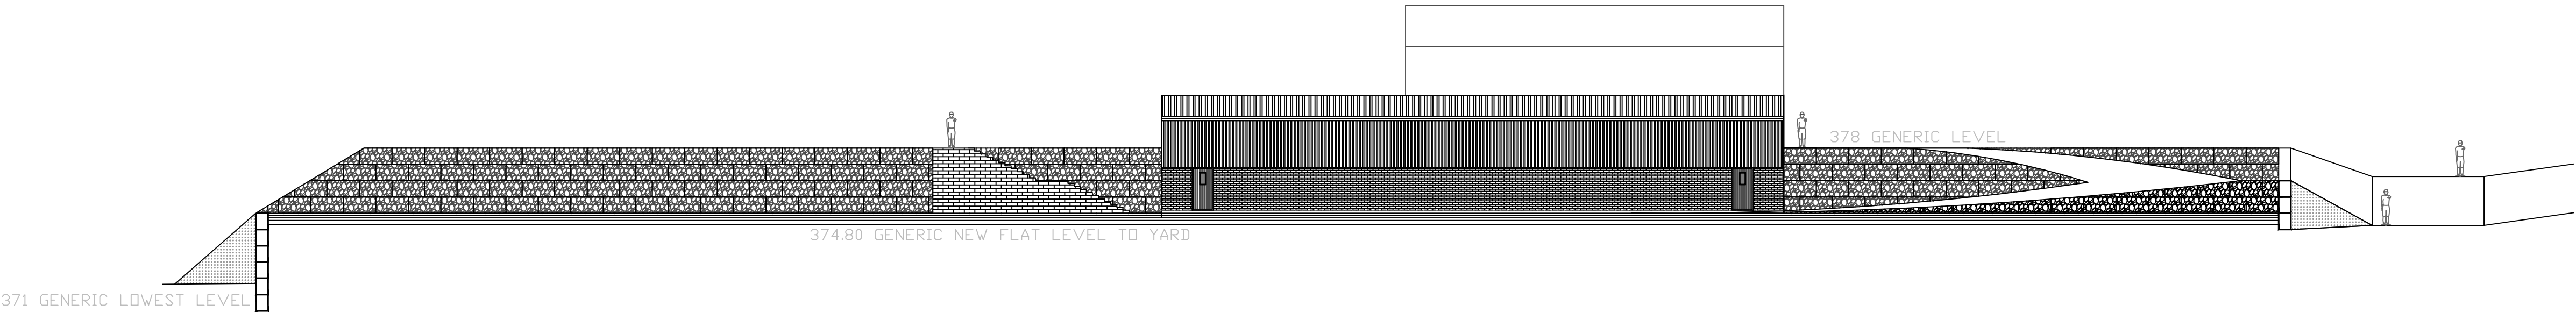

TOPO SECTIONS SIDE TO SIDE - SITE

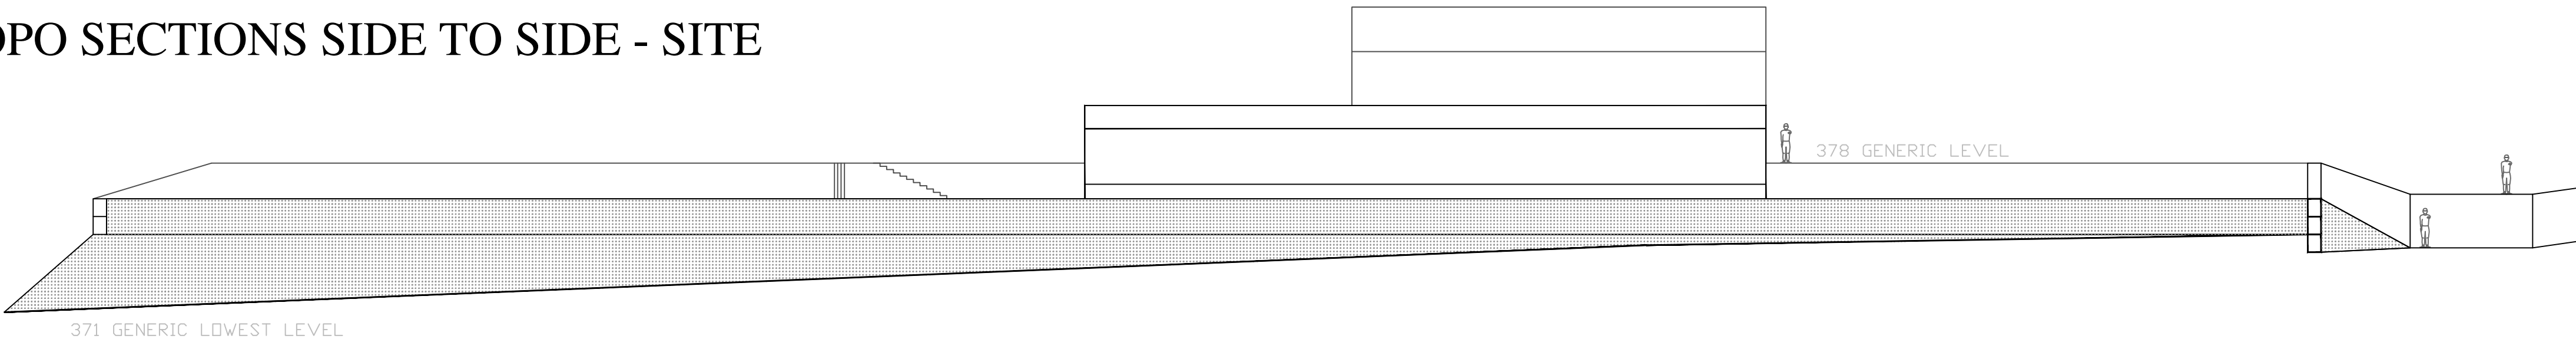

TOPO SECTIONS SIDE TO SIDE - AGAINST FIELD

RT MYCOCK CONCRETE

PROPOSED TOPO SECTIONS 1:200

REVISIONS:
PROPOSED TOPO SECTIONS
HARPUR HILL TRADING ESTATE, BUXTON
RT MYCOCK CONCRETE

SCALE: 1:200
DATE: FEB'23 DRAWN: AJS CHECKED: AJS

©THIS DRAWING AND THE BUILDING WORKS DEPICTED ARE THE COPYRIGHT OF AJS ARCHITECTURE AND MAY NOT BE REPRODUCED OR AMENDED EXCEPT BY WRITTEN PERMISSION. NO LIABILITY WILL BE ACCEPTED FOR AMENDMENTS MADE BY OTHER PERSONS.

A.J.S ARCHITECTURE



32 carr road,
buxton,
derbyshire,
sk17 6wf.

h: 01298 26062
m: 07794 400237