



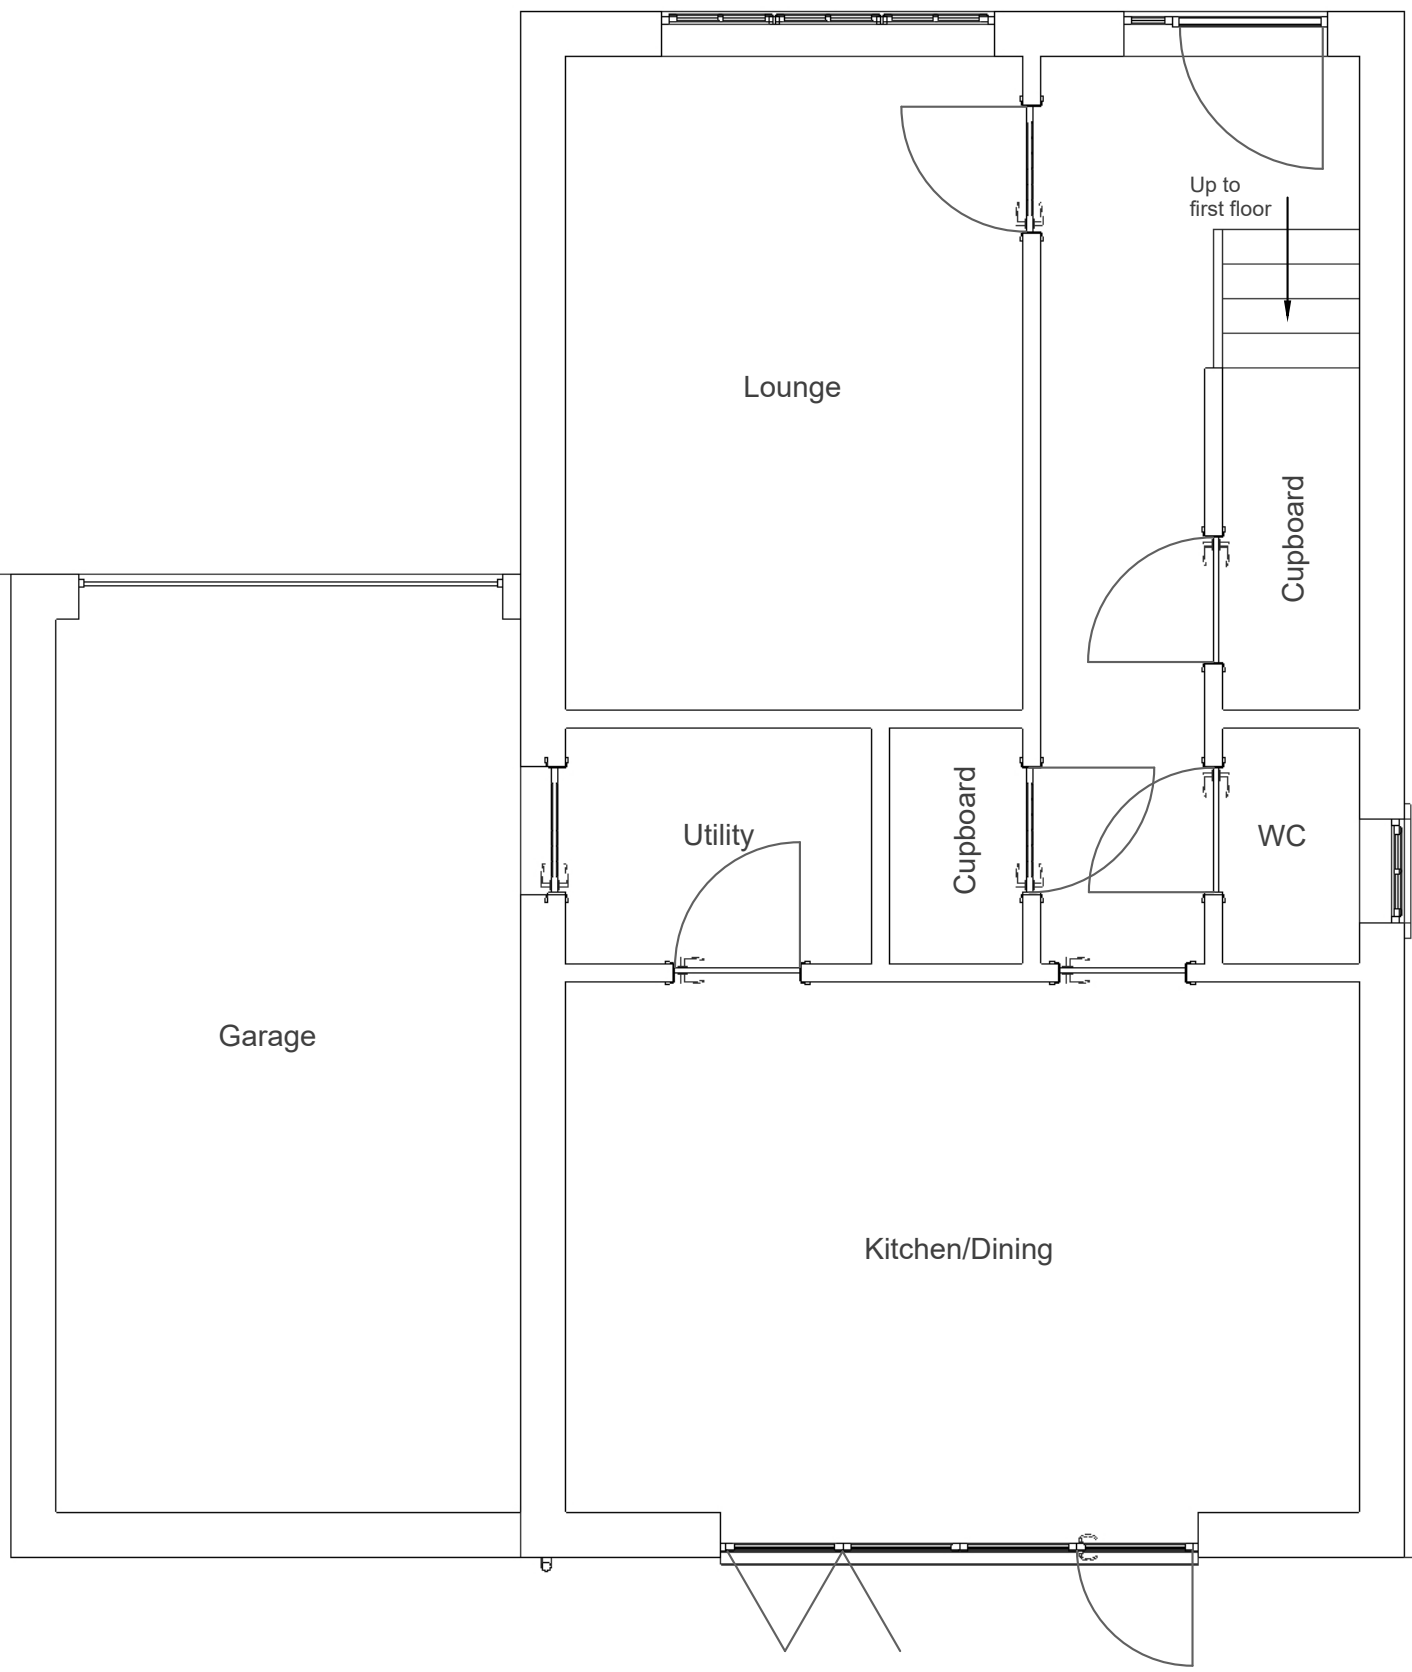

Ground Floor Plan Existing

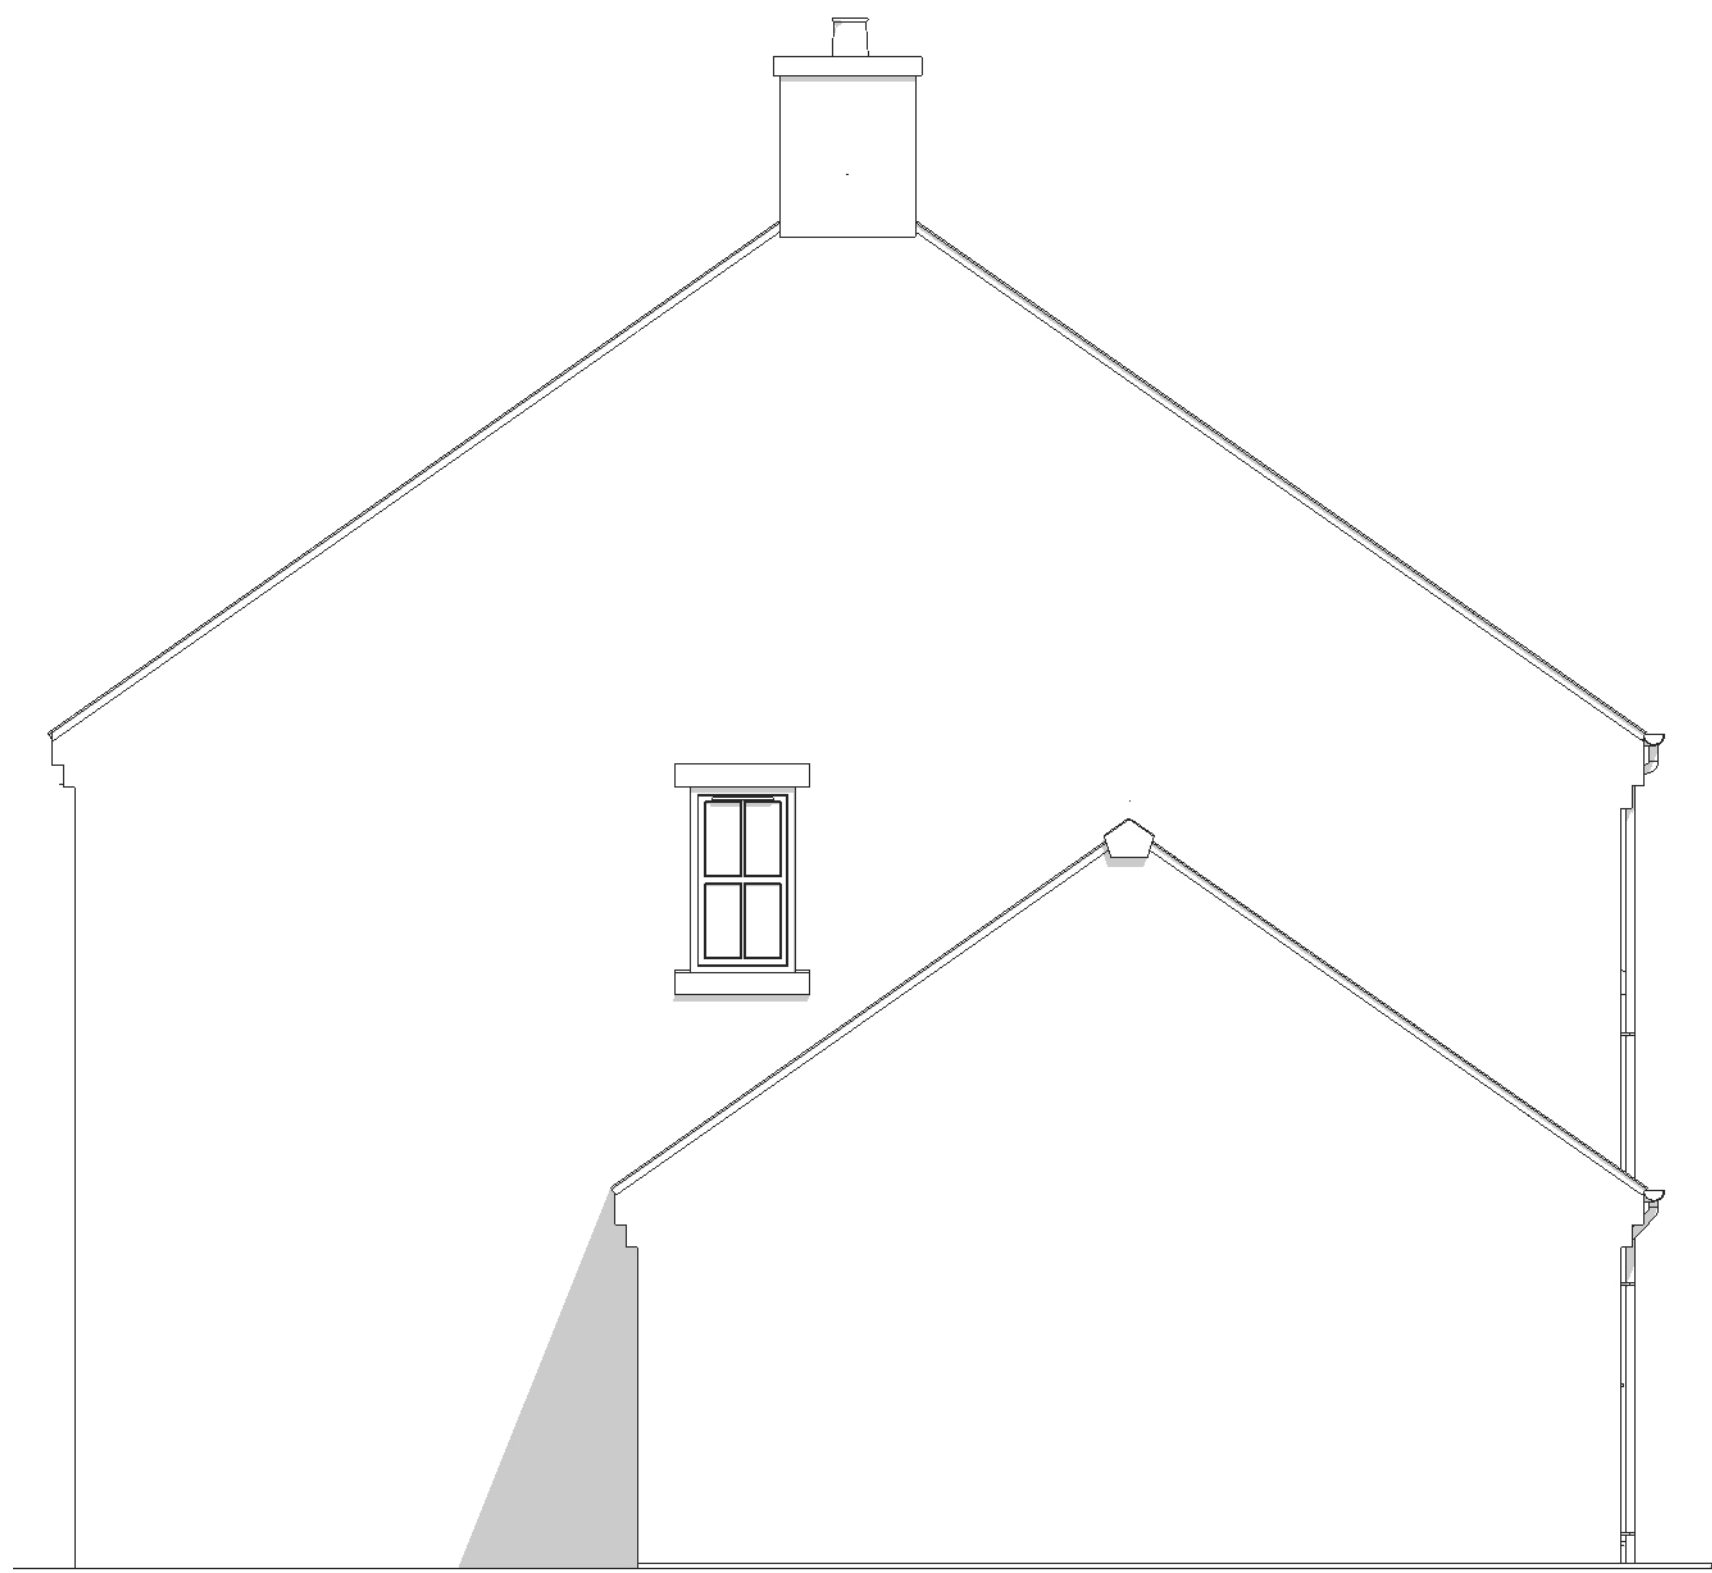

Left Elevation Existing



Rear Elevation Existing



Right Elevation Existing



Dimensions in mm 1:50@A1