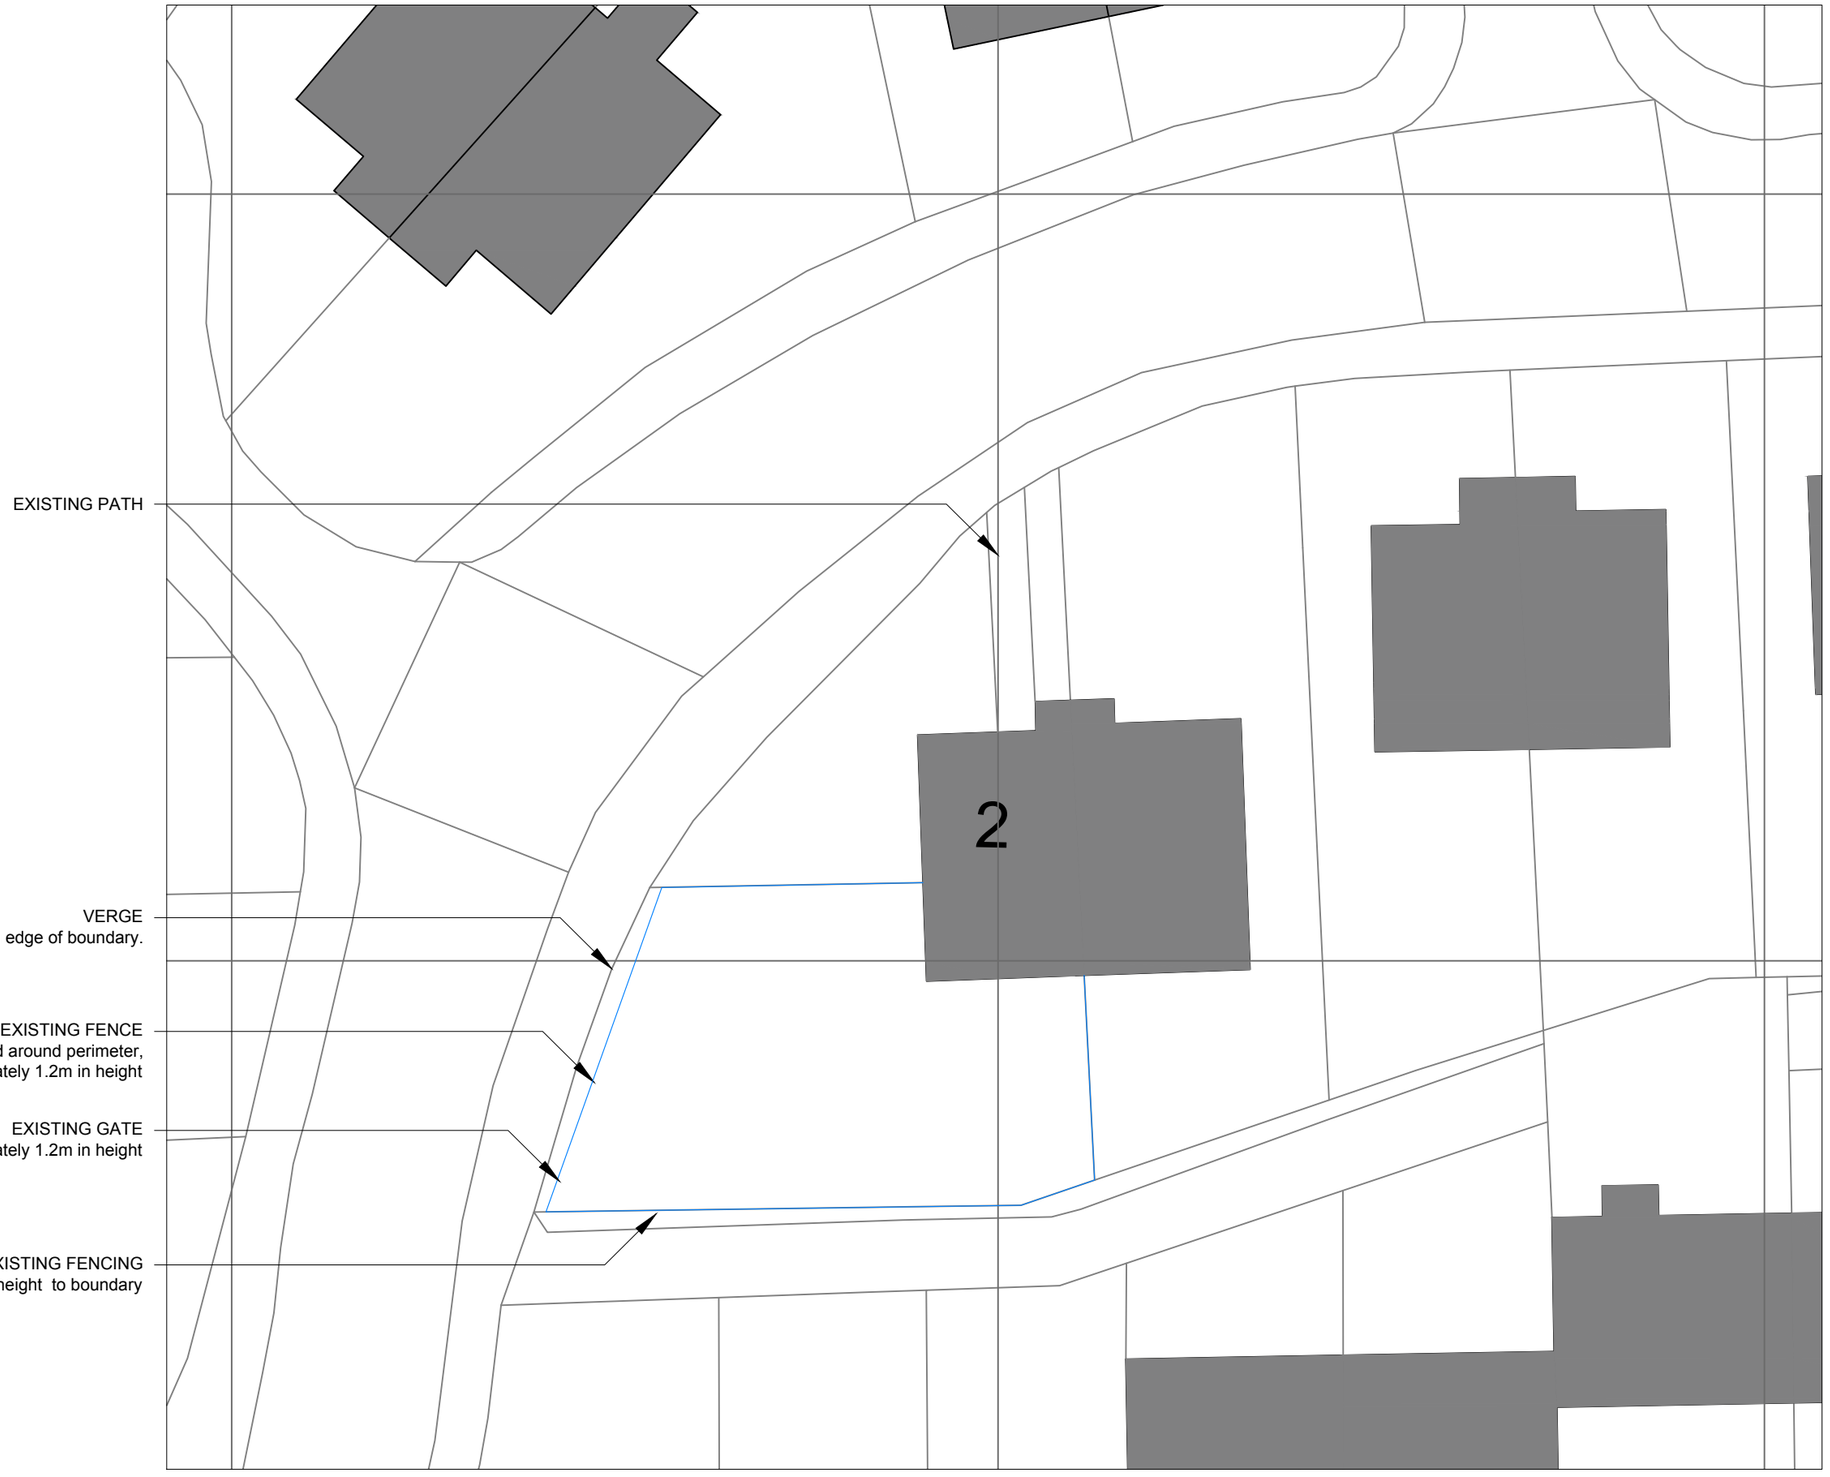


EXISTING SITE PLAN

SWOFO
ARCHITECTS

07884183625
studio@swofo.co.uk
www.swofo.co.uk

REVISION	DATE	NOTES	REVISION	DATE	NOTES
A	13.09.2023	A - Draft Drawing Issue	-	-	-
B	14.09.2023	B - Planning issue	-	-	-
			-	-	-

© SWOFO ARCHITECTS LTD - REGISTERED COMPANY 10241323. This drawing are the copyright of the Architect and may not be reproduced without written permission. Written dimensions should be followed and checked before construction on site by the contractor.

A_KWB_S_200	B
EXISTING SITE PLAN	
32 Kinder Way	1:200
Buxton, Derbyshire, SK17 7TP	@ A3
Mr & Mrs Cosby	