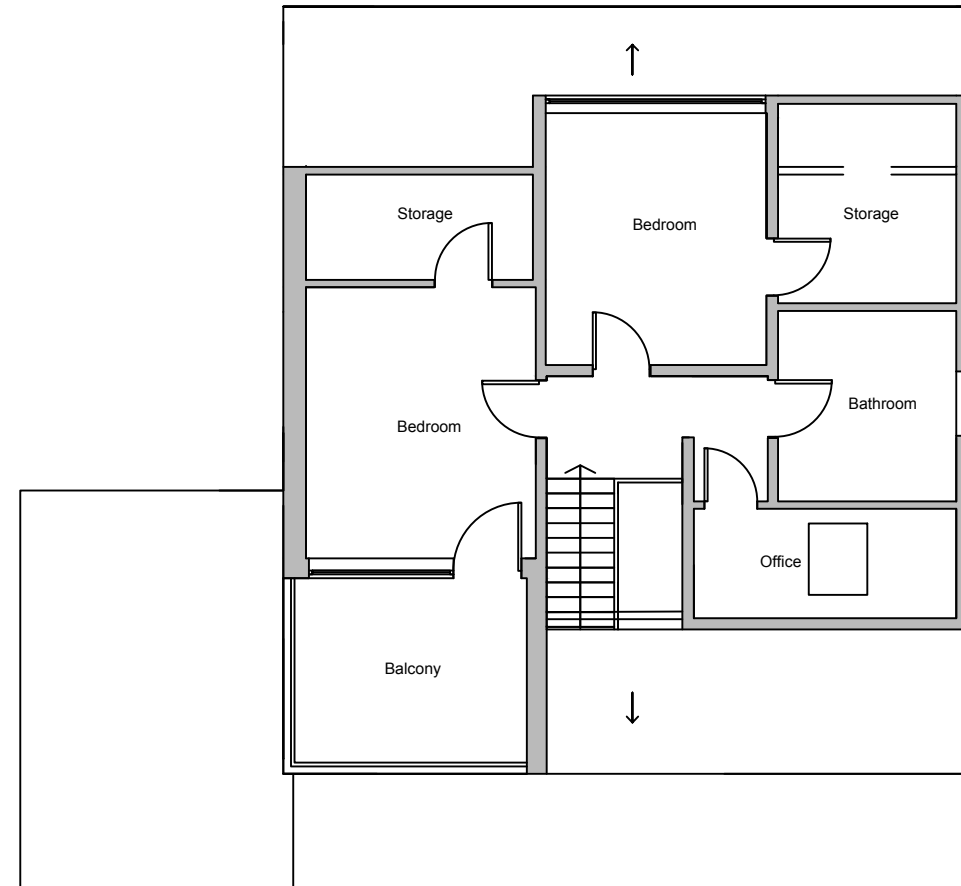
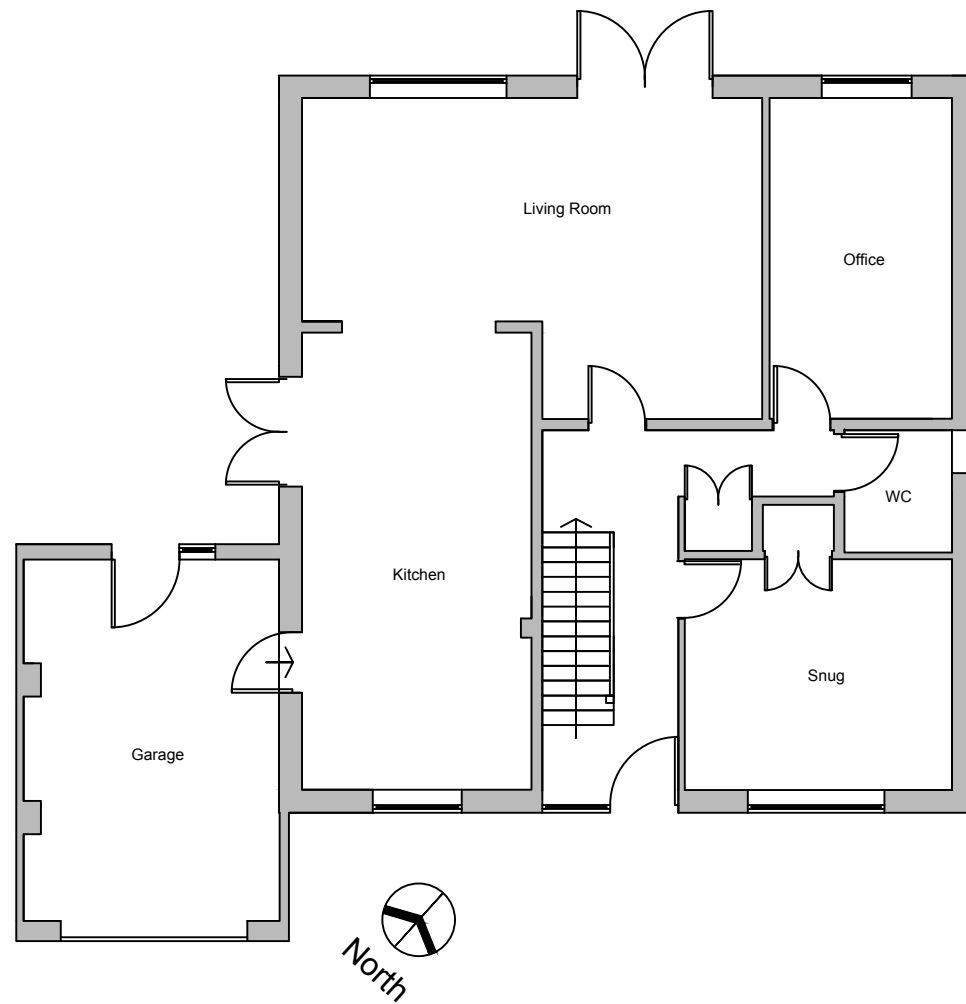


Address:

Mr & Mrs Crawford,
112 Hadfield Road, Glossop, Derbyshire, SK13 2DR

Project:

Proposed front dormer to master bedroom to
replace existing balcony

Title:

Existing Plans

Scale: 1:100 @ A3

Drawn: C.K.	Date: September 2023
----------------	-------------------------

Project no.: 3227	Drawing no.: 3227-001
----------------------	--------------------------

PLANMART LIMITED
9, GEORGE STREET, GLOSSOP,
DERBYSHIRE SK13 8AY.
TEL: 01457 863153