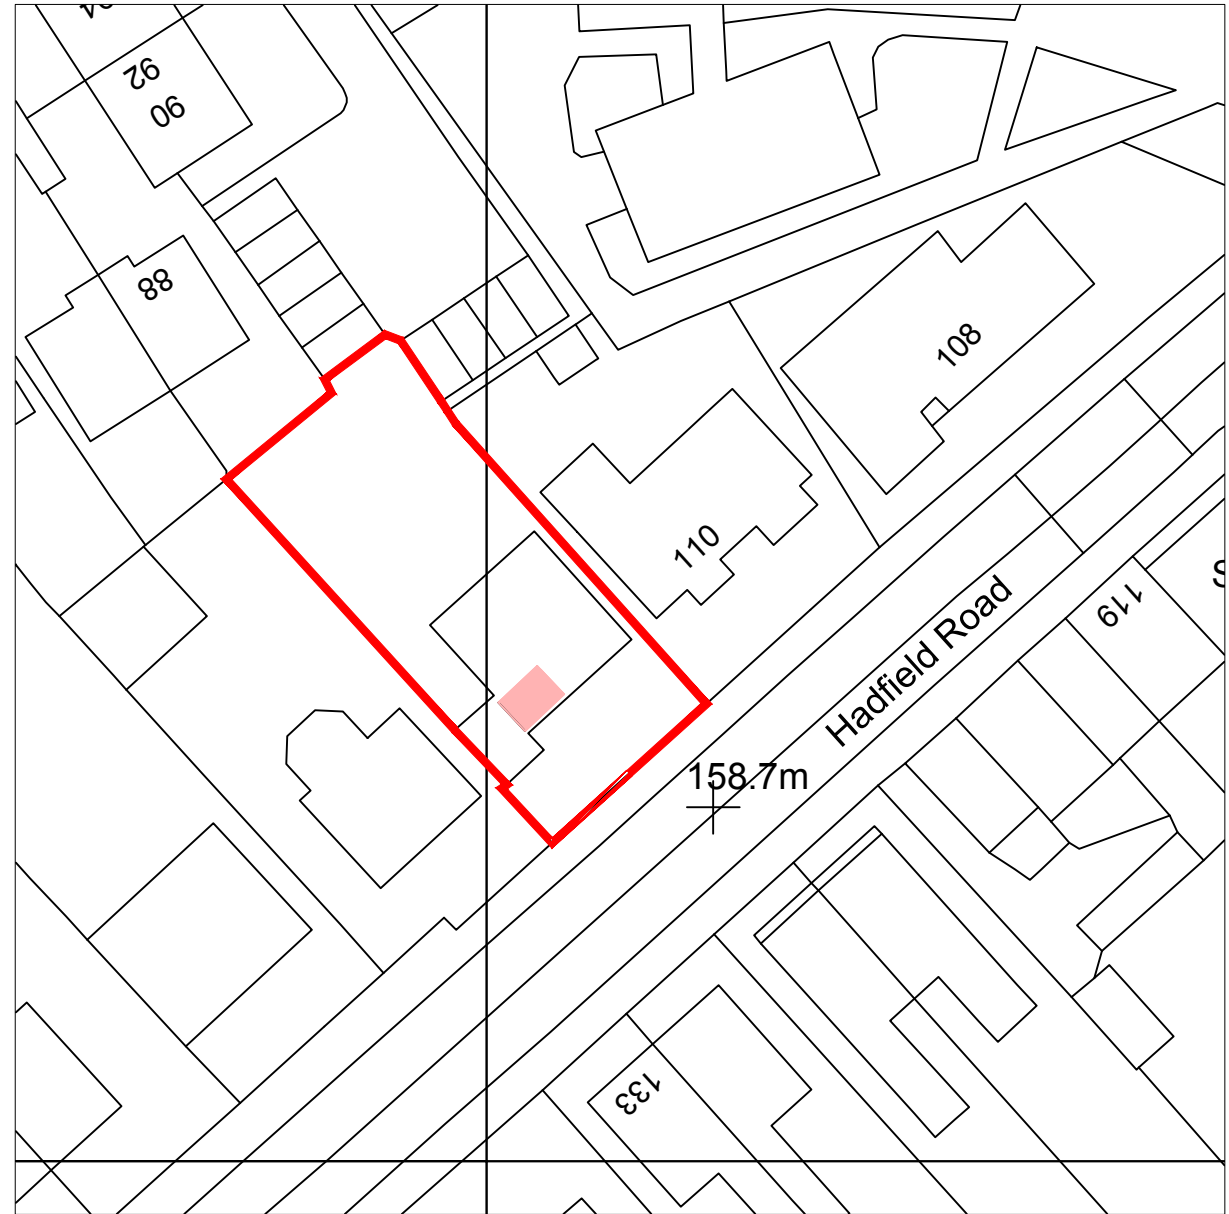
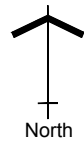
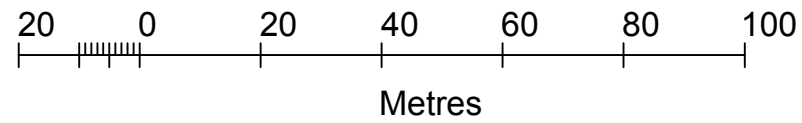
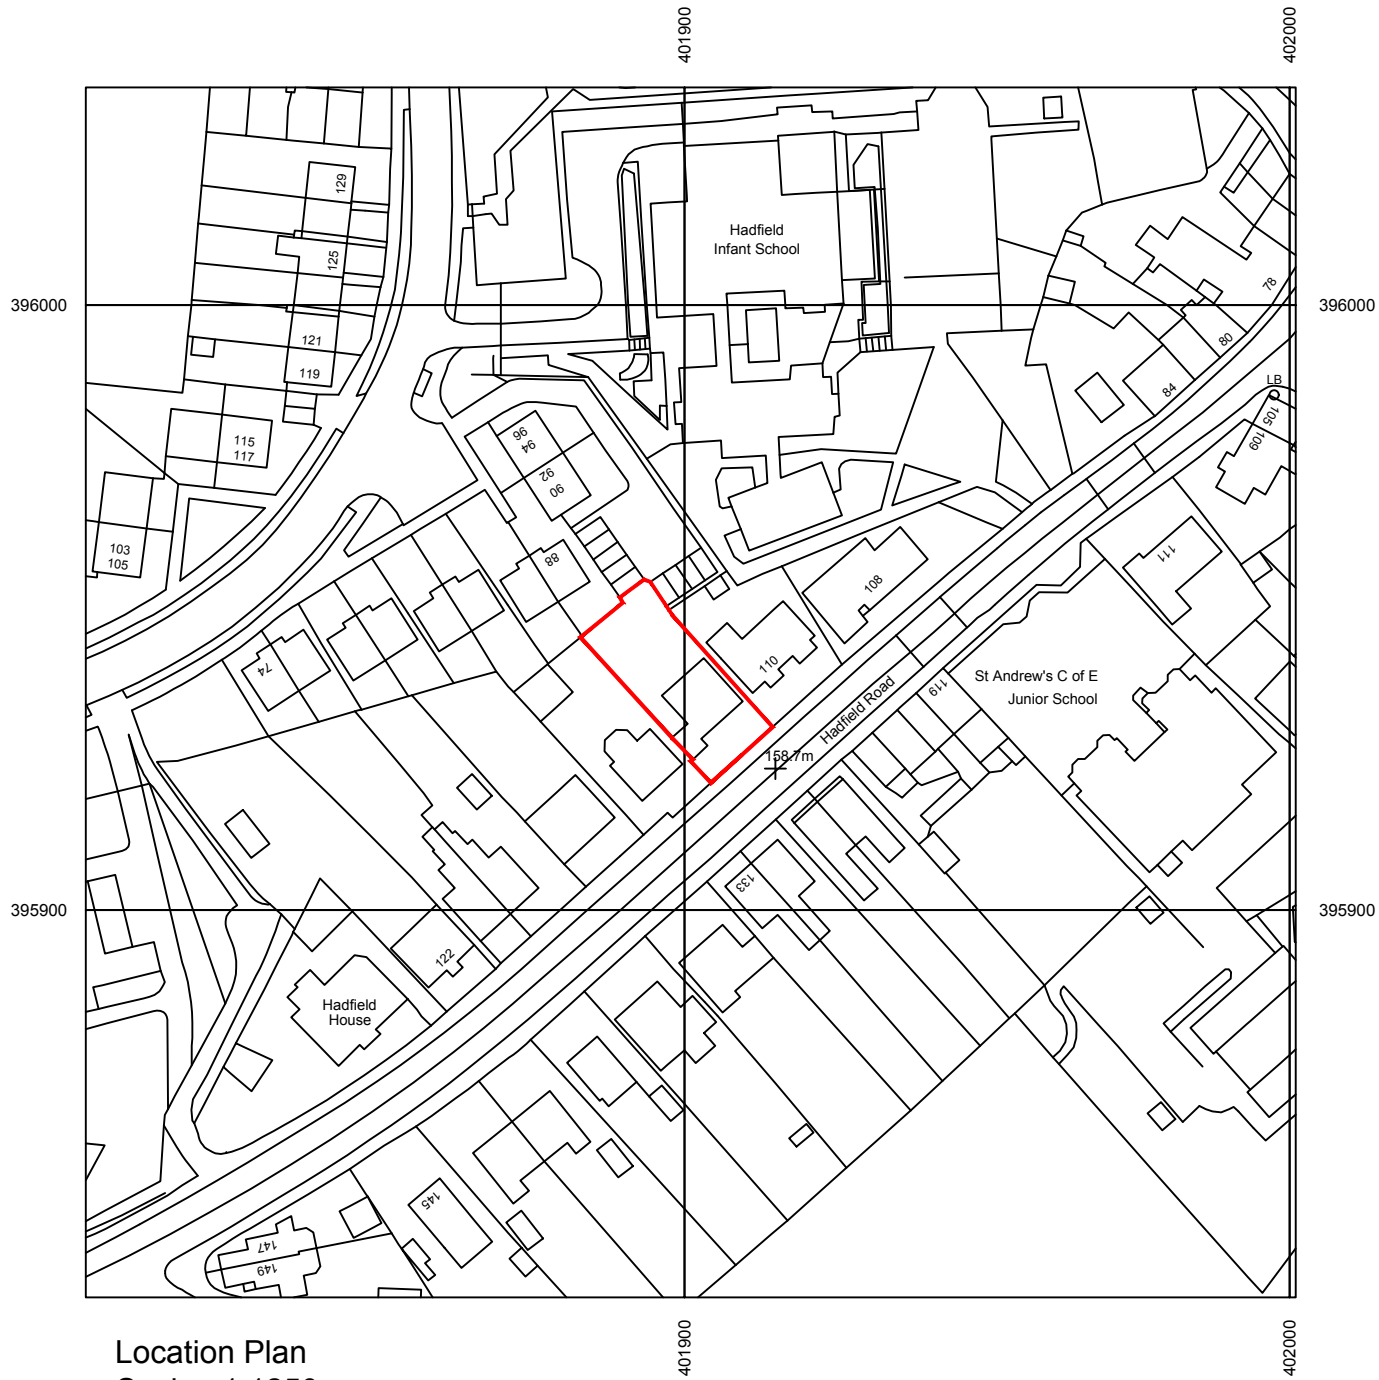


Address:

Mr & Mrs Crawford,
112 Hadfield Road, Glossop, Derbyshire, SK13 2DR

Project:

Proposed front dormer to master bedroom to
replace existing balcony

Title:

Location Plan

Scale: 1:1250 & 1:500 @ A3

Drawn:	Date:
C.K.	September 2023

Project no.:	Drawing no.:
3227	3227-005

PLANMART LIMITED
9, GEORGE STREET, GLOSSOP,
DERBYSHIRE SK13 8AY.
TEL: 01457 863153