


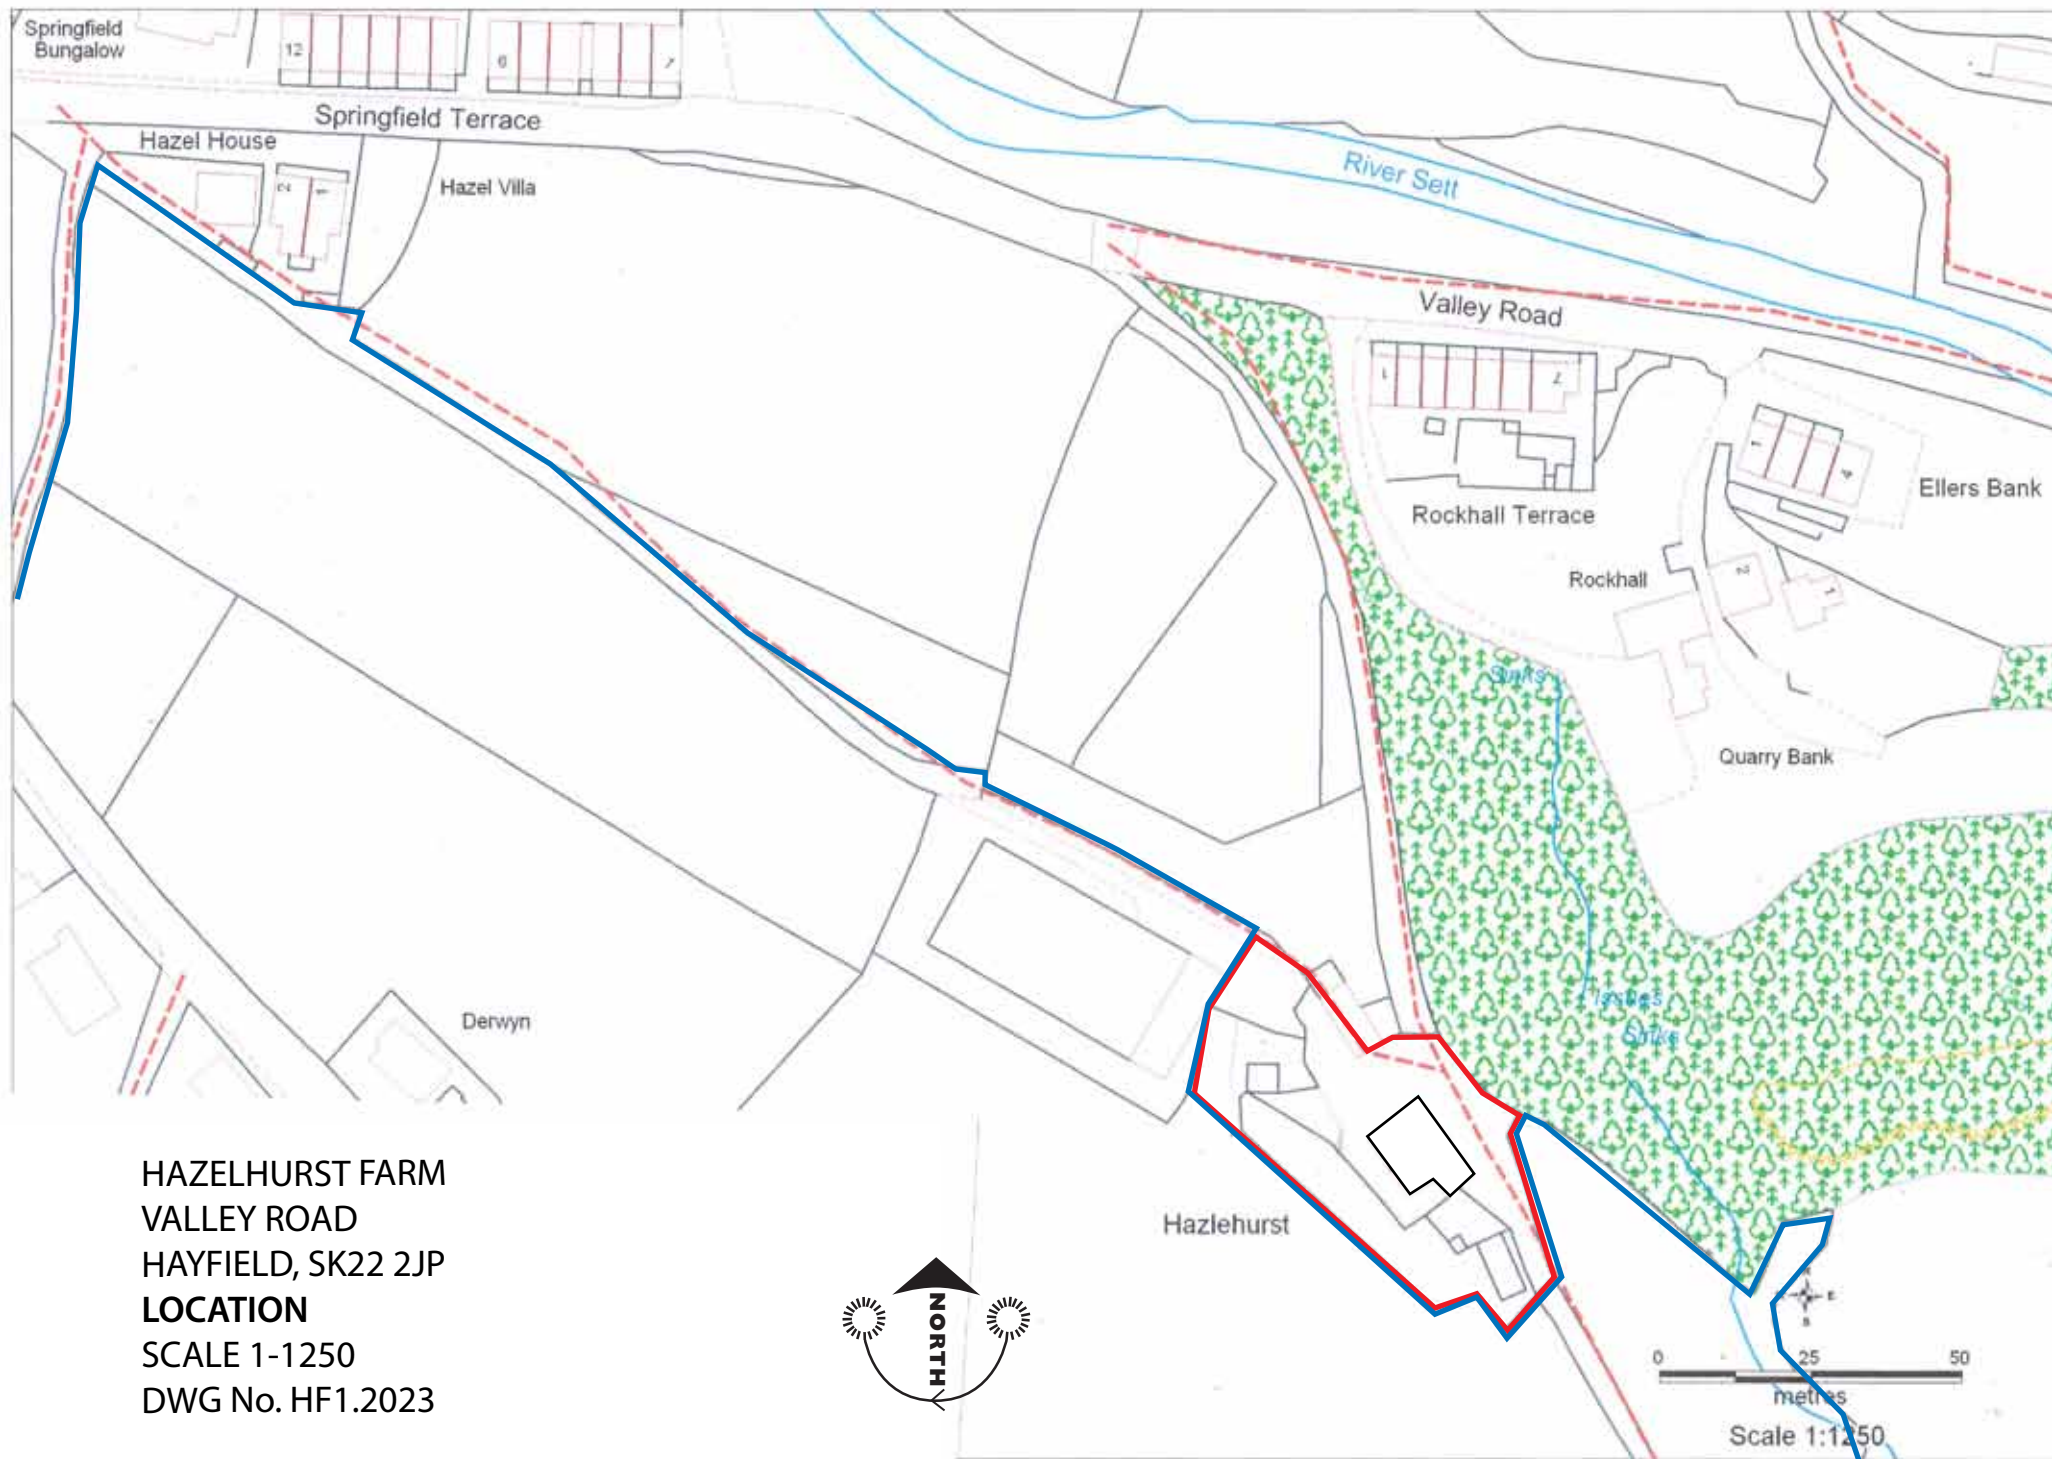

HAZELHURST FARM
VALLEY ROAD
HAYFIELD, SK22 2JP
LOCATION
SCALE 1-1250
DWG No. HF1.2023