

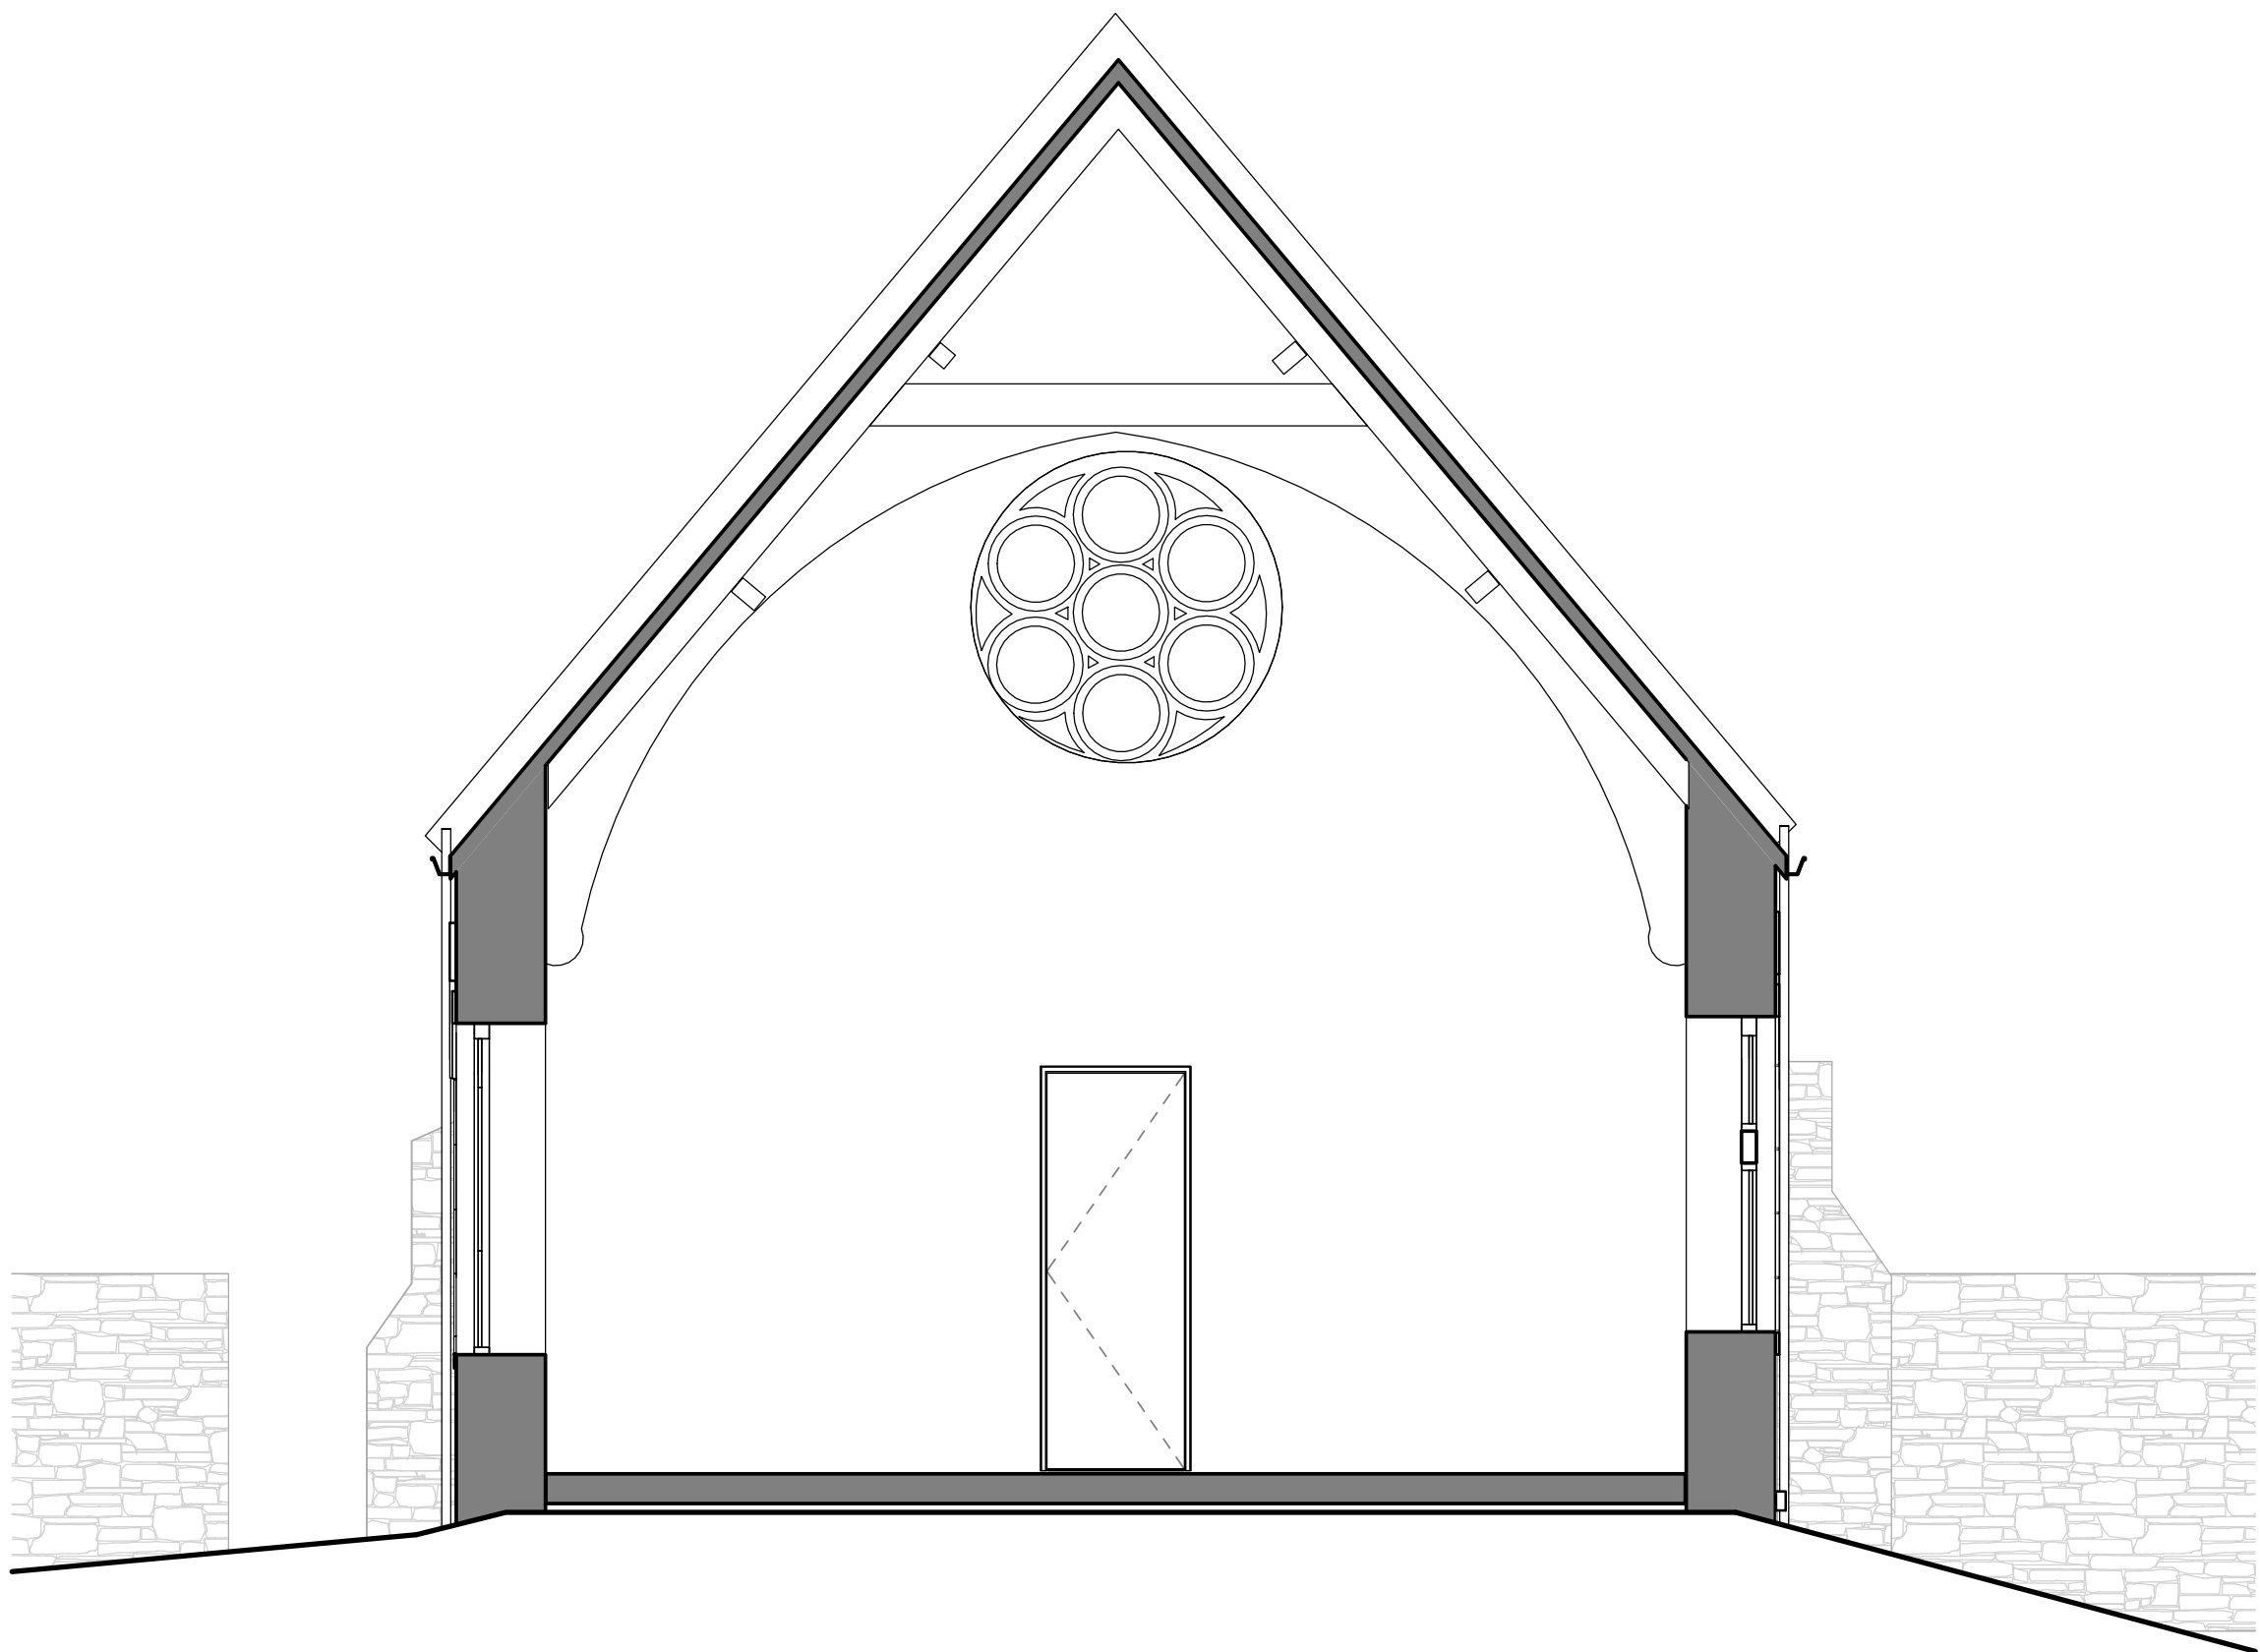


All drawings should be read in conjunction with the entire PL Series drawings. Full details and specifications will be provided following approval of the planning application and through a formal Building Control submission prior to commencement of site works & construction.

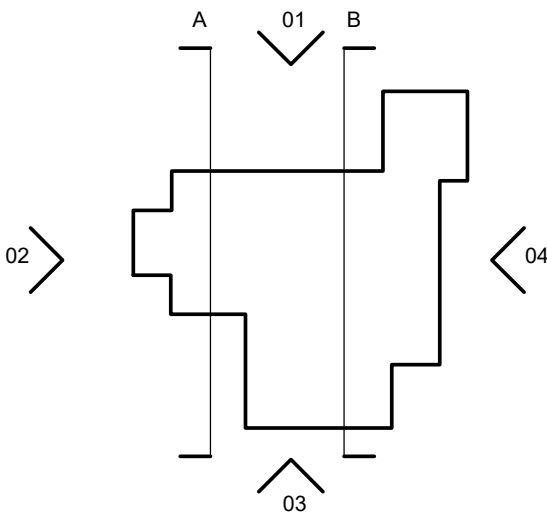

Existing Section A
1 : 50

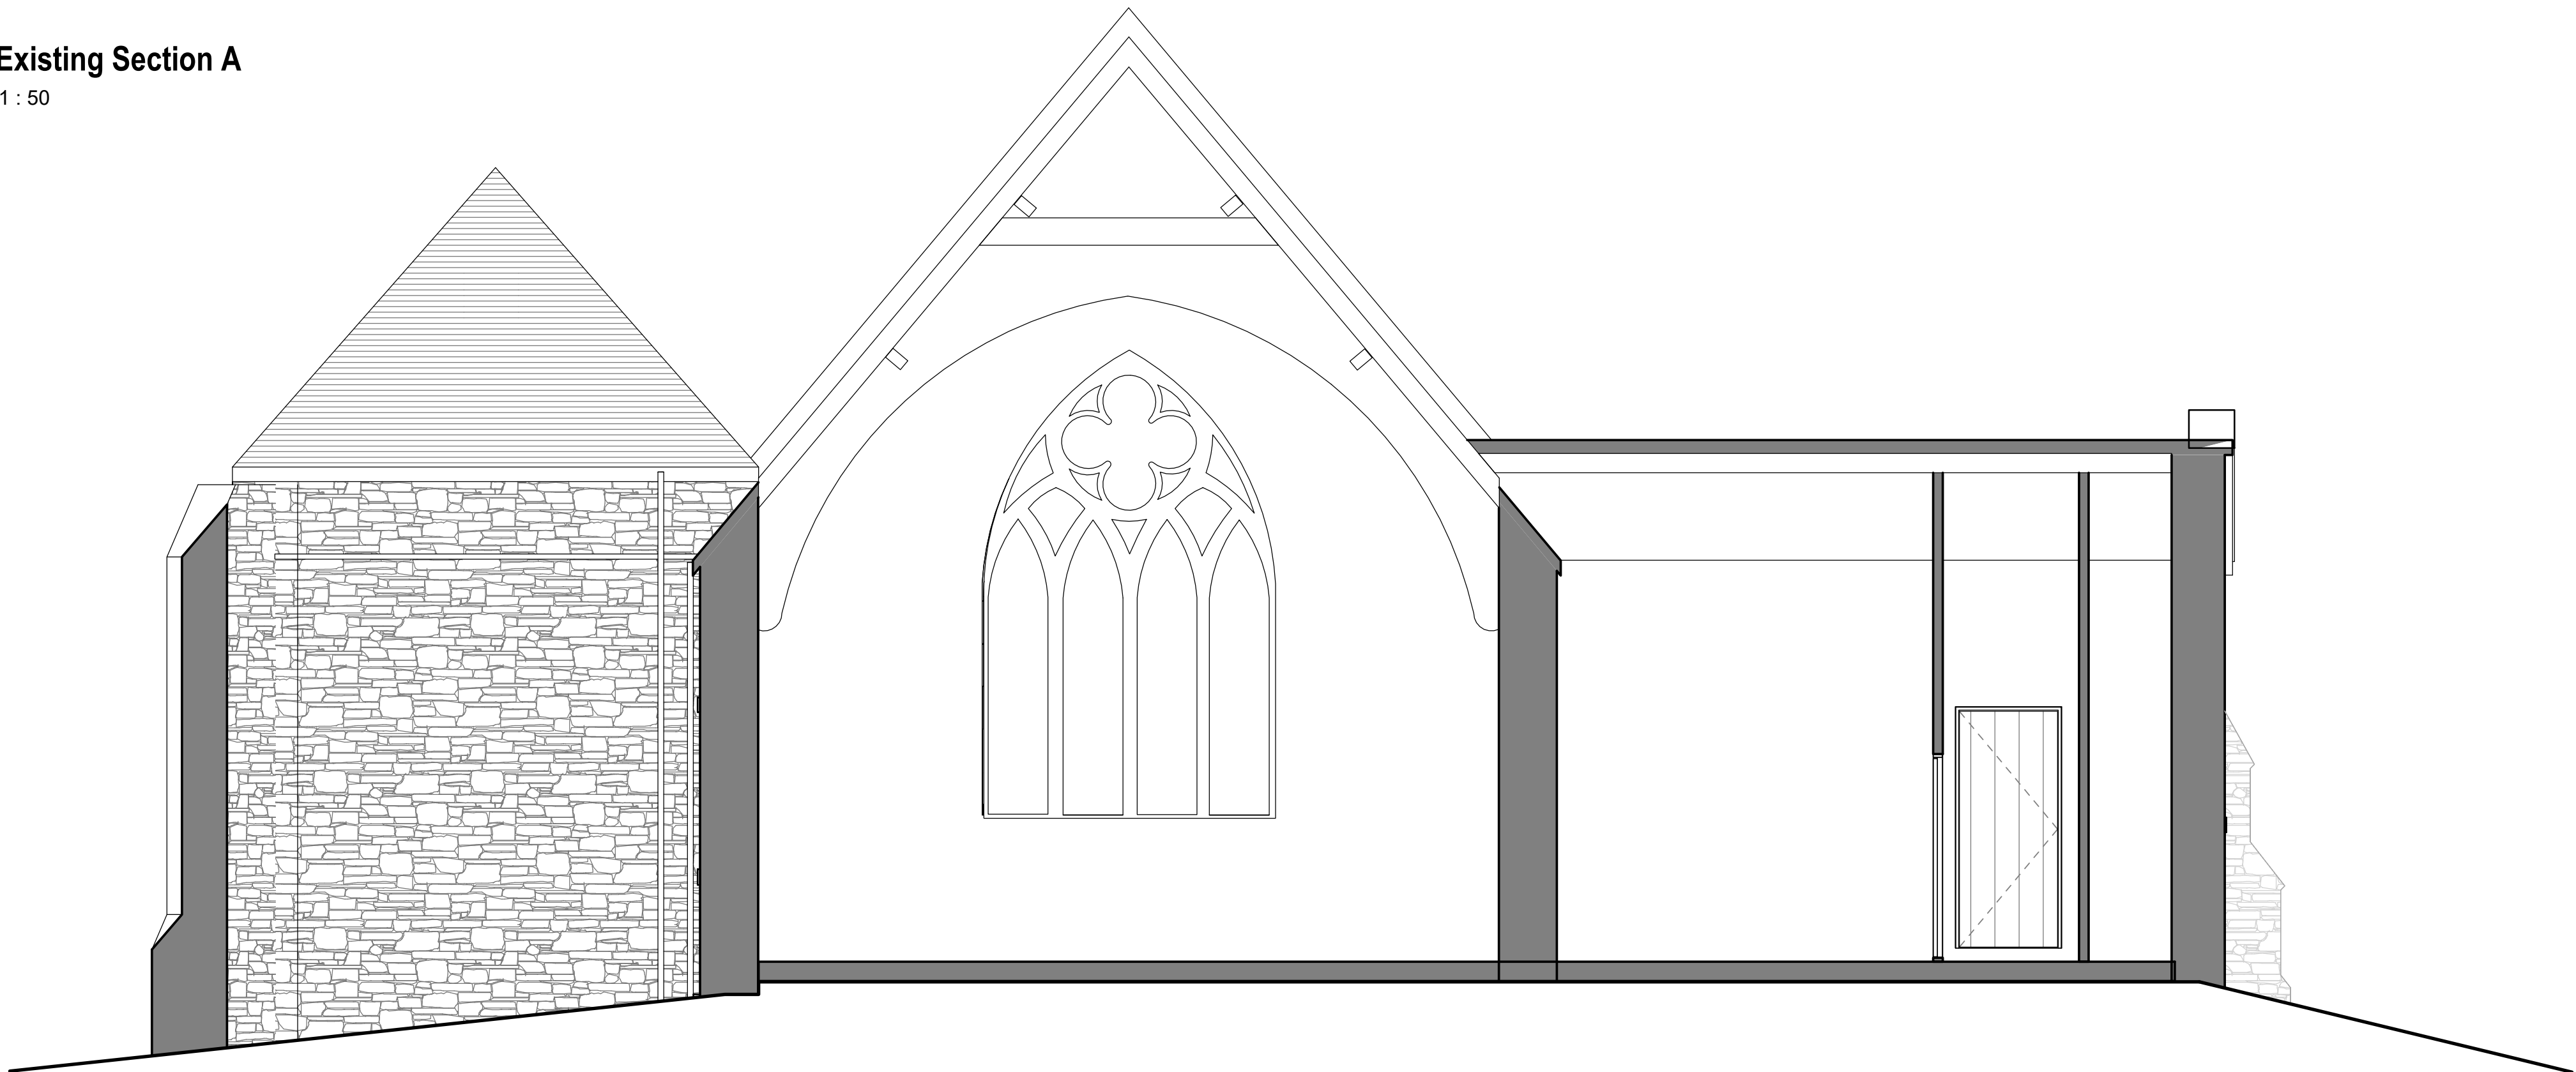

Existing Section B
1 : 50

P0	Planning First Issue	230630	AD
Rev	Description	Date	By

peakarchitects

625
Holy Trinity Church

Client
Michael Seliger

Drawing
625-PKA-XX-ZZ-DR-A-PL06

Existing Sections

Revision	P0	Date Created	30.06.2023
Suitability	S3	Scale	As indicated @ A1
Drawn By	AD	Checked By	ZW