Location Plan - 8 Hogshaw Villas Road

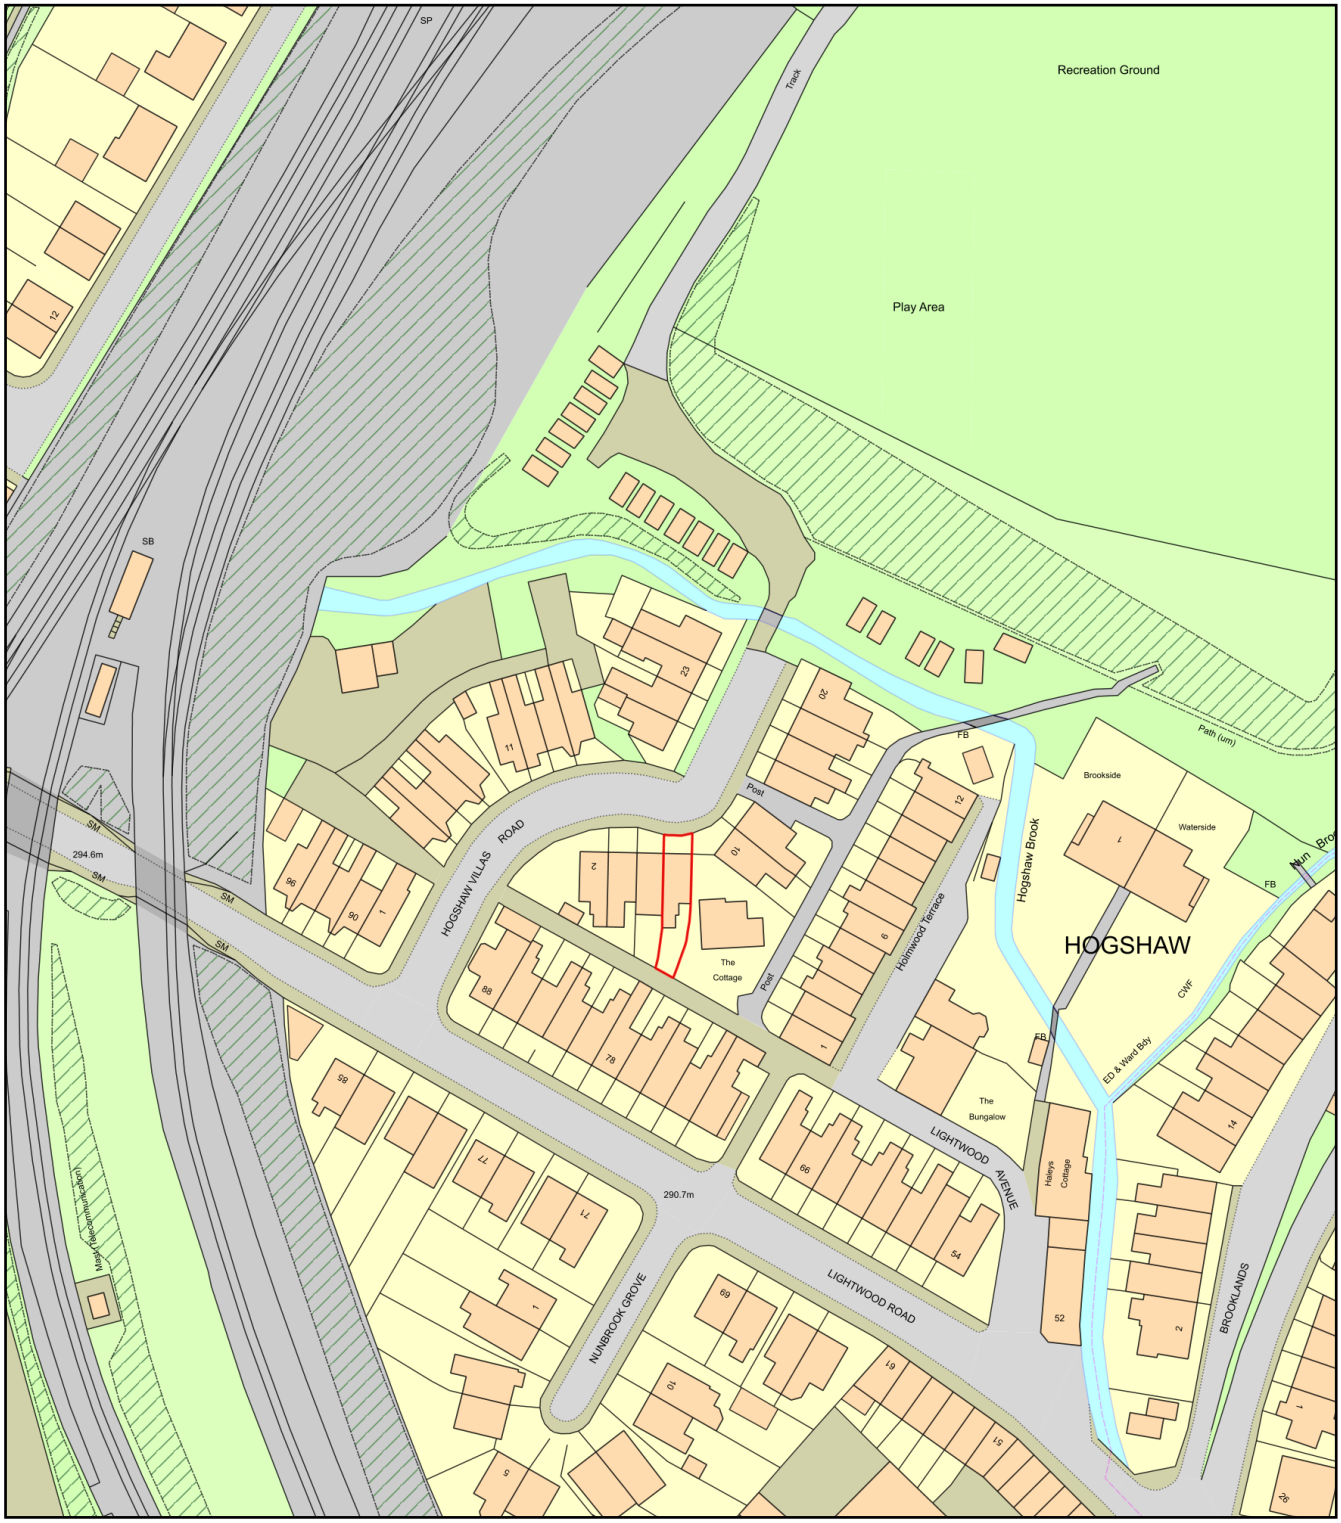

0 50
Metres

N

ReQuestaPlan

Plan Produced for:	Mr & Mrs Wood
Date Produced:	05 Jul 2022
Plan Reference Number:	TQRQM22186092630911
Scale:	1:1250 @ A4

© Crown copyright and database rights 2021 OS 100042766