



This drawing or any part thereof may not be copied, disseminated, transmitted or disclosed to any third party or used for any purpose other than that for which it was prepared without the prior written consent of the Architect.
Contractors are advised to check dimensions with the Architect before setting out on site.
The drawings shall be used in accordance with all other drawings, including technical specifications and standards.
Contractor to check and report any discrepancies within 10 days of the date of the drawing to the Architect. All rights reserved.




Existing Front (West) Elevation
(Scale 1:50@ A1)



Existing Rear (east) Elevation
(Scale 1:50@ A1)



Existing Side(North) Elevation
(Scale 1:50@ A1)

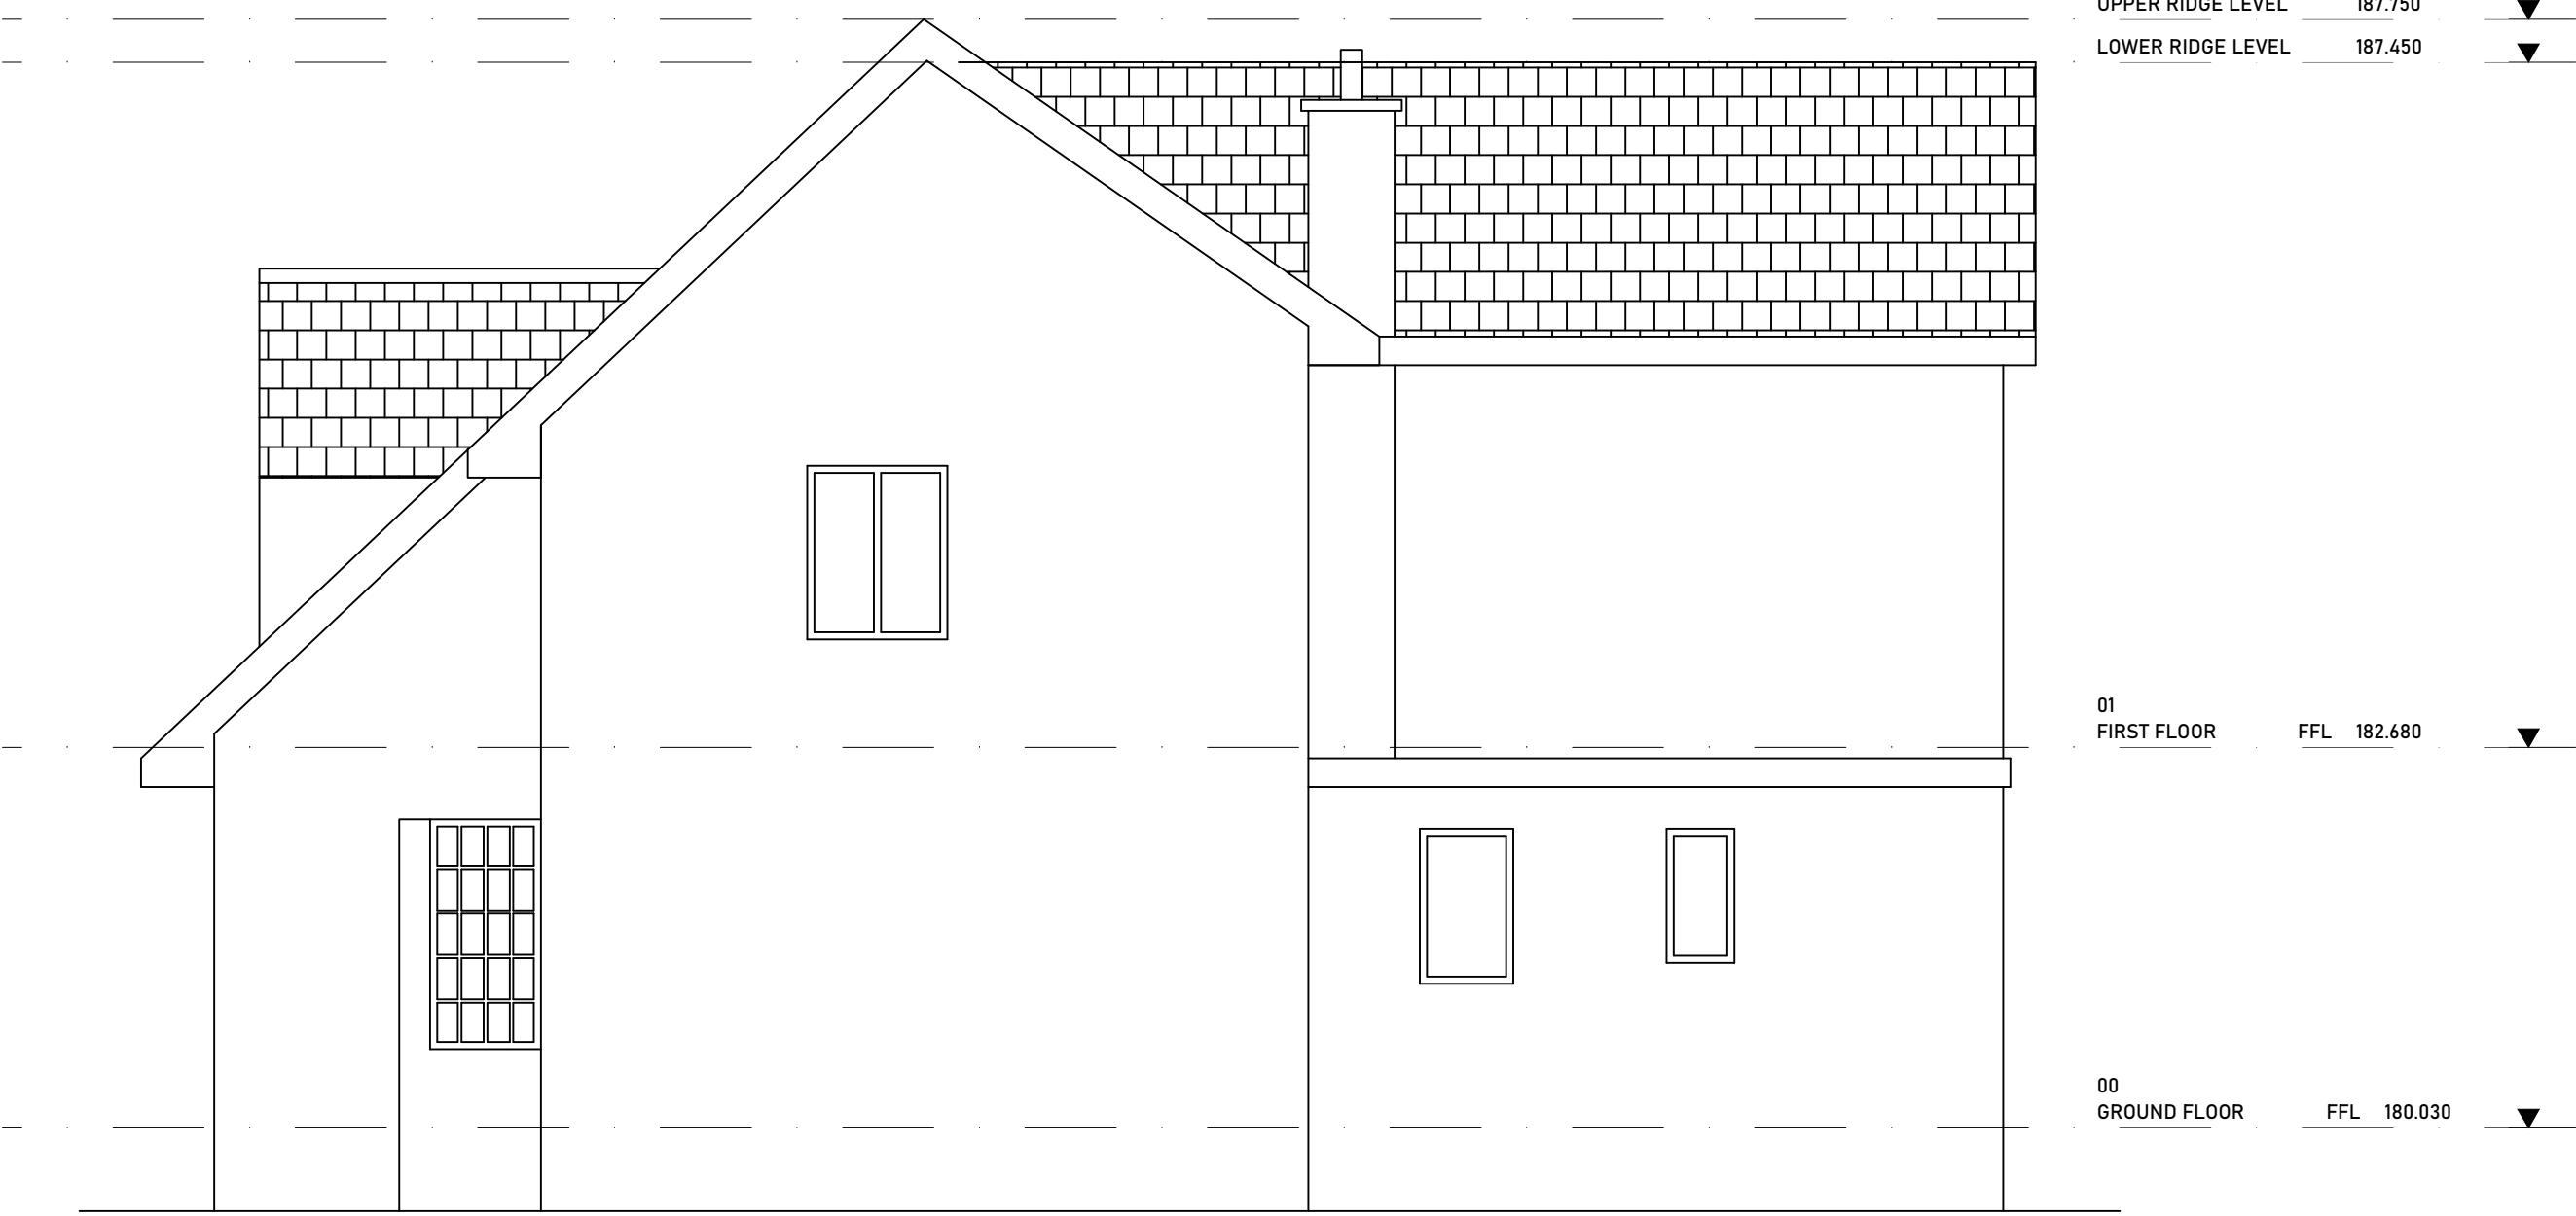

Existing Side(south) Elevation
(Scale 1:50@ A1)



P1	PD Application	13/09/23
Rev	Description	Date
STATUS P1	PURPOSE OF ISSUE Certificate of Lawfulness	
PROJECT 1 Royle Avenue, Glossop		
TITLE Existing Elevations		
CLIENT Mr & Mrs C. Jackson		
DRAWN BY	CHECKED BY	DATE 13/05/23
SCALE 1:50 @ A1	PROJECT NUMBER 003	
DRAWING NUMBER 003-DR-0004		REV P1