


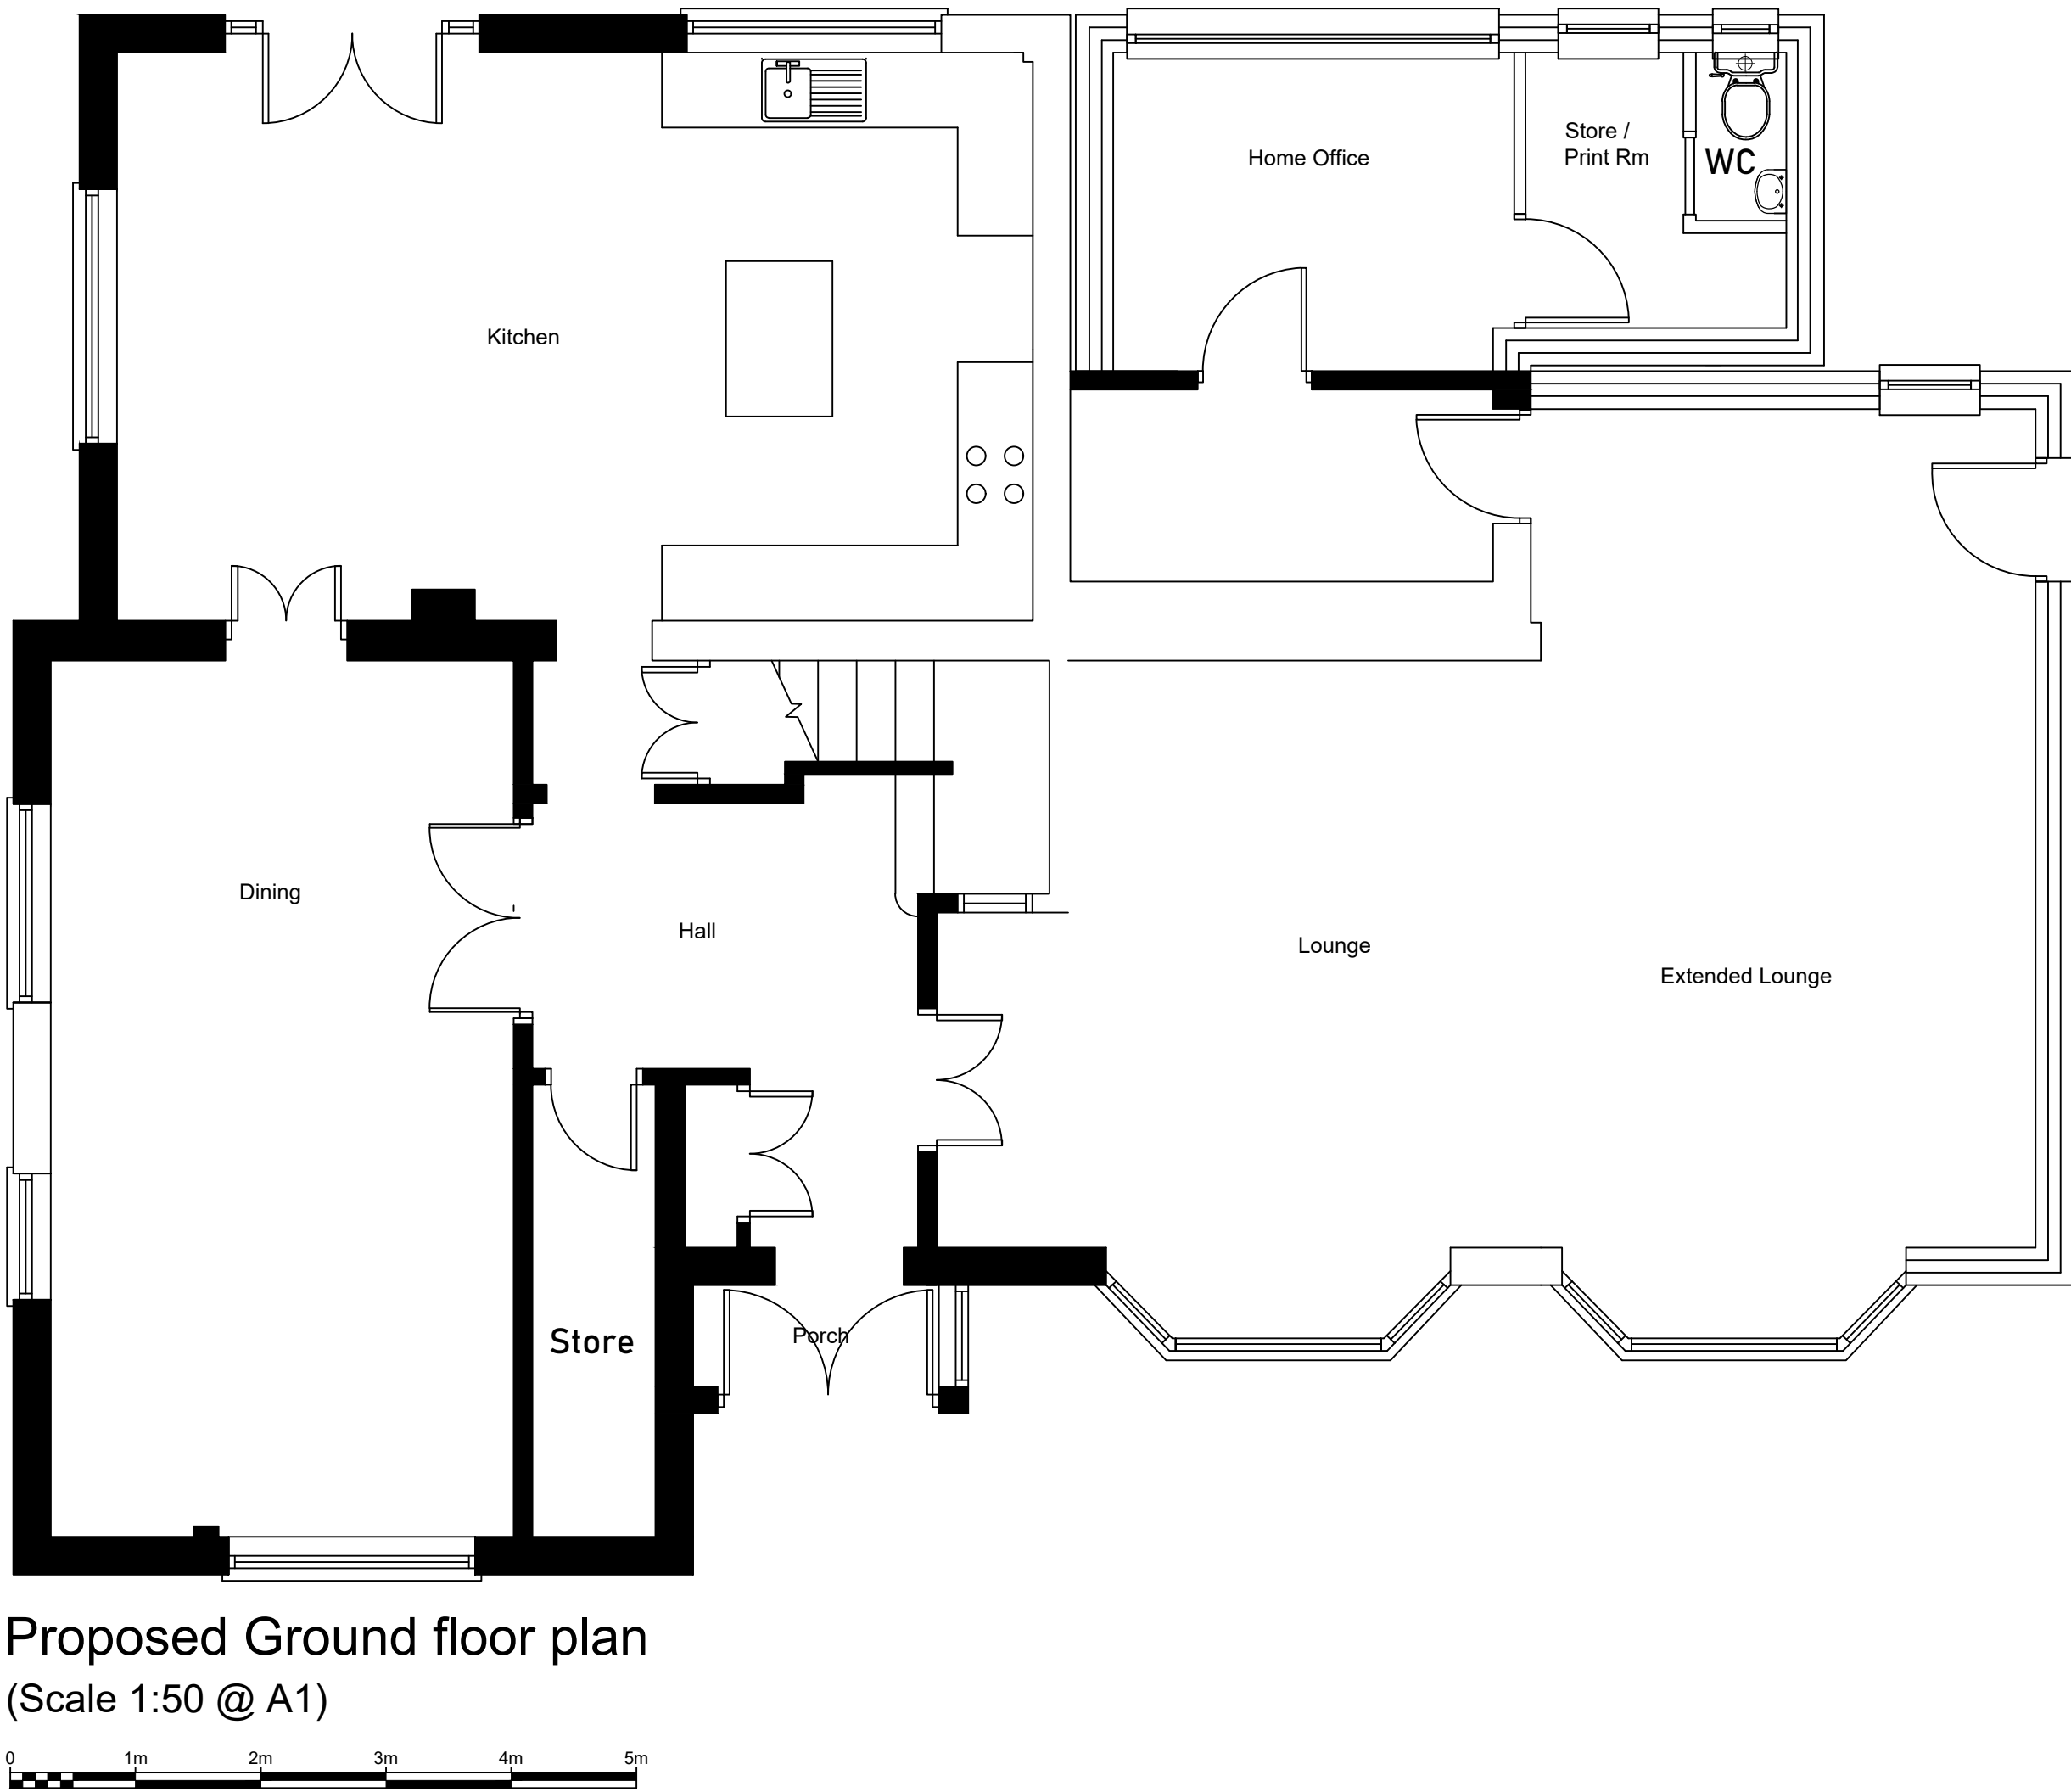

P1	PD Application	13/09/23
Rev	Description	Date
STATUS P1	PURPOSE OF ISSUE Certificate of Lawfulness	
PROJECT 1 Royle Avenue, Glossop		
TITLE Proposed GA's & Elevations		
CLIENT Mr & Mrs C. Jackson		
DRAWN BY	CHECKED BY	DATE 13/09/23
SCALE 1:50 @ A1	PROJECT NUMBER 003	
DRAWING NUMBER 003-DR-005		REV P1