

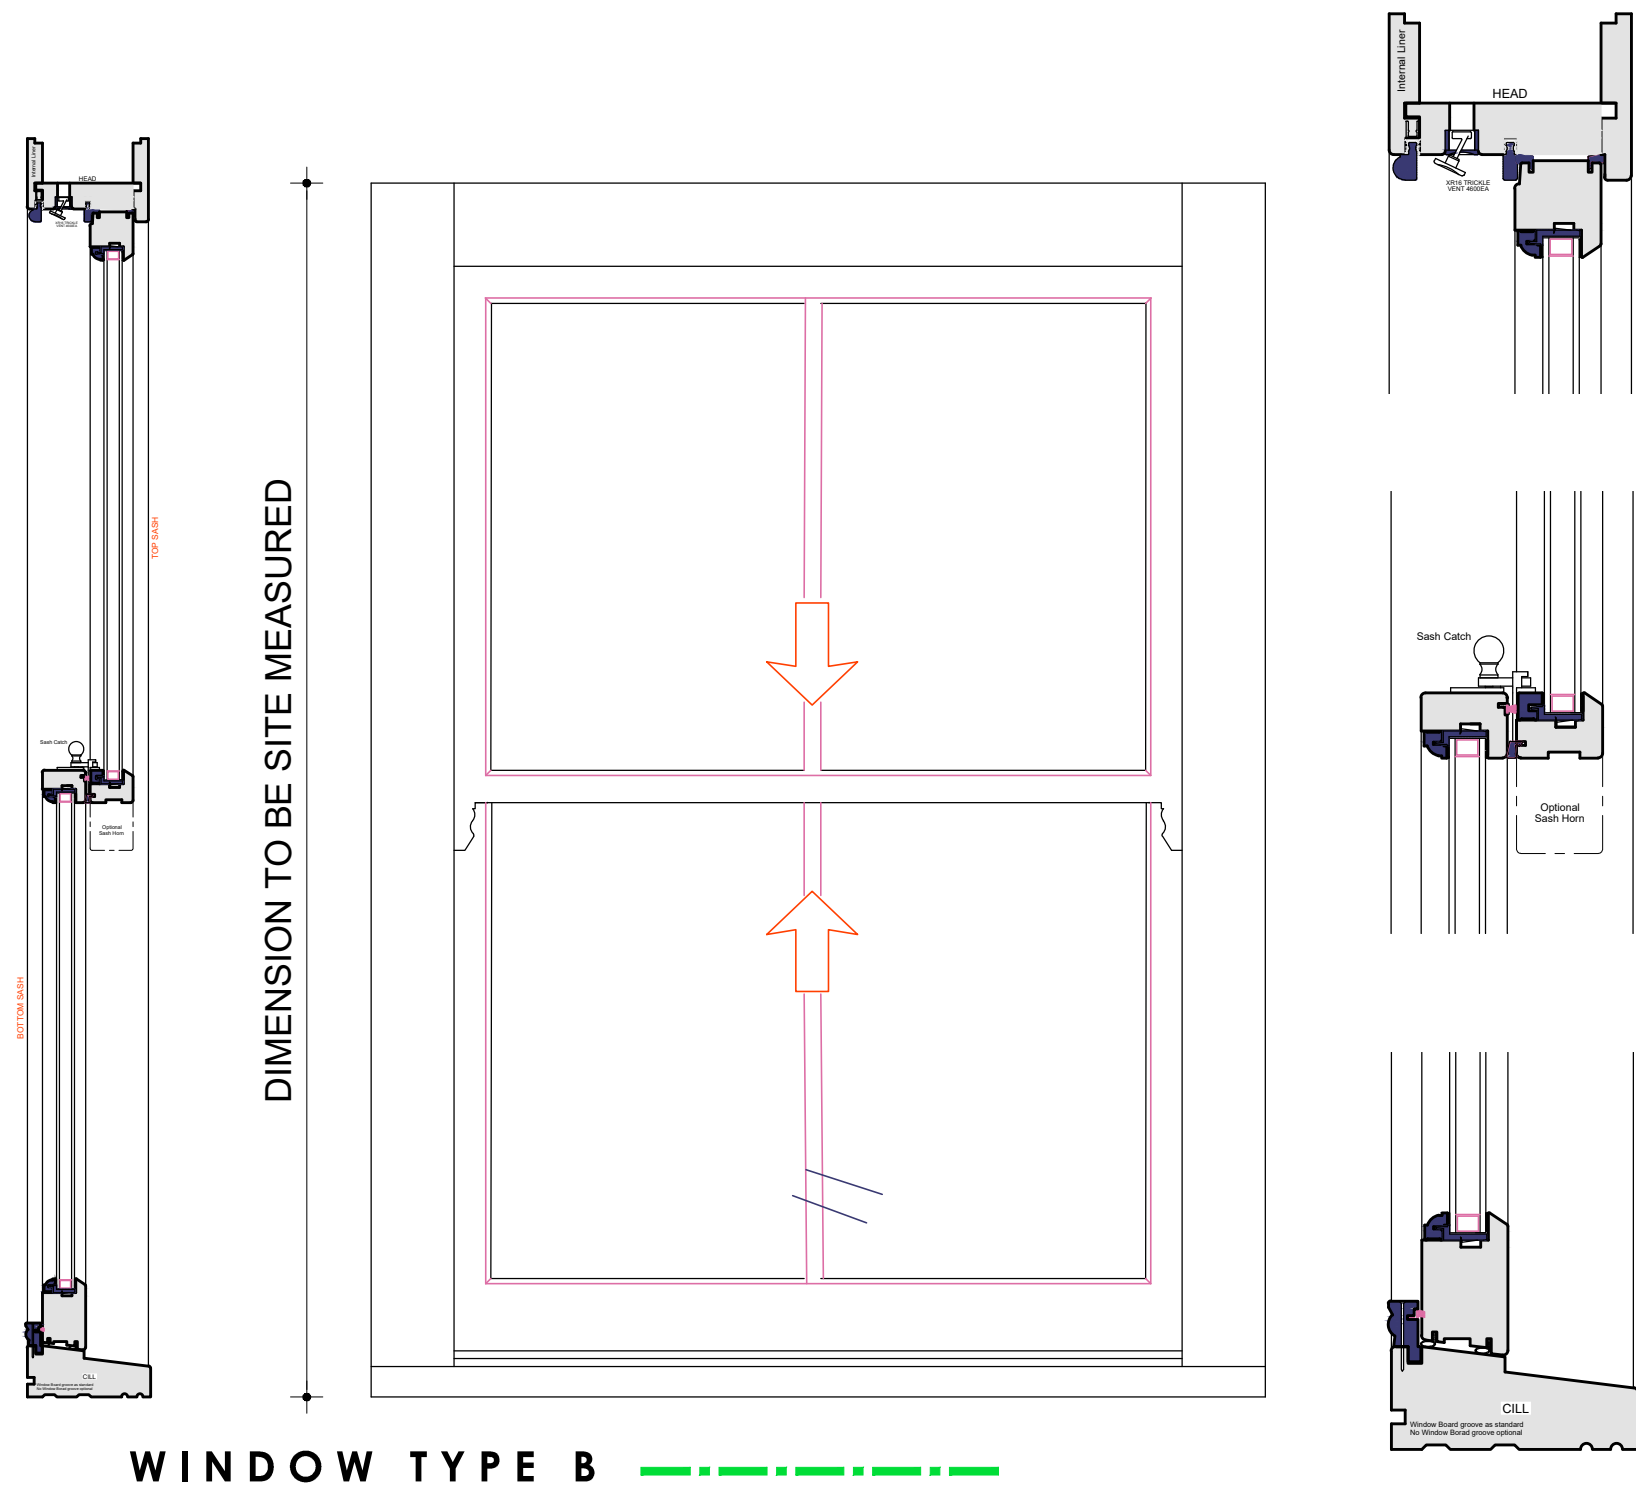
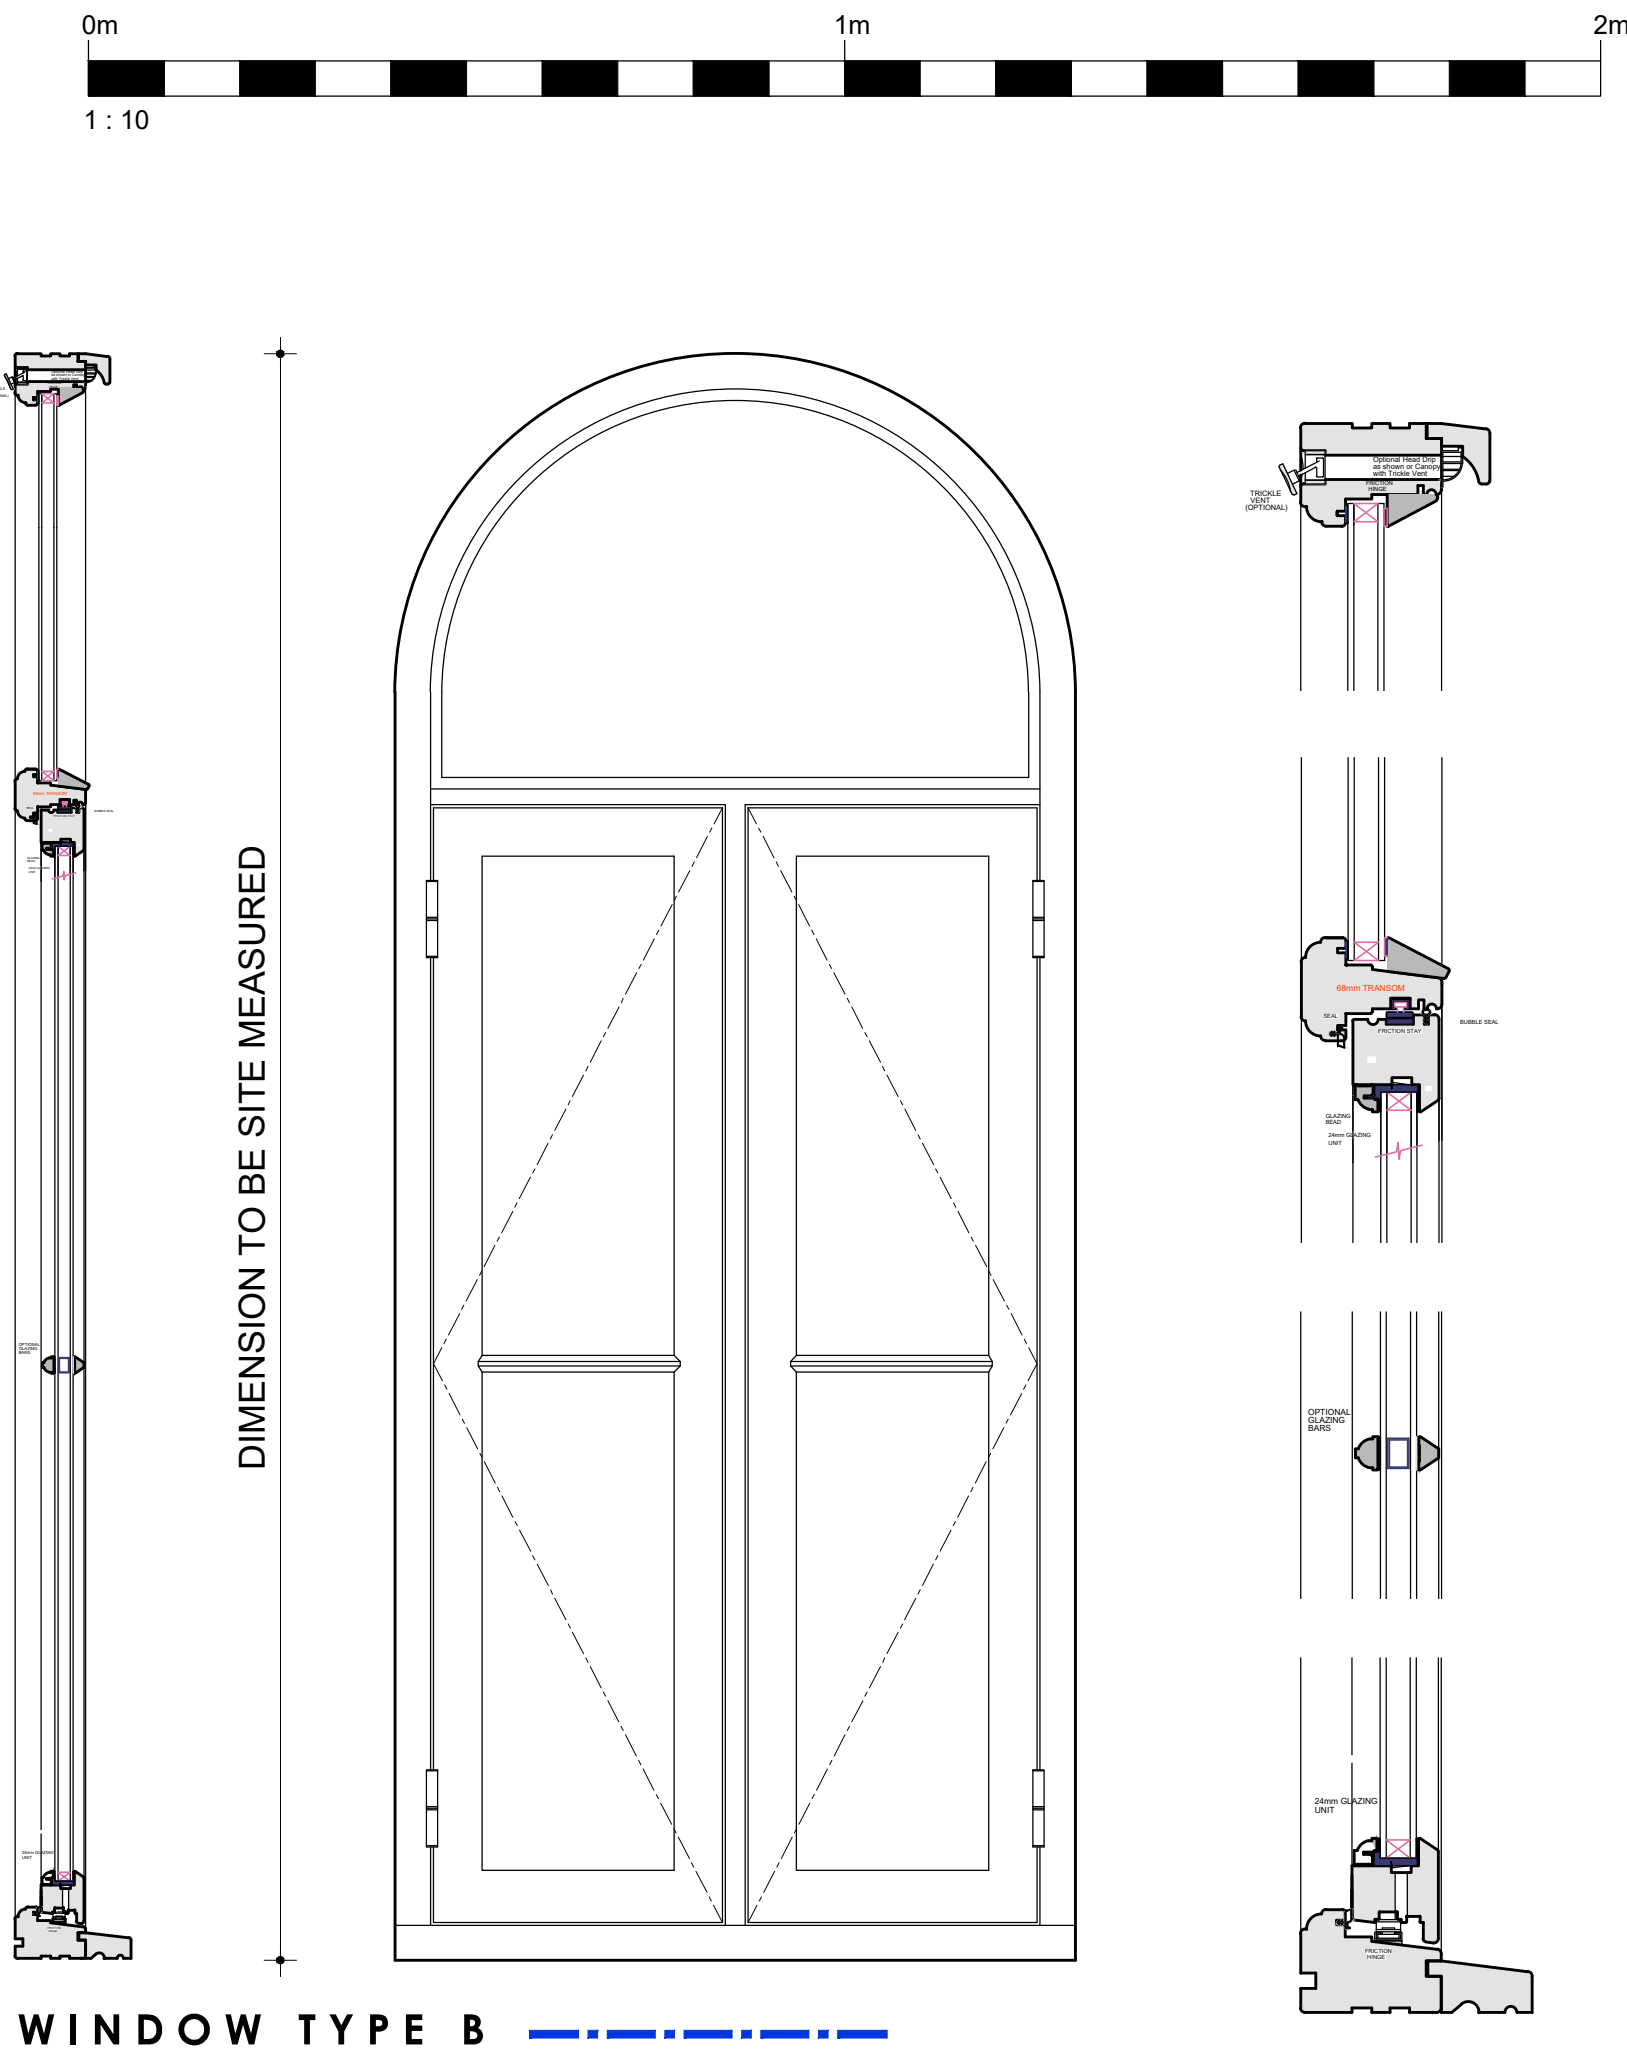


Z:\JAN\2018\16-200 S Robinson Developments - The Quadrant - Building models\proposed\working drawings\The Quadrant Working Drawings August 2021.dwg - D:\64\WINDOW CONSERVATION DETAILS.S.A

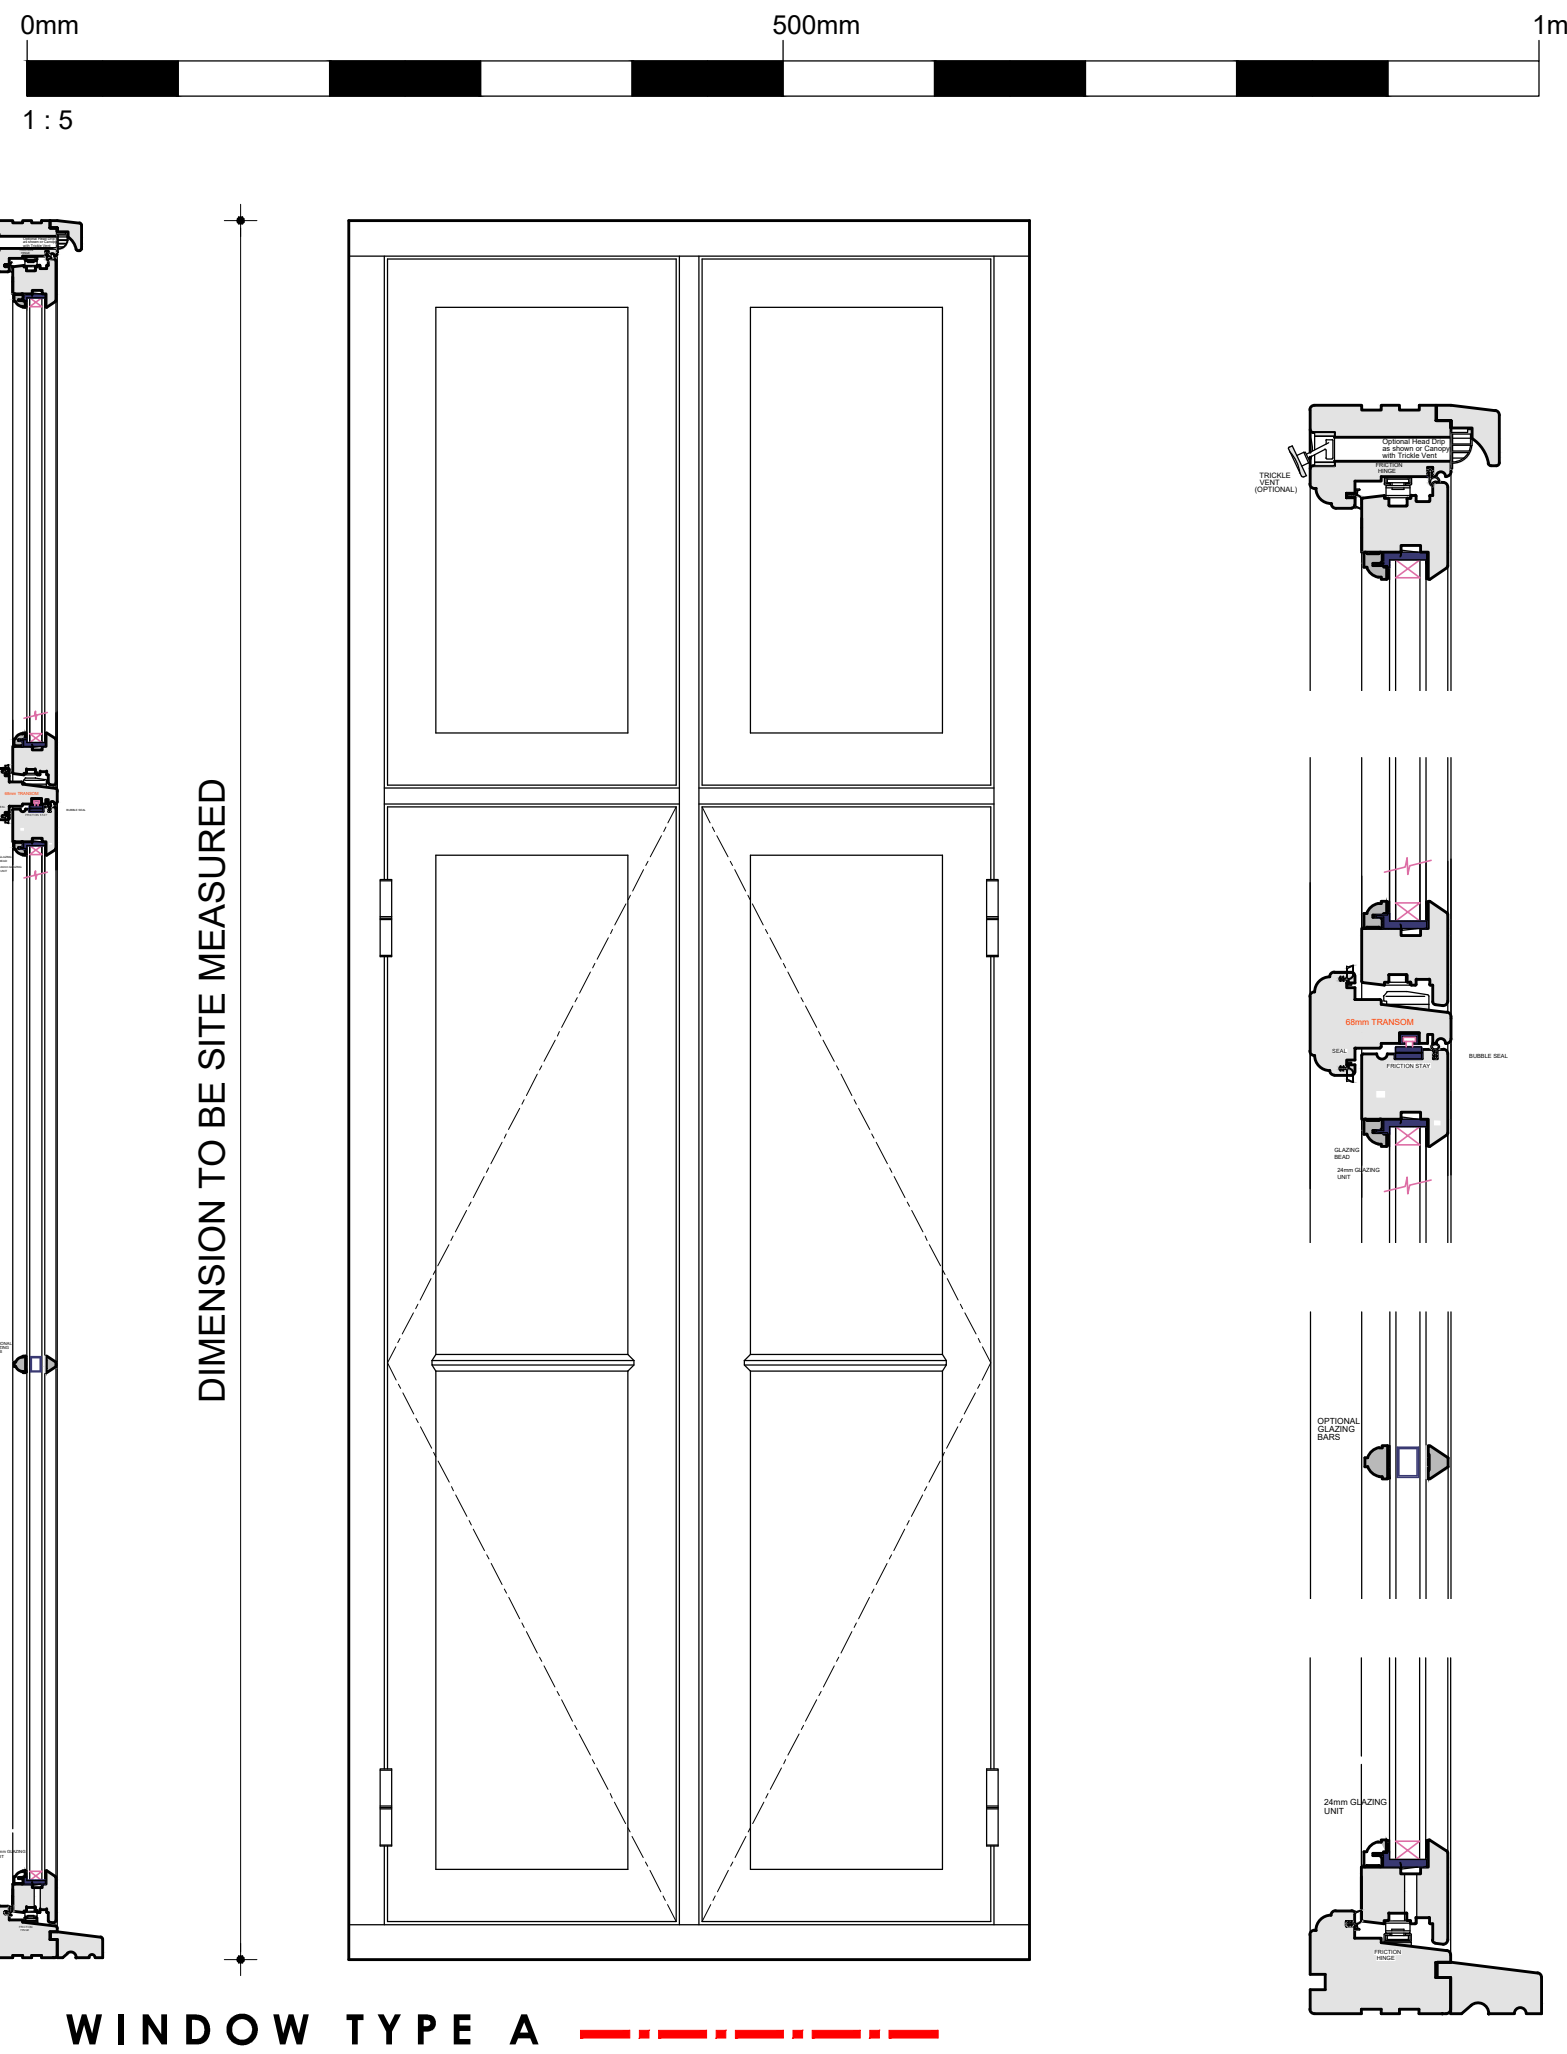

general notes:
all dimensions to be checked on site prior to commencement of work and any discrepancy shall be immediately reported and resolved prior to work commencing.
this drawing is to be read in conjunction with all relevant drawings and specifications relating to the job whether or not indicated on the drawing.
copyright reserved to mck associates ltd. and this drawing may not be used or reproduced without prior written consent.

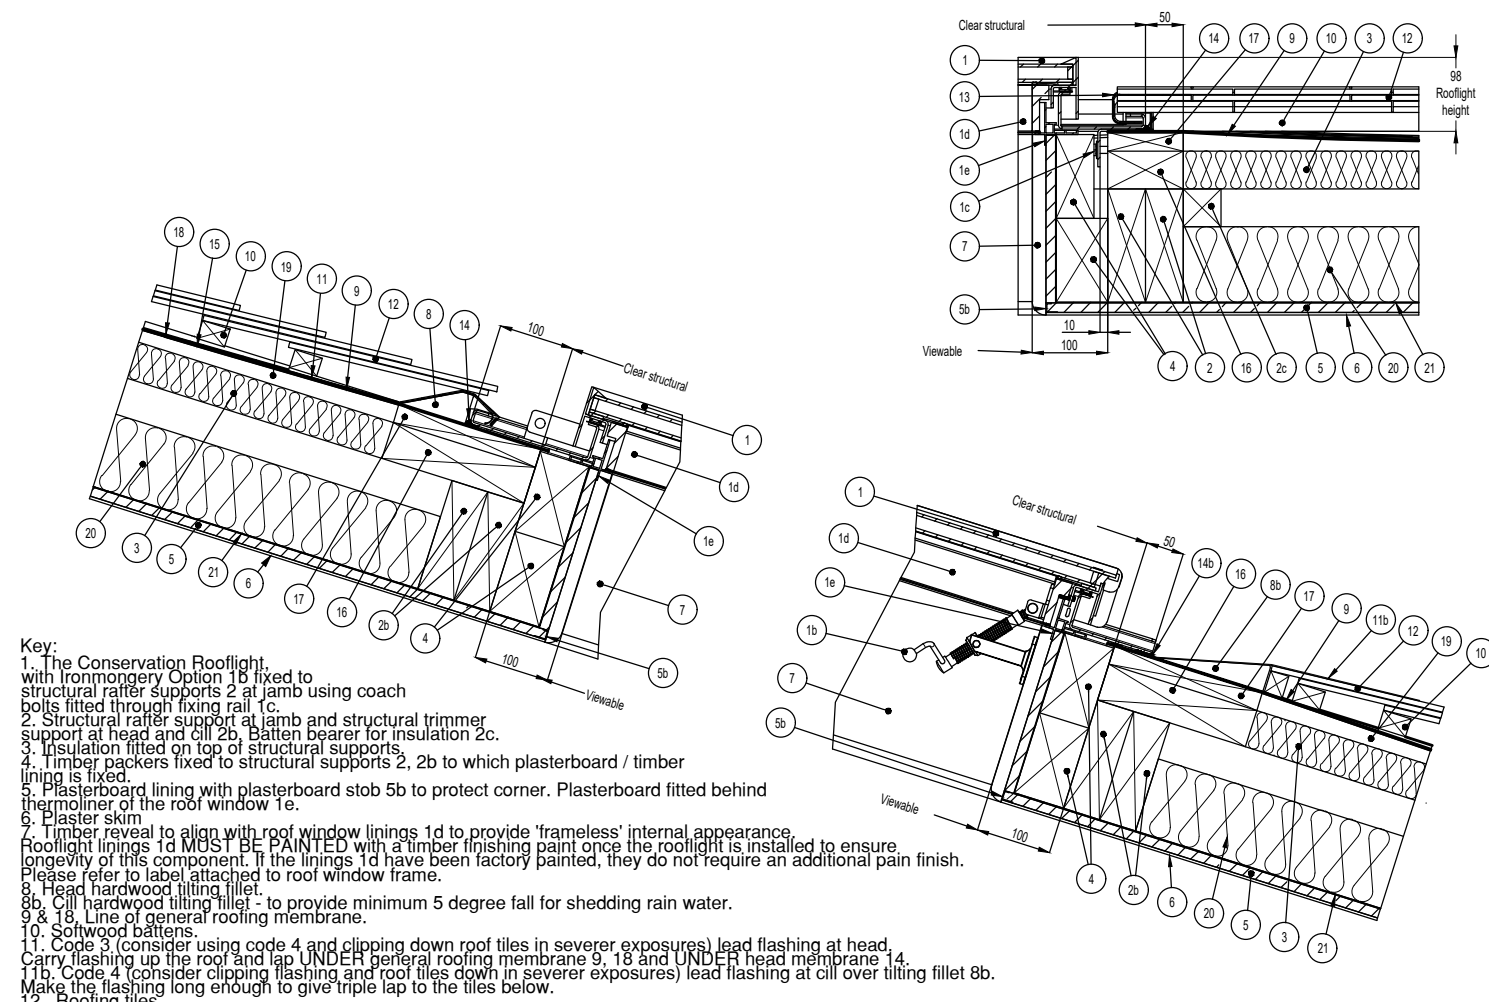

CONSERVATION ROOFLIGHT

S.ROBINSON DEVELOPMENTS

mck associates limited
architecture | building surveying | urban design
burnaby villa ■ 48 watling street road ■ fulwood ■ preston ■ pr2 8bp
tel: 01772 774510 fax: 01772 774511 email mck@mckassociates.co.uk

Project:
5-6 THE QUADRANT
BUXTON

Drawing Title:
PROPOSED WINDOW DETAILS

Drawn: BL	Checked: SCK	Scale: 1:5/ 10	Date: 10/06/2022
Job No: 16-200	Drawing No: D-1-4	Rev: A	

A1 BUILDING REGS.