


Alumasc Heritage - Beaded half round gutters and fittings.



Black timber box Fascia with Ogee Gutter to match existing

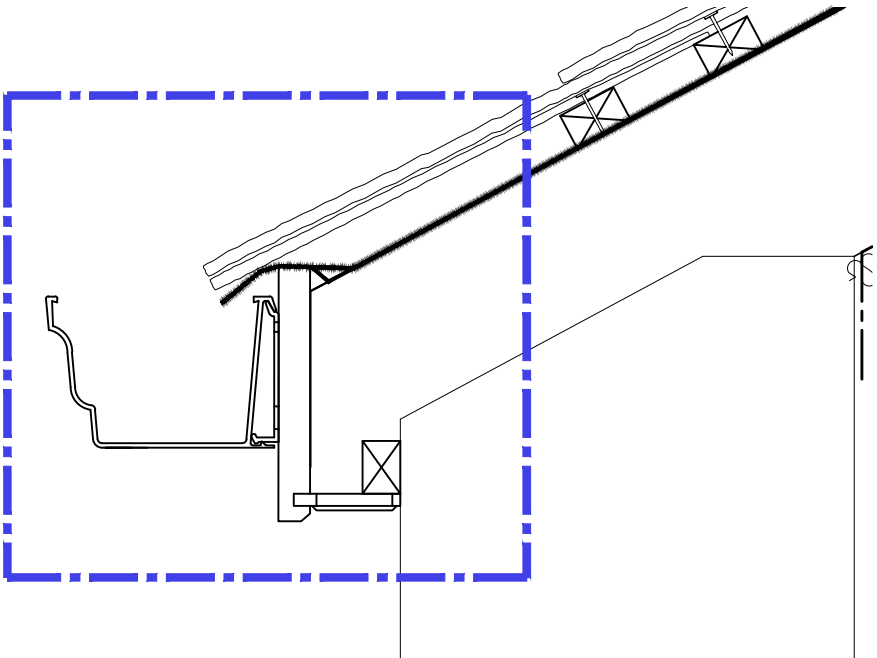

EXISTING EAVES DETAILS TO BE USED TO THE ROOF. ALL LEADWORK AND TIMBER WORK TO BE REPLACED TO MATCH EXISTING

	Drawing Title: PROPOSED RAINWATER GOODS AND FASCIA DETAIL		B 18/06/23 JS Additional image showing gutters added	
	Project: 5-6 THE QUADRANT BUXTON		A 27/09/22 JS Title block updated and scale bar added	
	Drawn: BL	Checked: SK	Scale: 1:125	Date: 10/06/2022
	Job No: 19-200	Drawing No: 105	Rev: B	