


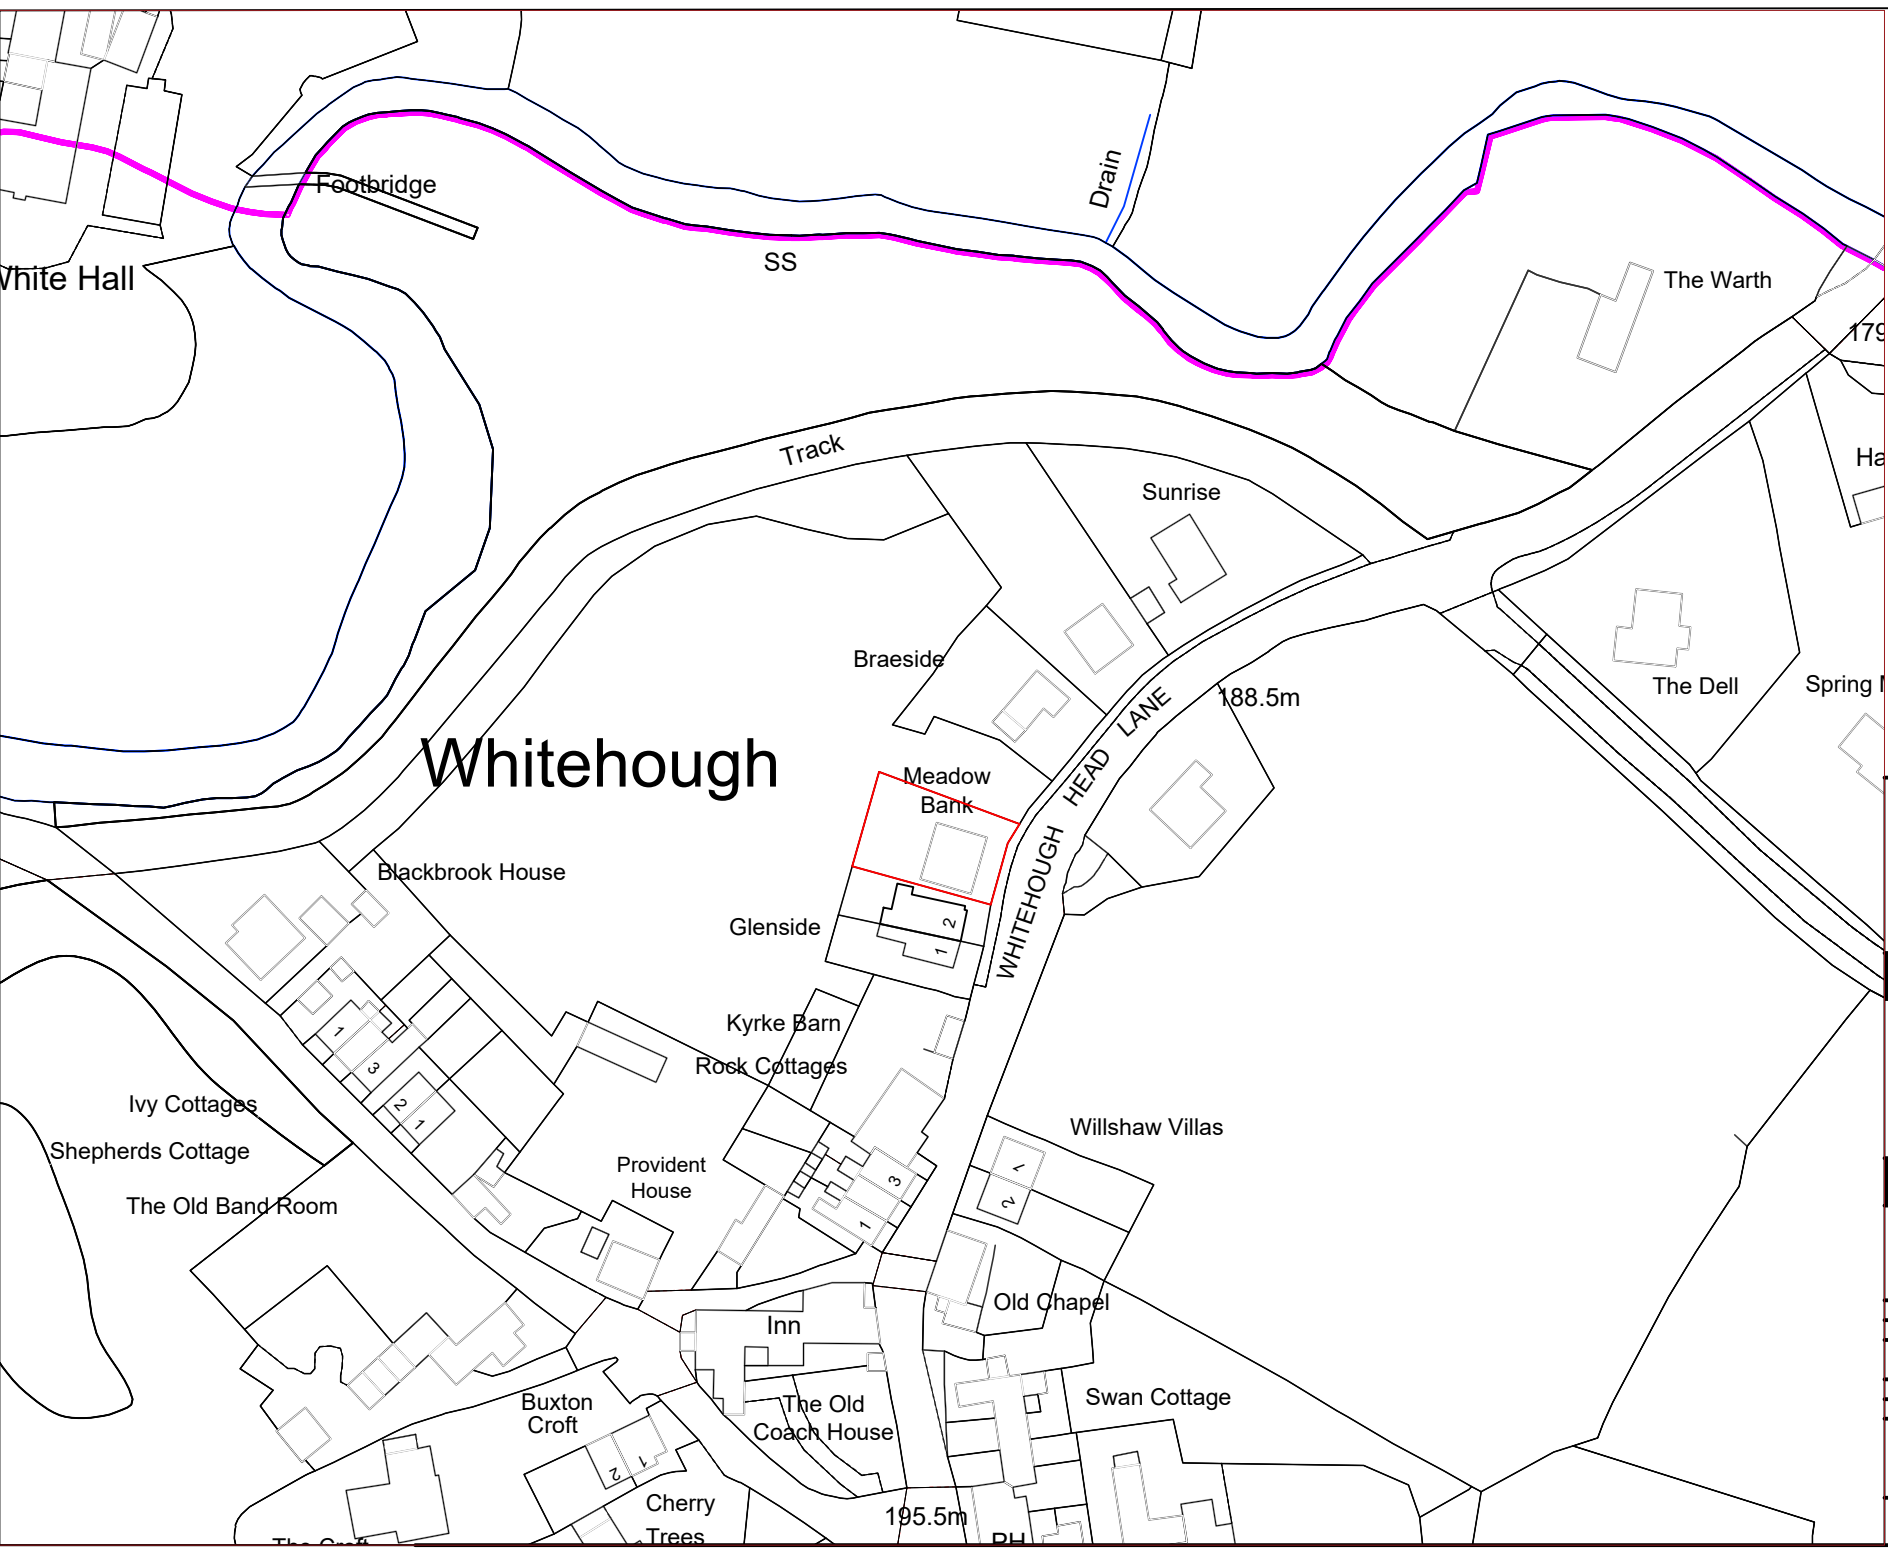

— SITE BOUNDARY

Site		Client	
MeadowBank, Whitehough, Chinley, High Peak SK23 6EJ		OCCUPIERS OF MeadowBank, Whitehough, Chinley, High Peak SK23 6EJ	
NOTES:			
LEGEND:			
TITLE: APPLICATION FOR PROPOSED DRIVEWAY			
Designed	JW	Sign	AUG 2022
Drawn	JW	Sign	AUG 2022
Scale:		1:1250	
Original Size:		A4	
Suitability Description: FOR PLANNING LOCATION PLAN			
01_LOCATION PLAN			