
1 Clifton Road - Location Plan

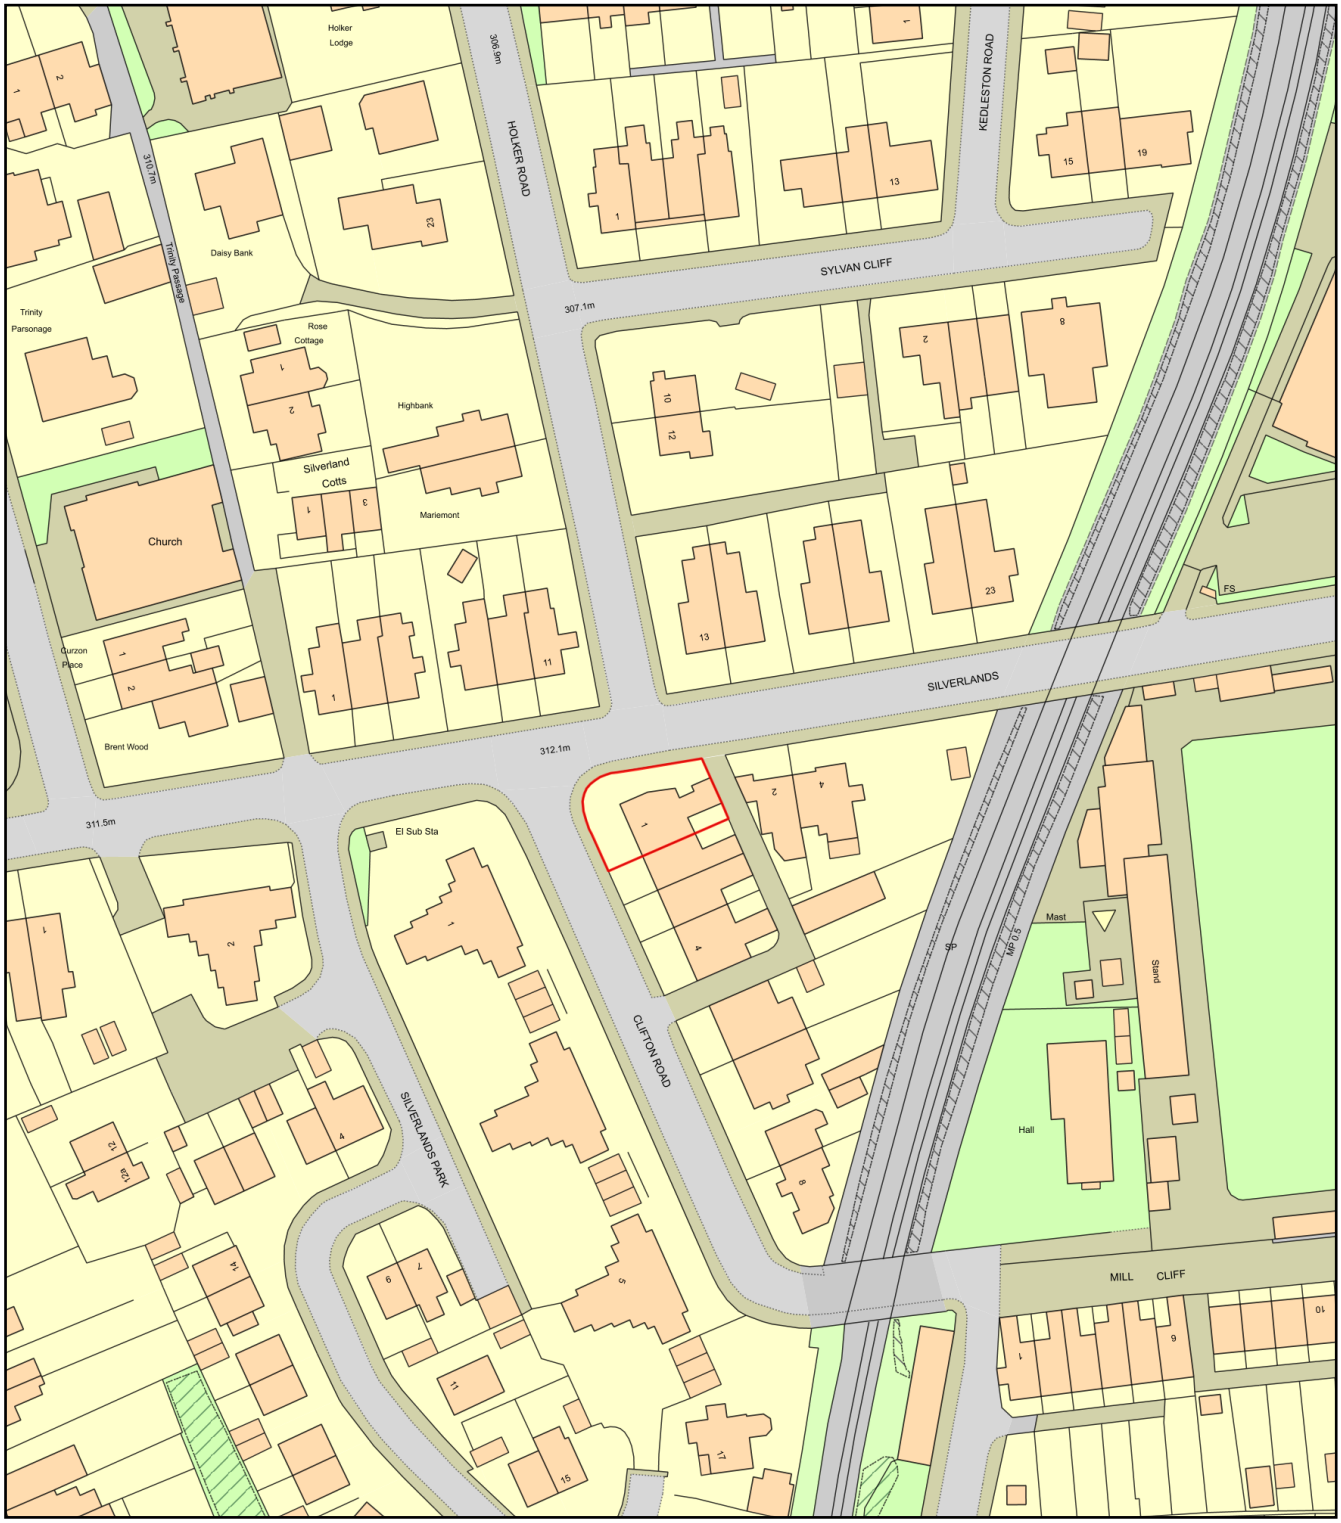

0 50
Metres

N

ReQuestaPlan

Plan Produced for: R Johnson

Date Produced: 12 Sep 2023

Plan Reference Number: TQRQM23255191245612

Scale: 1:1250 @ A4

© Crown copyright and database rights 2023 OS 100042766