


39 Park Road, Buxton SK17 6SQ

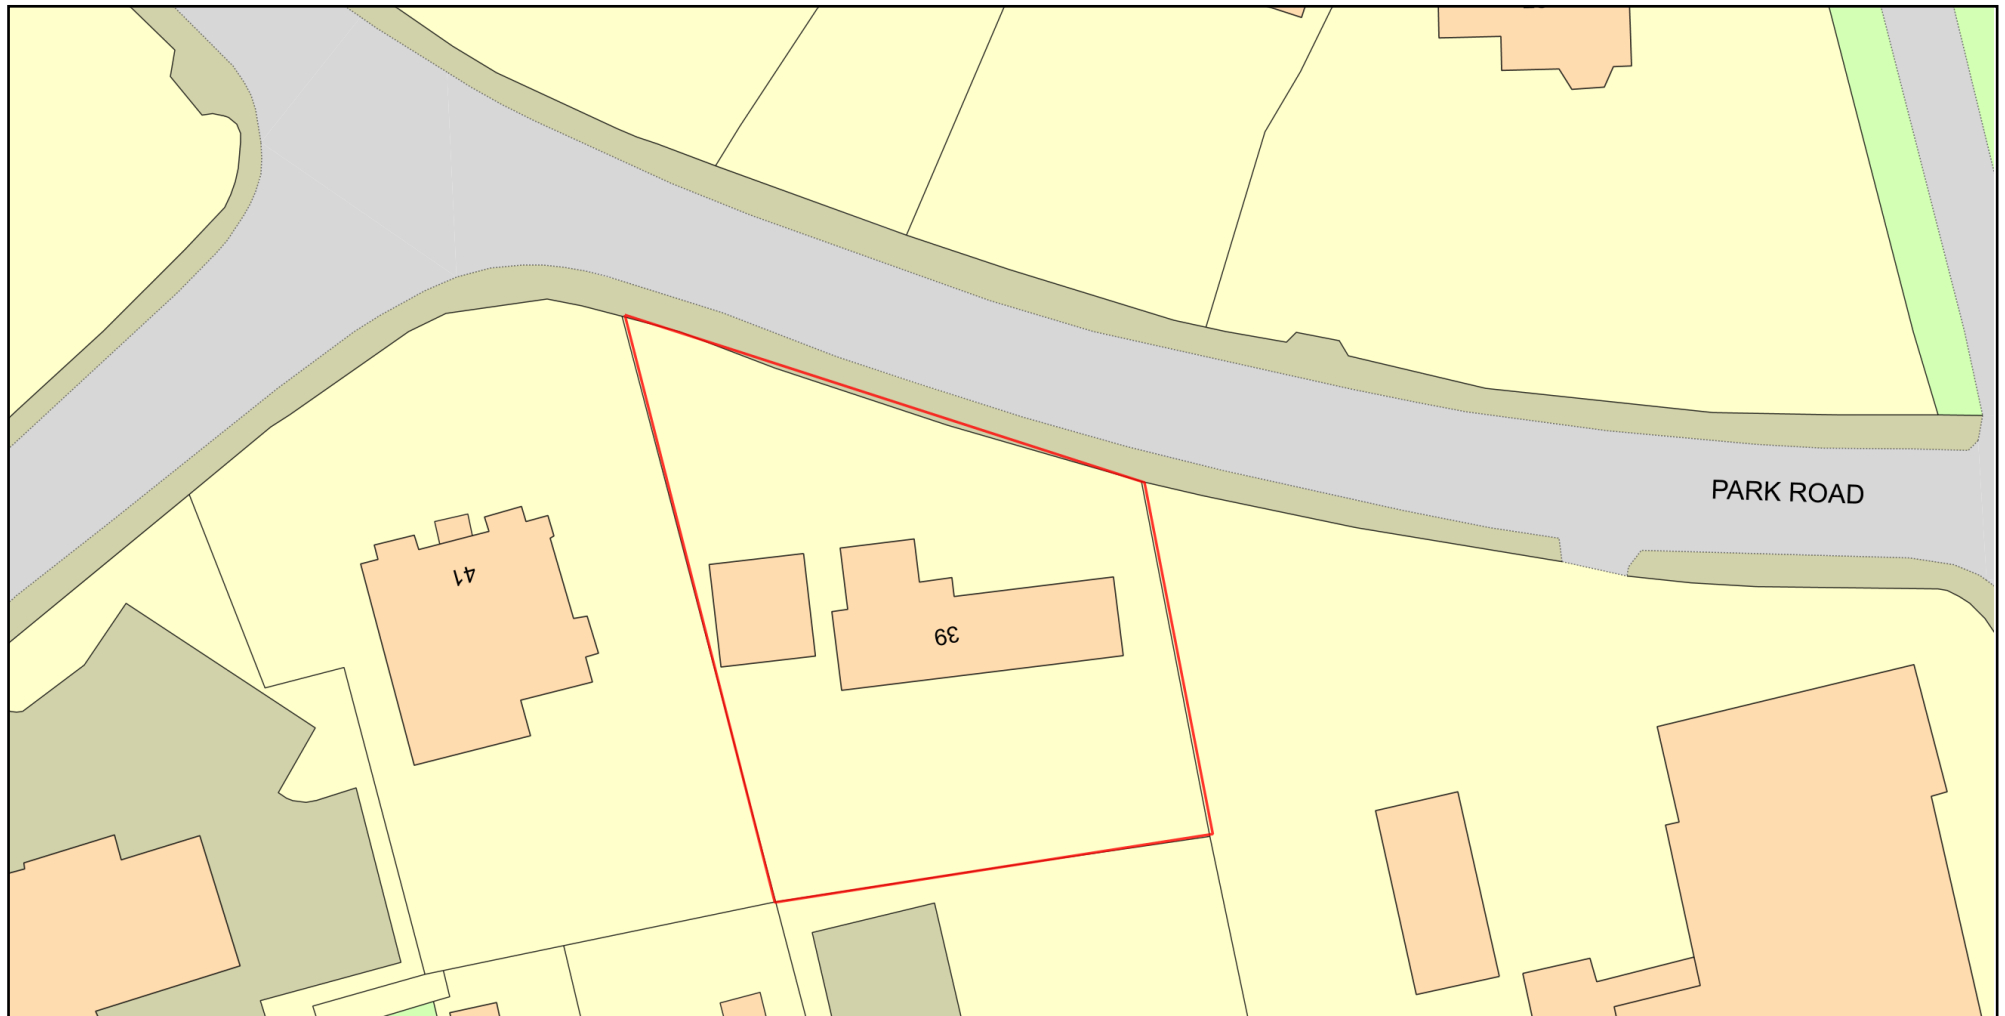

0 20
Metres



Plan Produced for: Madeline Hall

Date Produced: 04 Sep 2023

Plan Reference Number: TQRQM23247111946868

Scale: 1:500 @ A4

© Crown copyright and database rights 2023 OS 100042766

