




SECTION A - A

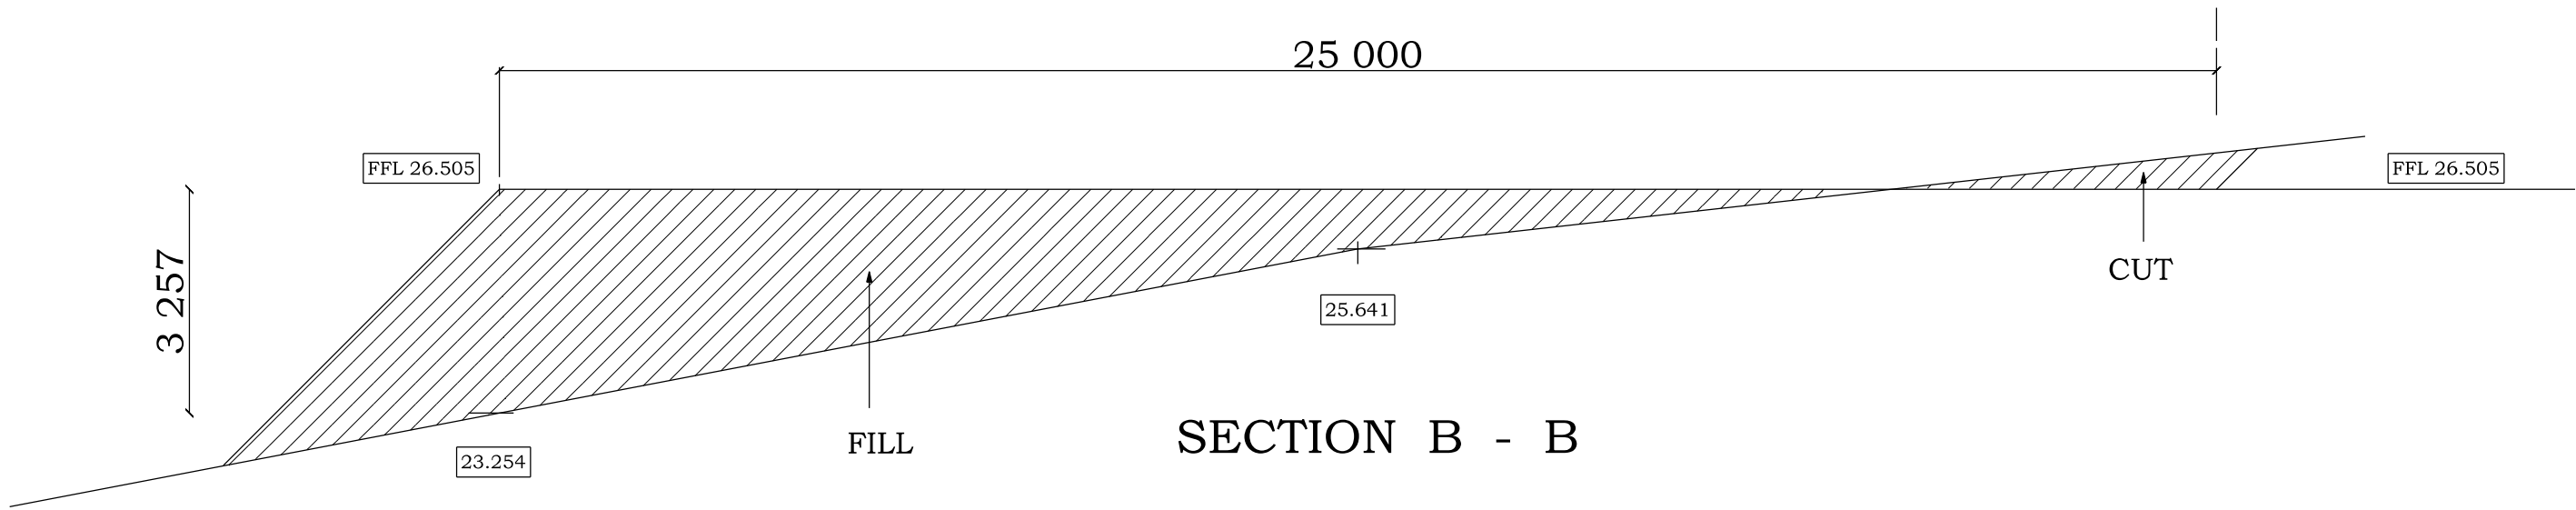


SECTION B - B

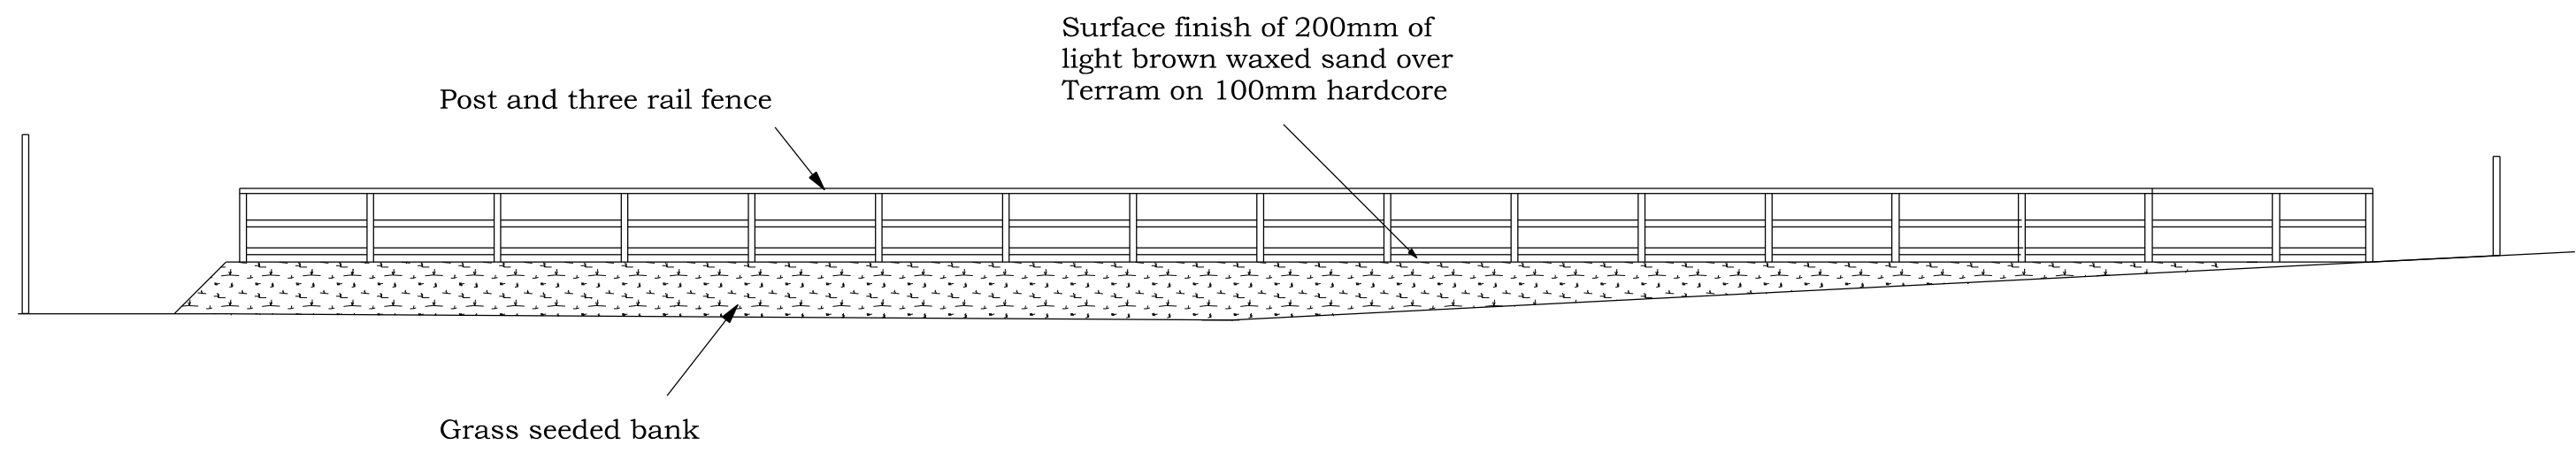


TYPICAL SOUTH FACING ELEVATION

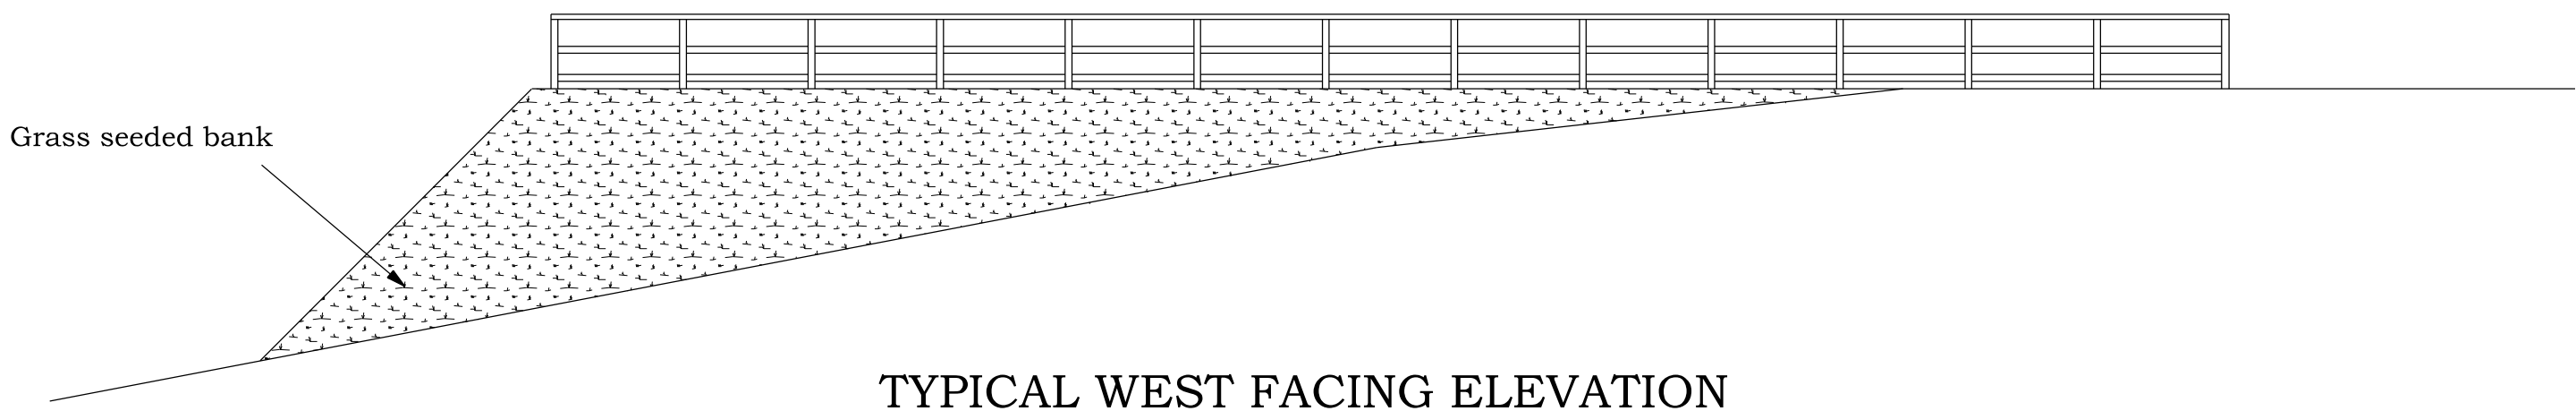

TYPICAL WEST FACING ELEVATION

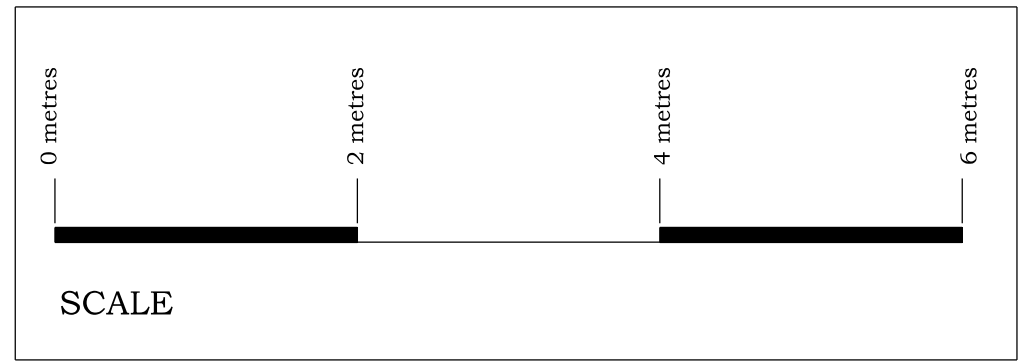

BRADLEY BUILDING DESIGN LTD.
 KEEPERS COTTAGE,
 LYME PARK,
 DISLEY,
 STOCKPORT.
 SK12 2NS.
 01625 858244
 Mob 07989 326039
 bradleybuildingdesign@btopenworld.com

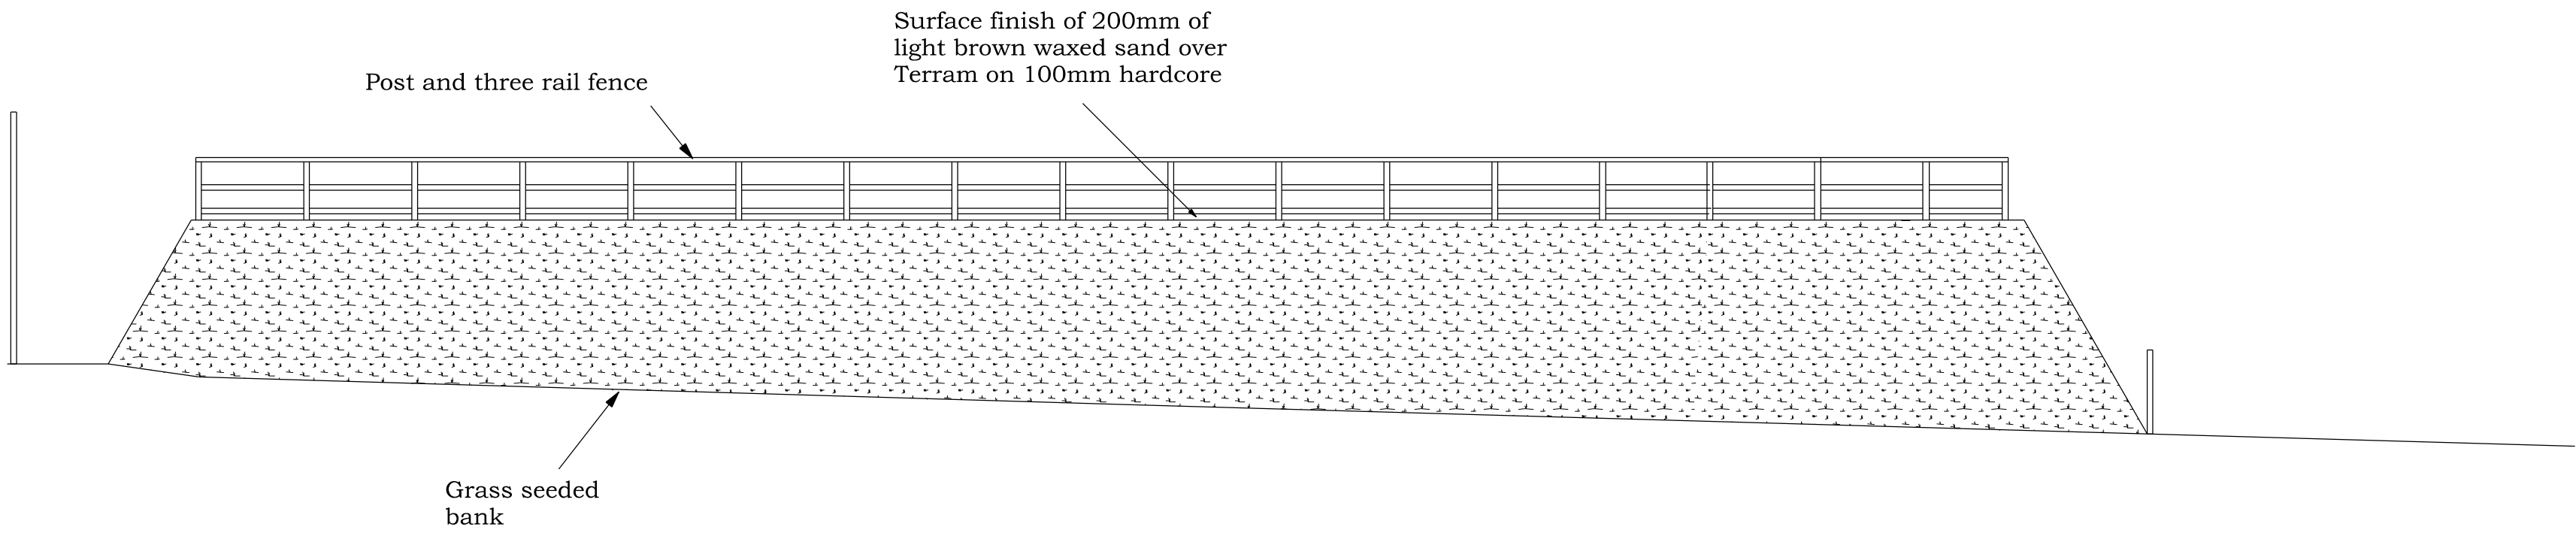

TYPICAL NORTH FACING ELEVATION

SECTIONS
 MENAGE CONSTRUCTION
 for
 Mr. & Mrs G. WILLIAMS,
 at
 HIGH ASH HOUISE,
 SANDY LANE,
 CHISWORTH,
 SK13 5RZ

Scale 1:100 @ A1
 Date MAY 2023
 Drawing Number 2143/2/B