



COPYRIGHT RESERVED
If in doubt contact epd for clarification

- Trees
- Root Protection Areas (RPA)
- Category B
- Category C
- Tree Protection Fencing
- Proposed Trench for Pipe Work

Swimming Baths

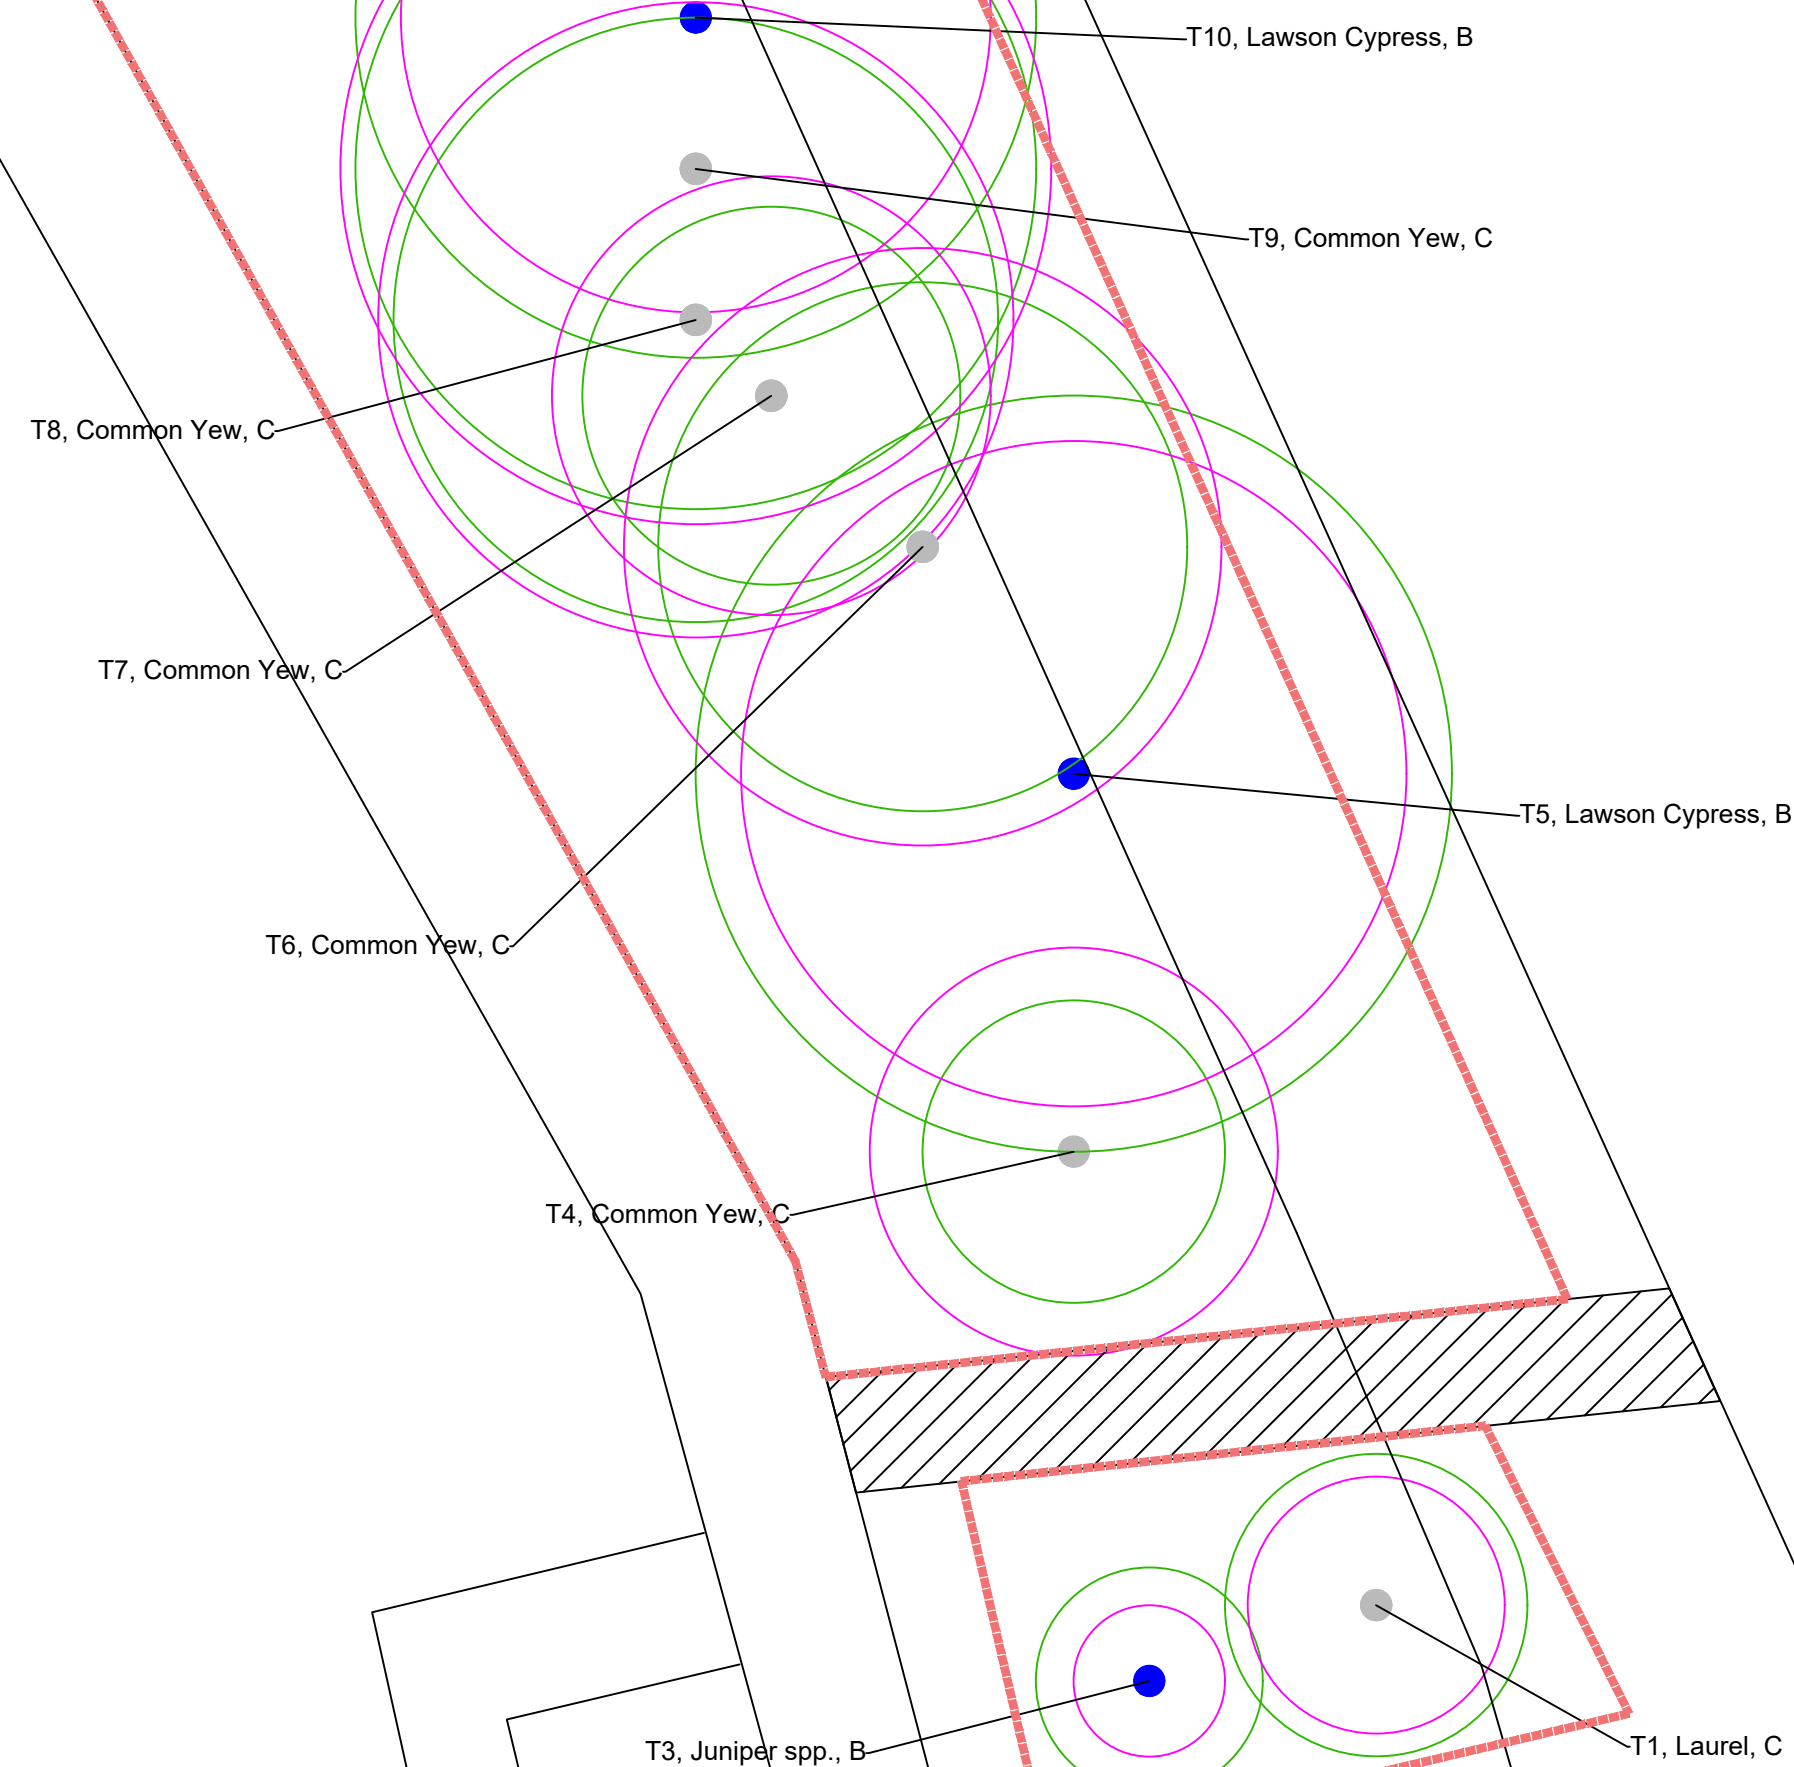

Tree Protection Fencing

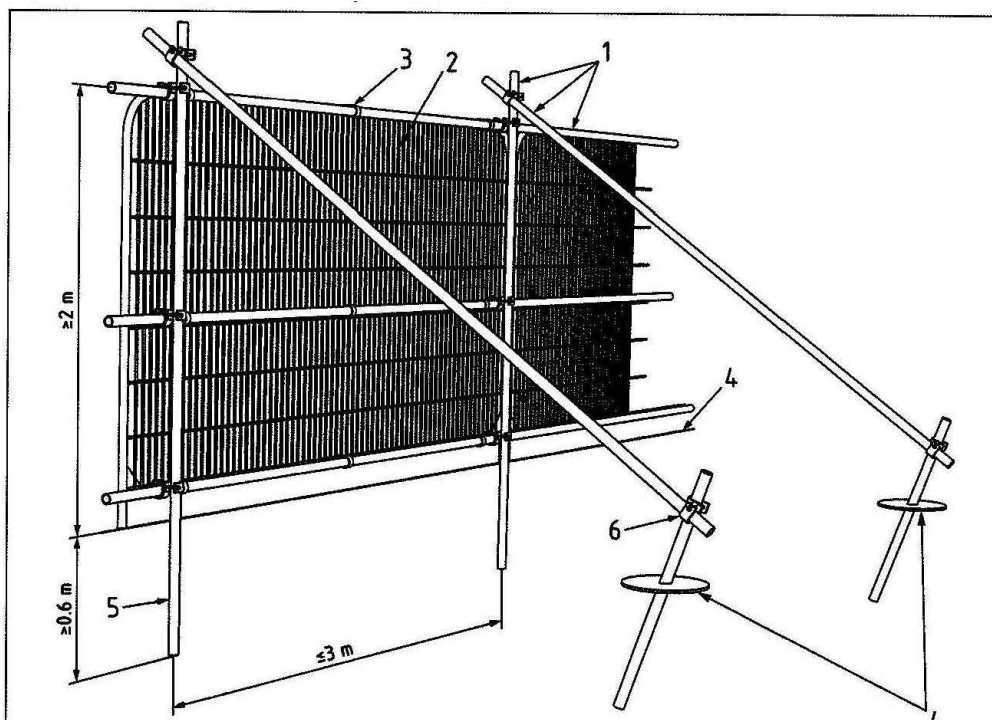

- Key**
- 1 Standard scaffold poles
 - 2 Heavy gauge 2 m tall galvanized tube and welded mesh infill panels
 - 3 Panels secured to uprights and cross-members with wire ties
 - 4 Ground level
 - 5 Uprights driven into the ground until secure (minimum depth 0.6 m)
 - 6 Standard scaffold clamps

Reproduced from BS 5837:2012 Trees in relation to design, demolition and construction – Recommendations, BSI Standards Institution 2012.



PL02 Scale Bar Added YC 20/09/23 TC
Rev. Amendment note Drawn Date Auth'd

Client

Leisure Energy

Project Buxton leisure Centre

Title Tree Protection Plan

Project No. 23-011	Drg. No. 03	Rev. PL02
Date 20/09/2023	Scale 1:100@A1	Drawn YC
Purpose of Issue Issue for Planning		Checked TC

