
Buxton Swimming and Fitness Centre

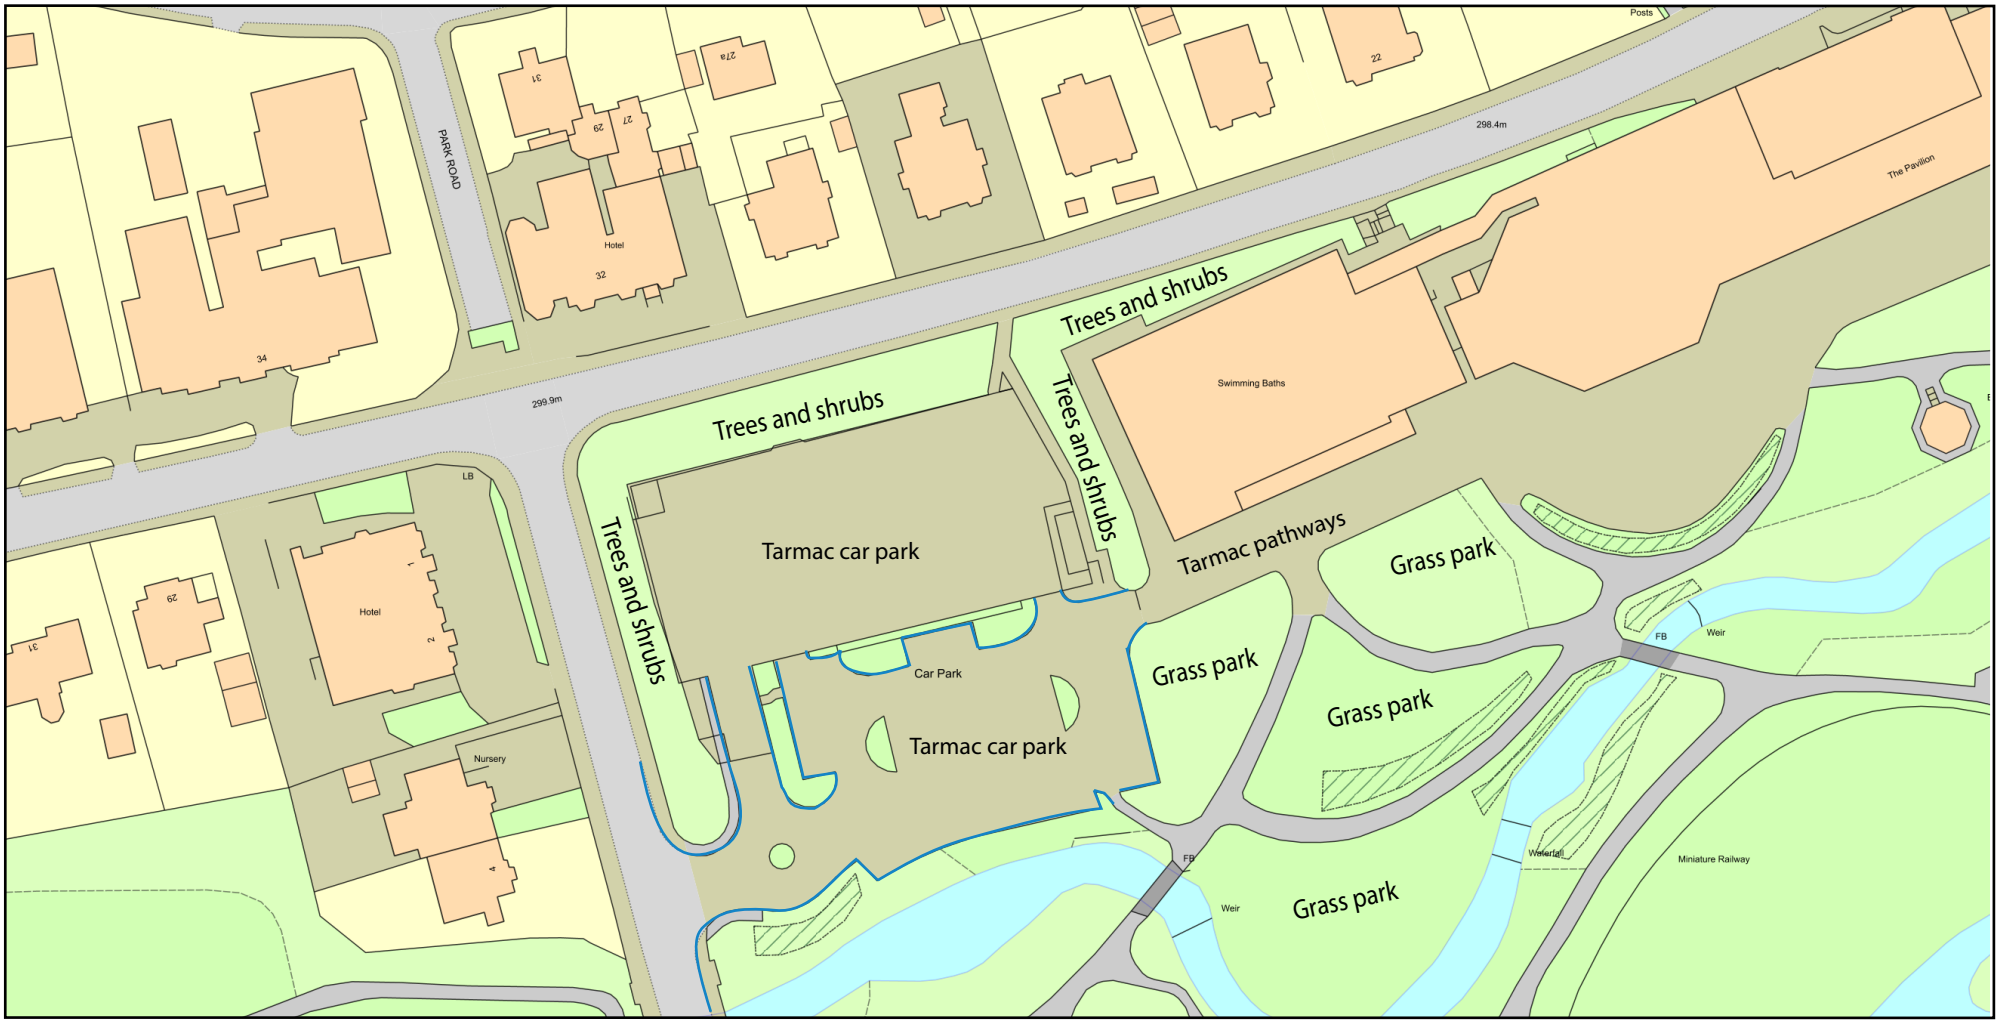

0 50

Metres

N

ReQuestaPlan

Plan Produced for: Leisure Energy

Date Produced: 07 Sep 2023

Plan Reference Number: TQRQM23250140758417

Scale: 1:1250 @ A4

© Crown copyright and database rights 2023 OS 100042766