



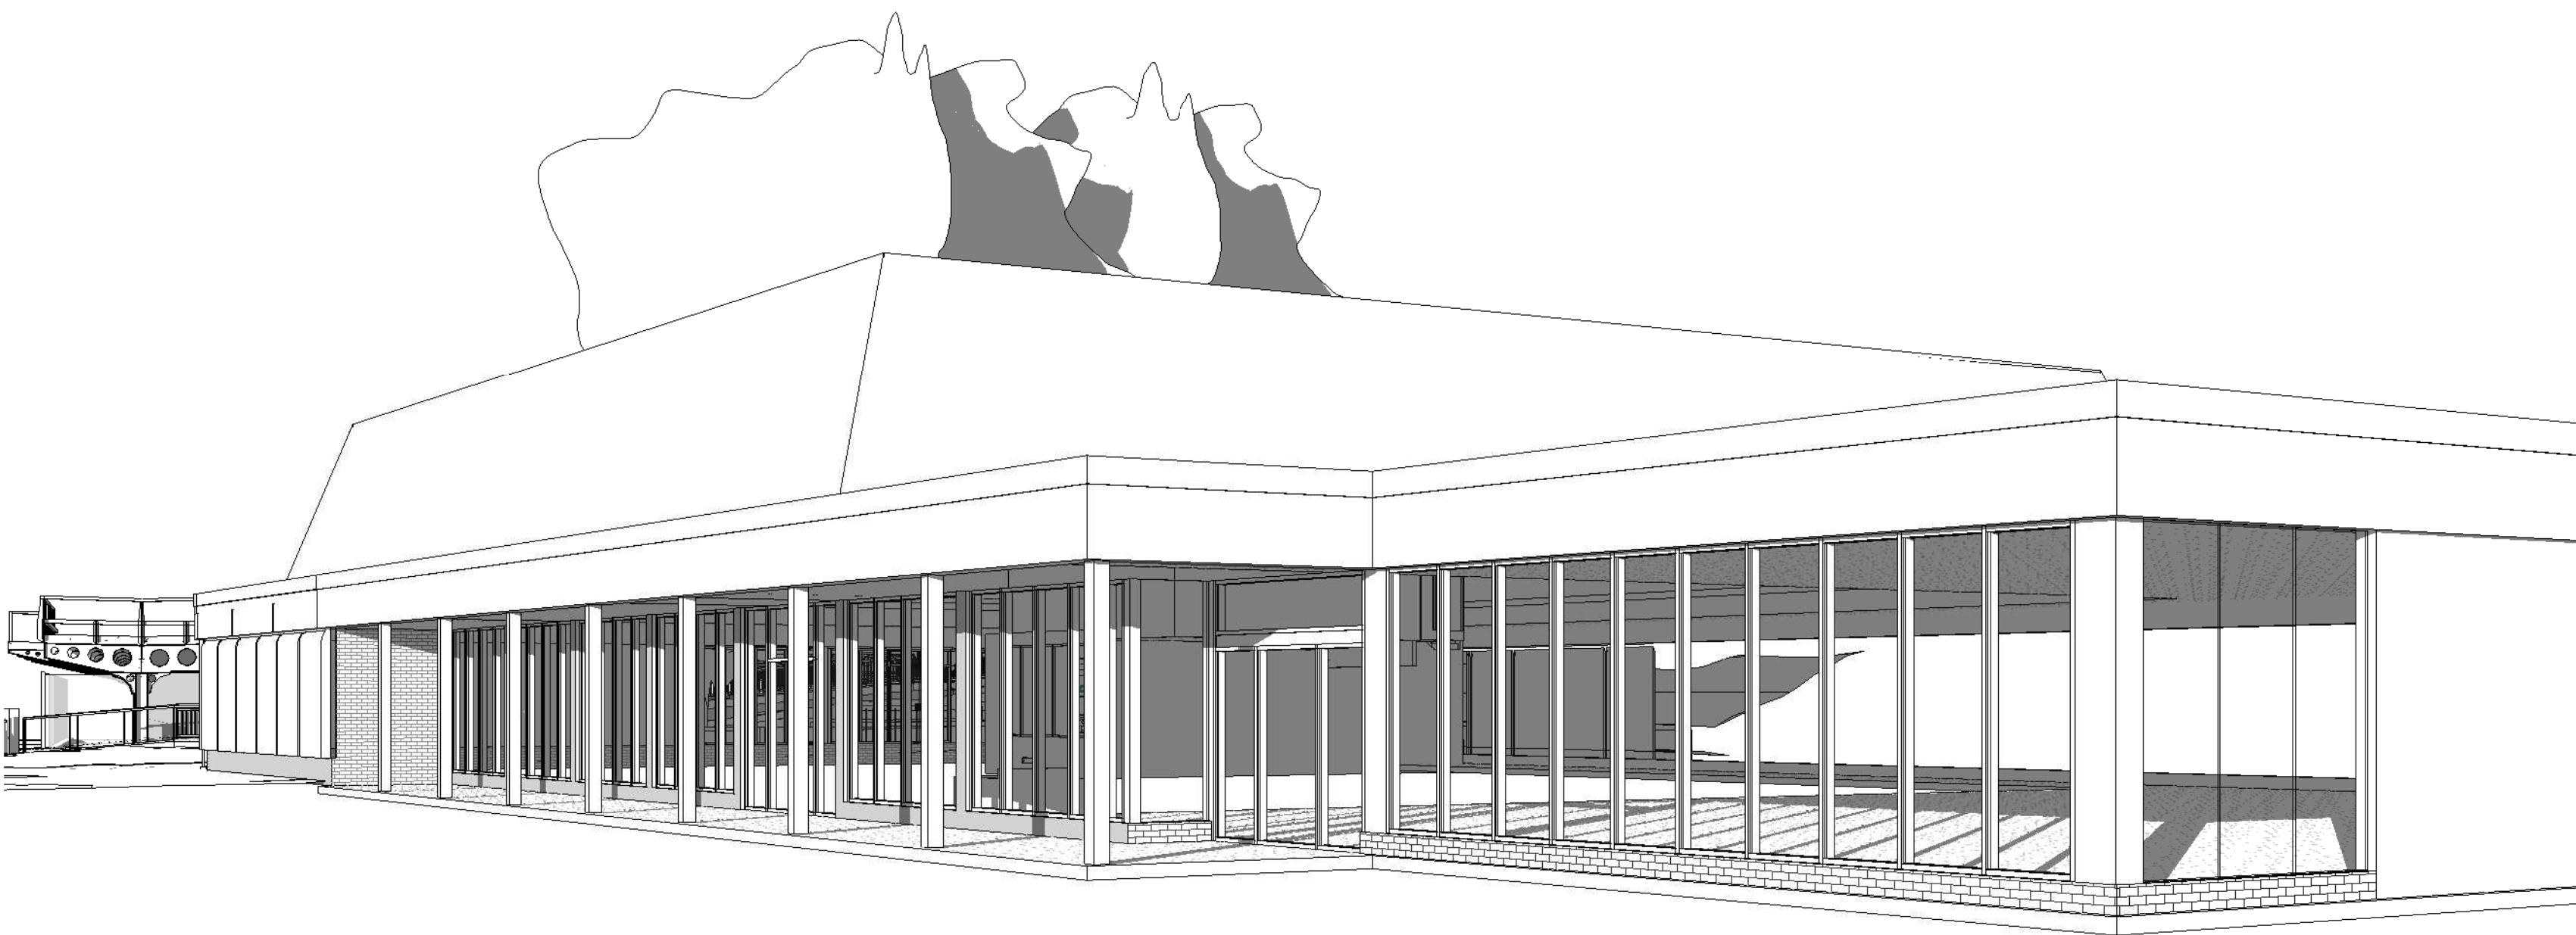

Existing 3D View

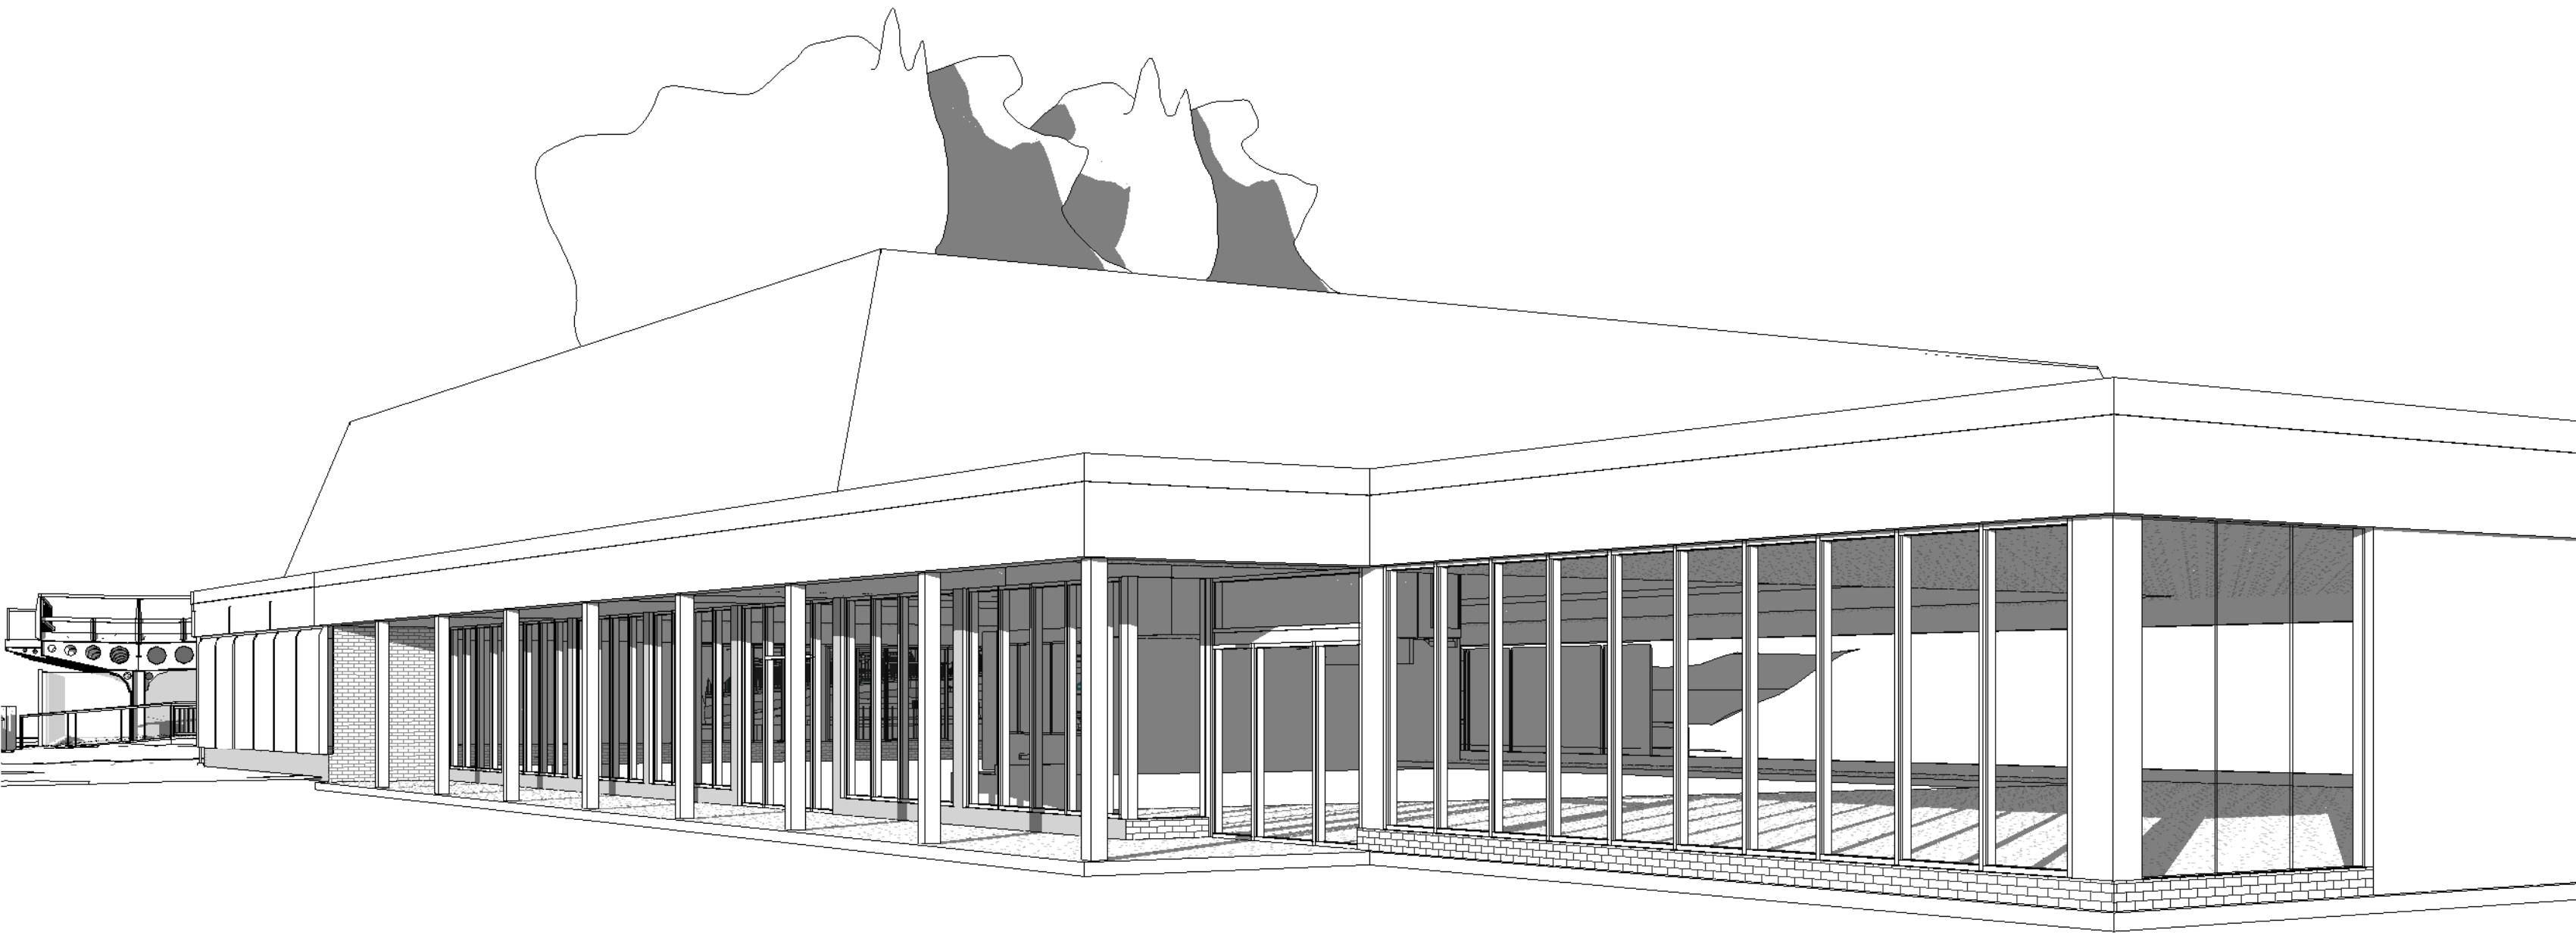

Proposed 3D View

NOTES:

ALL DIMENSIONS TO BE CHECKED ON SITE AND ANY DISCREPANCIES TO BE PRIOR DISCUSSED WITH THE AUTHOR BEFORE PROCEEDING.

PURPOSE OF ISSUE: Preliminary Design



CLIENT:

PROJECT: Buxton Leisure Centre

DRAWING: Existing & Proposed 3D Views	DATE: 08/17/23
	DRAWN: GC
	SCALE (@ A1)

PROJECT No: LE-034-23	DRAWING No: P009-4000-08	DRAWING REVISION: P01
-----------------------	--------------------------	-----------------------