


Walls: Stone
Roof cover: Blue Slate
Windows: Timber Framed




North (front)

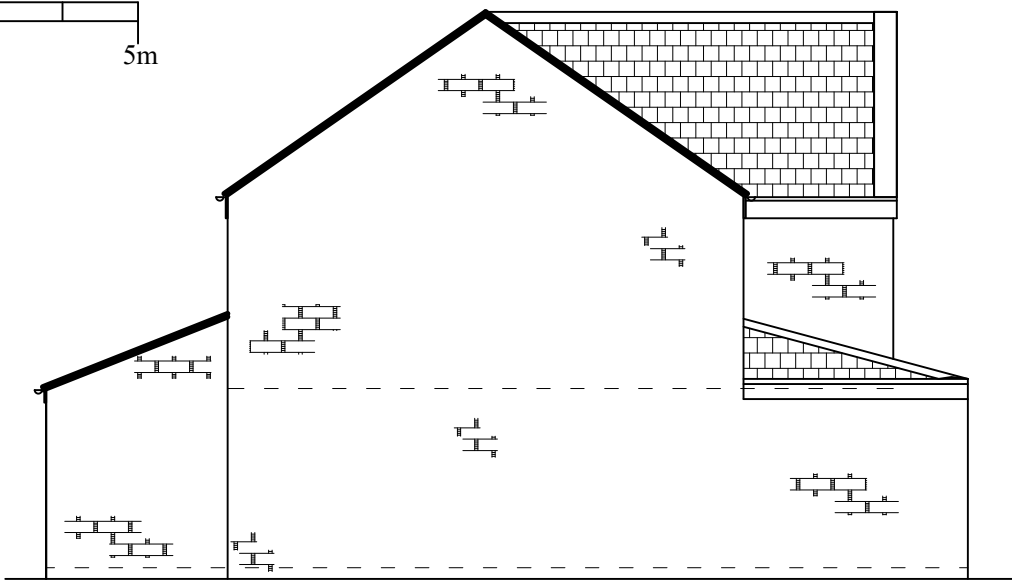



East (side)



South (rear)

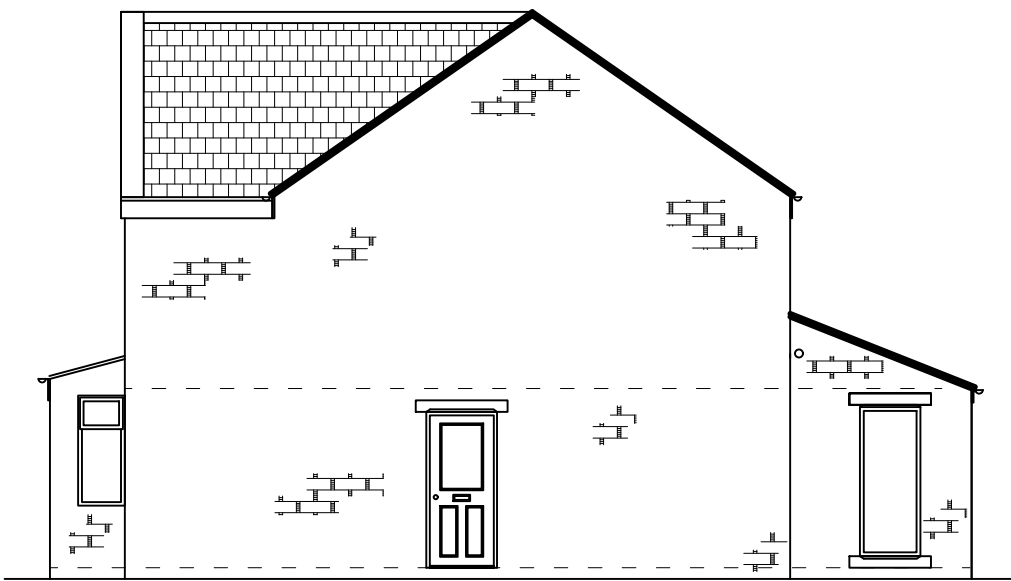

West (side)

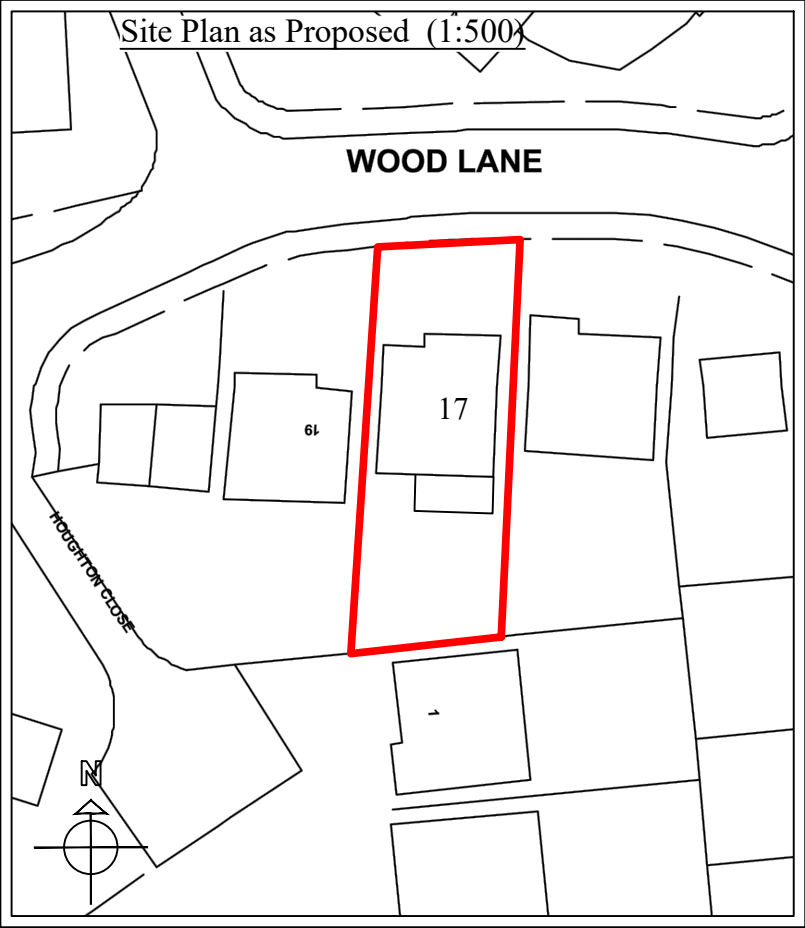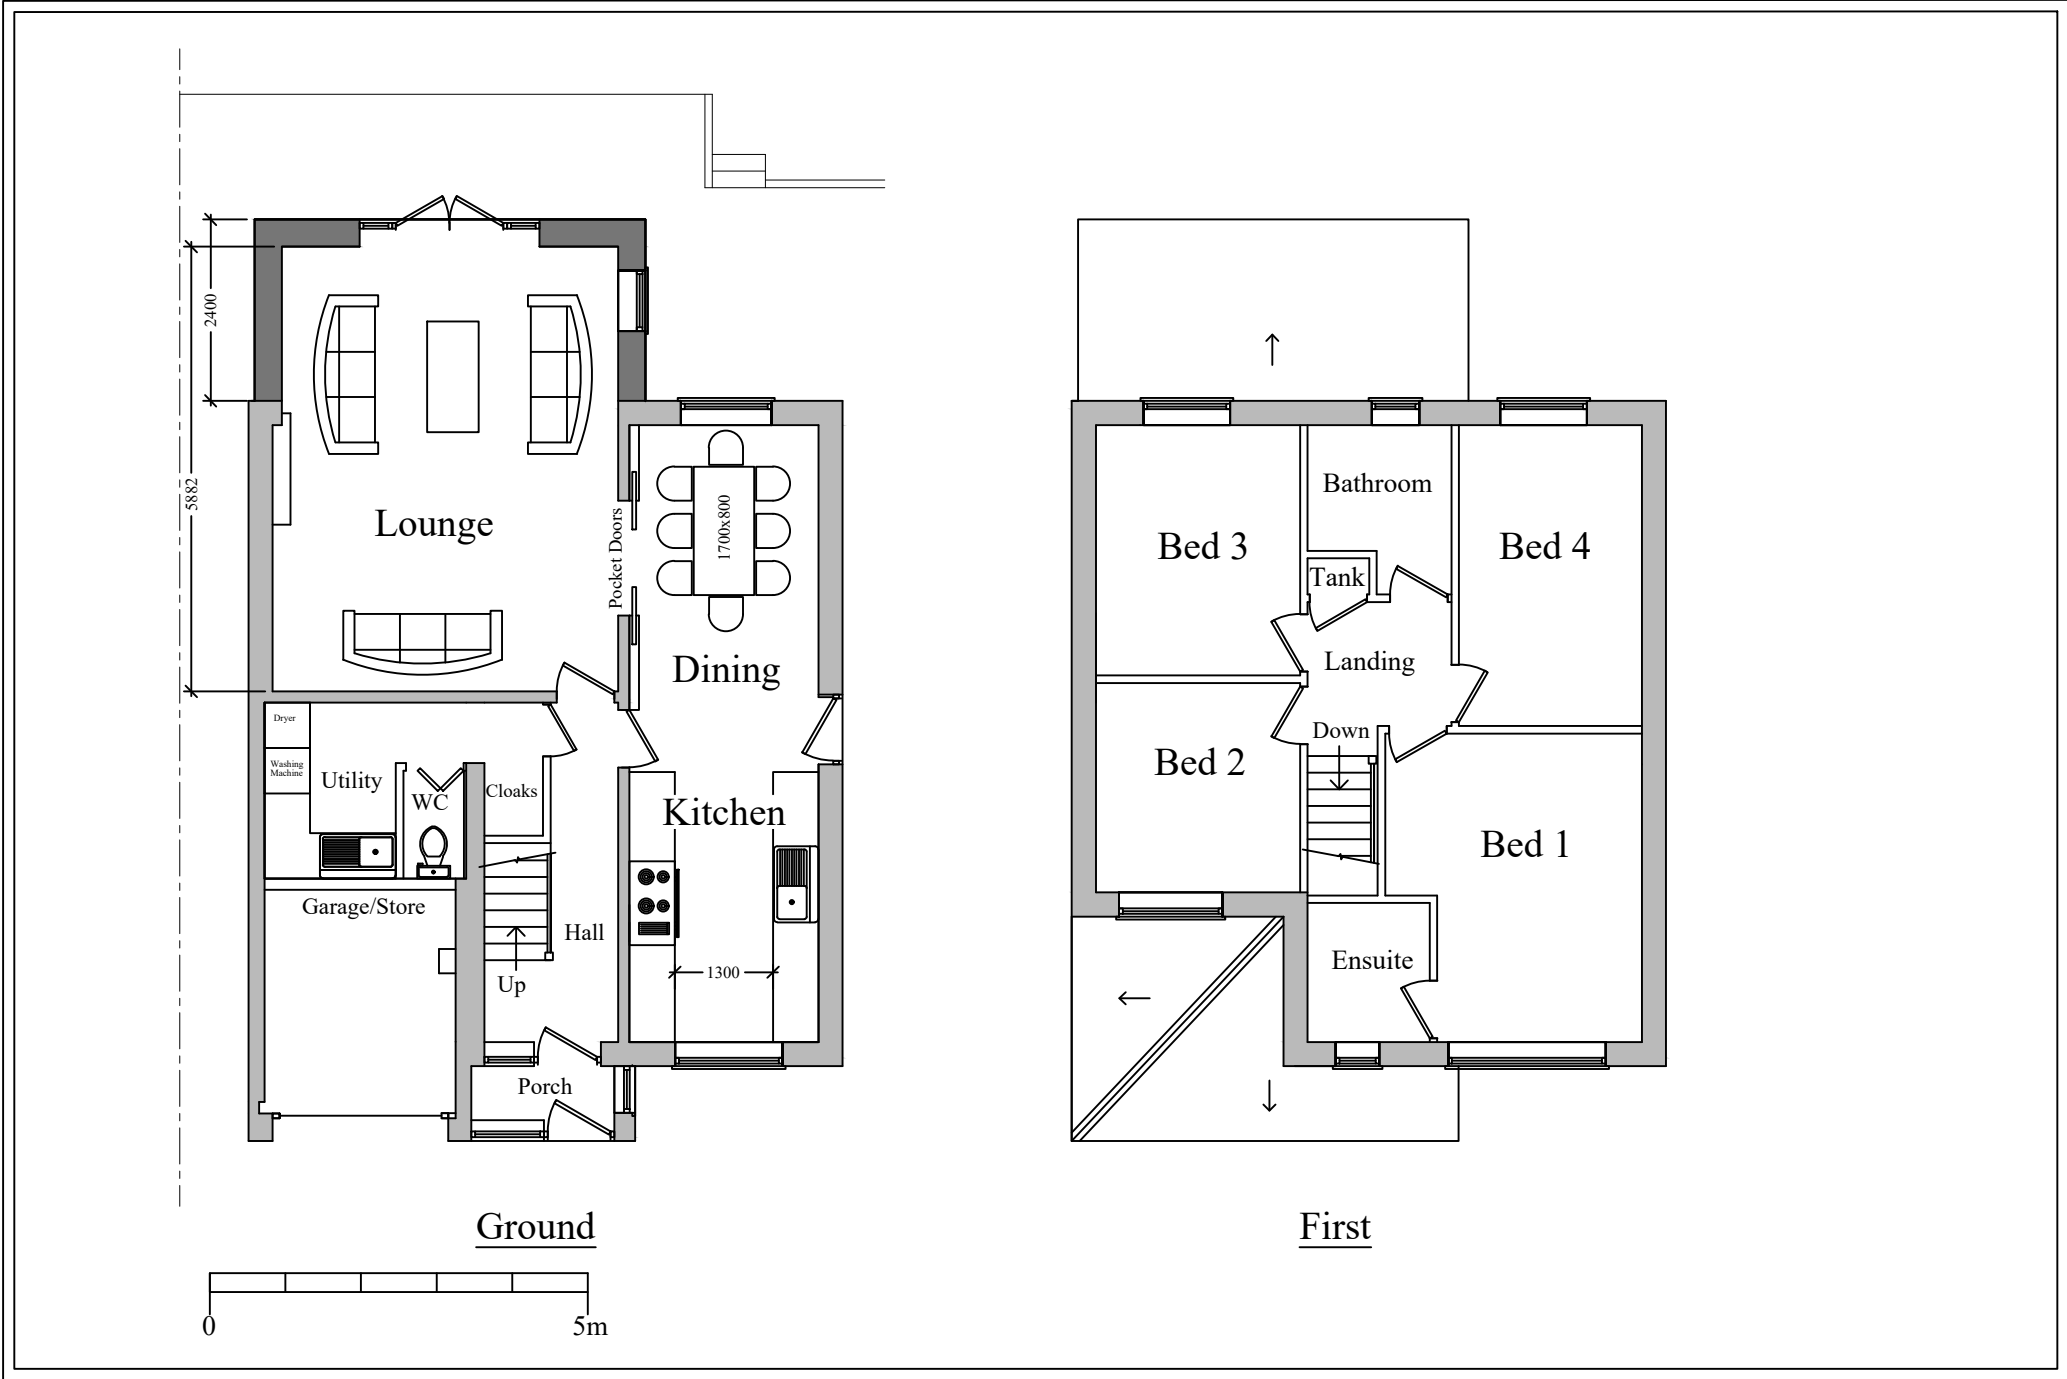

Planning

This drawing is the Copyright of SJ Design Limited.
All dimensions must be checked on site.
All materials and workmanship are to be in accordance with prevailing British Standards, Codes of Practice, Building Regulations, manufacturers and federation recommendations and all to the complete satisfaction of SJ Design Limited.



SJ
DESIGN LTD

Building Design & Surveying Consultants
The Old Co-Op Building, Church Street,
Hayfield, High Peak SK22 2JE
Tel:01663 742903 Fax:01663 751247
Mobile: 07984 007 087 Email: info@sjdesign.net
www.sjdesign.net

Client
Jane Cocking

Job Title
Proposed extension at
17 Wood Lane
Hayfield
High Peak
SK22 2PA

Drawing Title
Plans as proposed

Scale
1:100; @A2 unless marked

Date
September 2023

Drawn by
SJ

Drawing No.
200

Rev.
-