



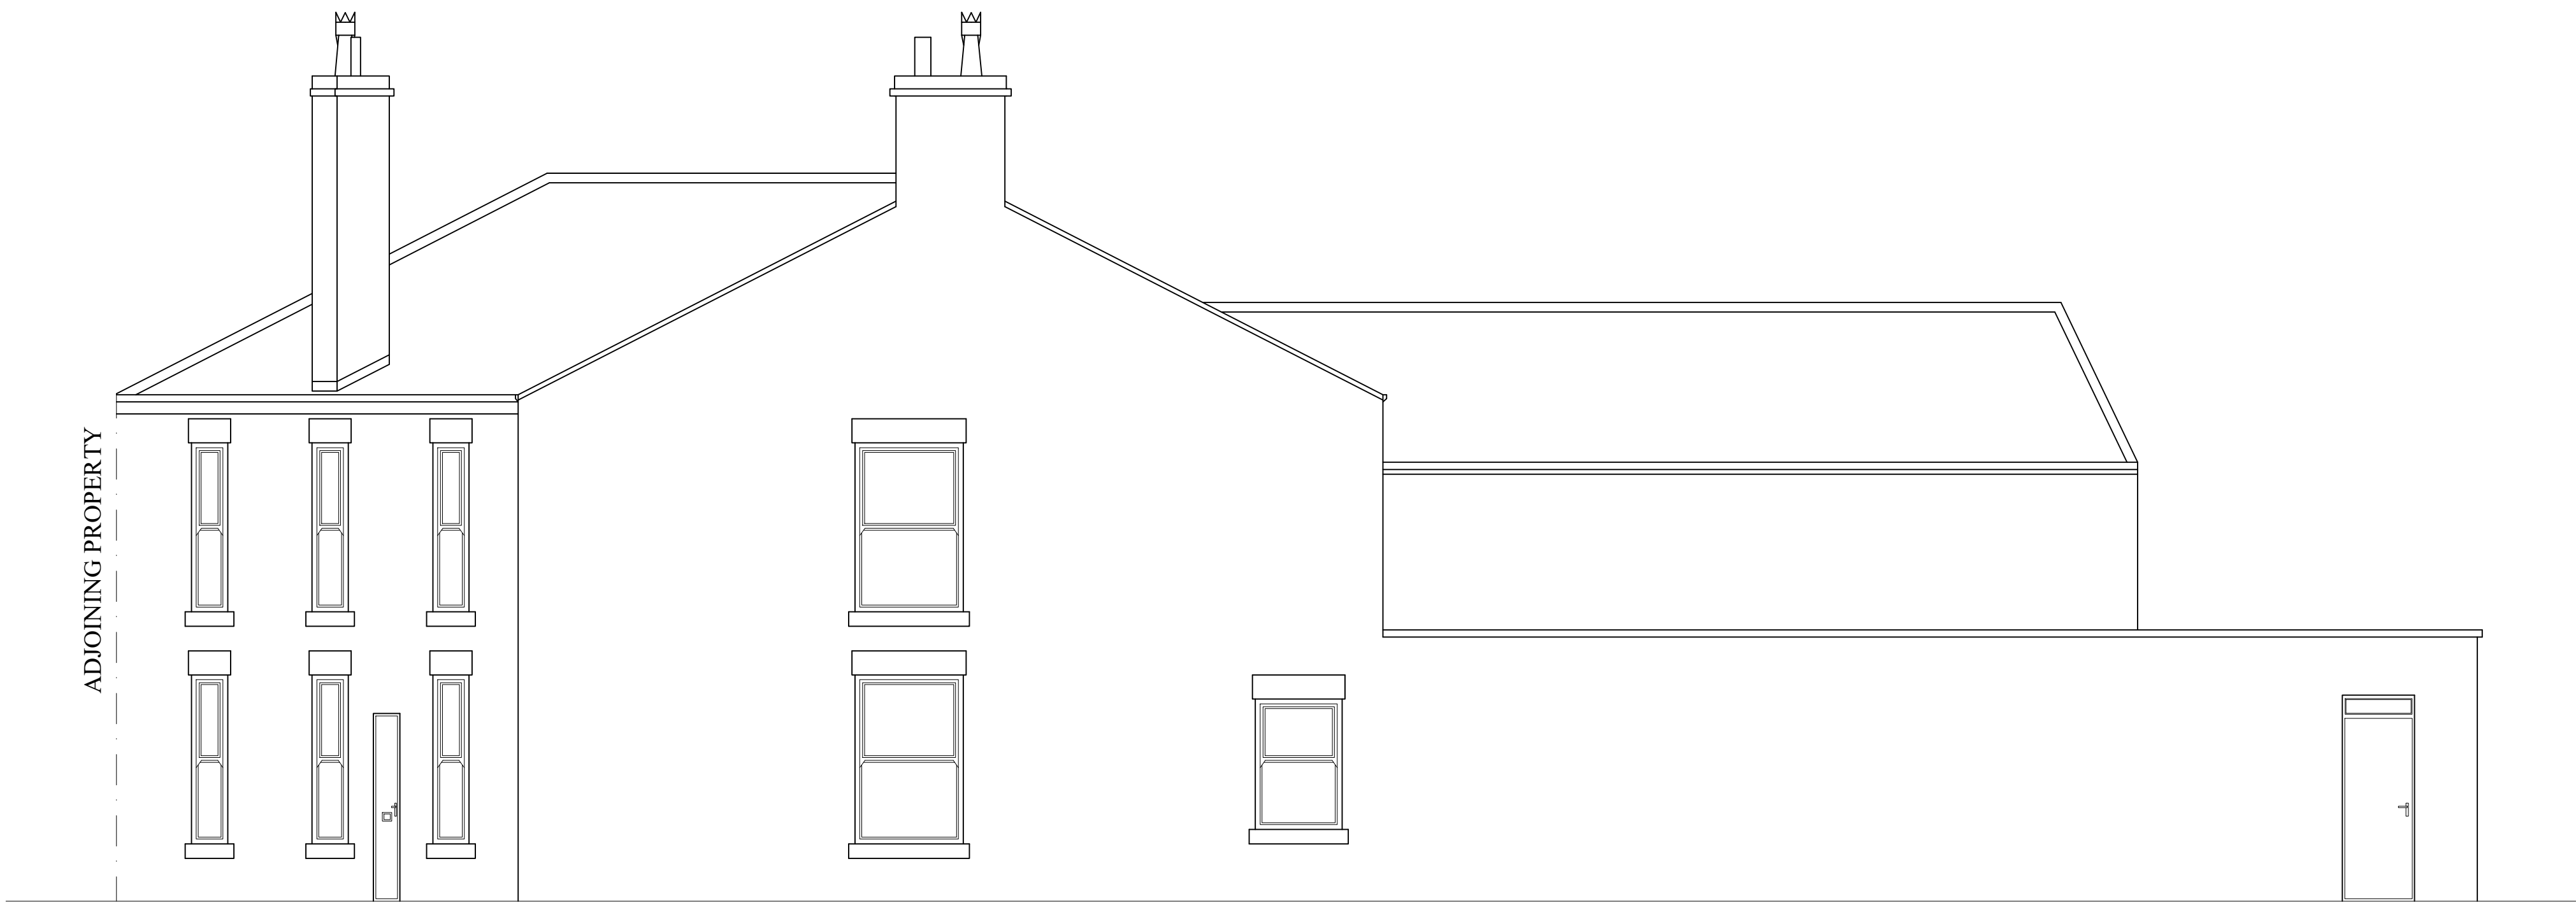

EXISTING RIGHT SIDE ELEVATION
(SCALE 1:50)

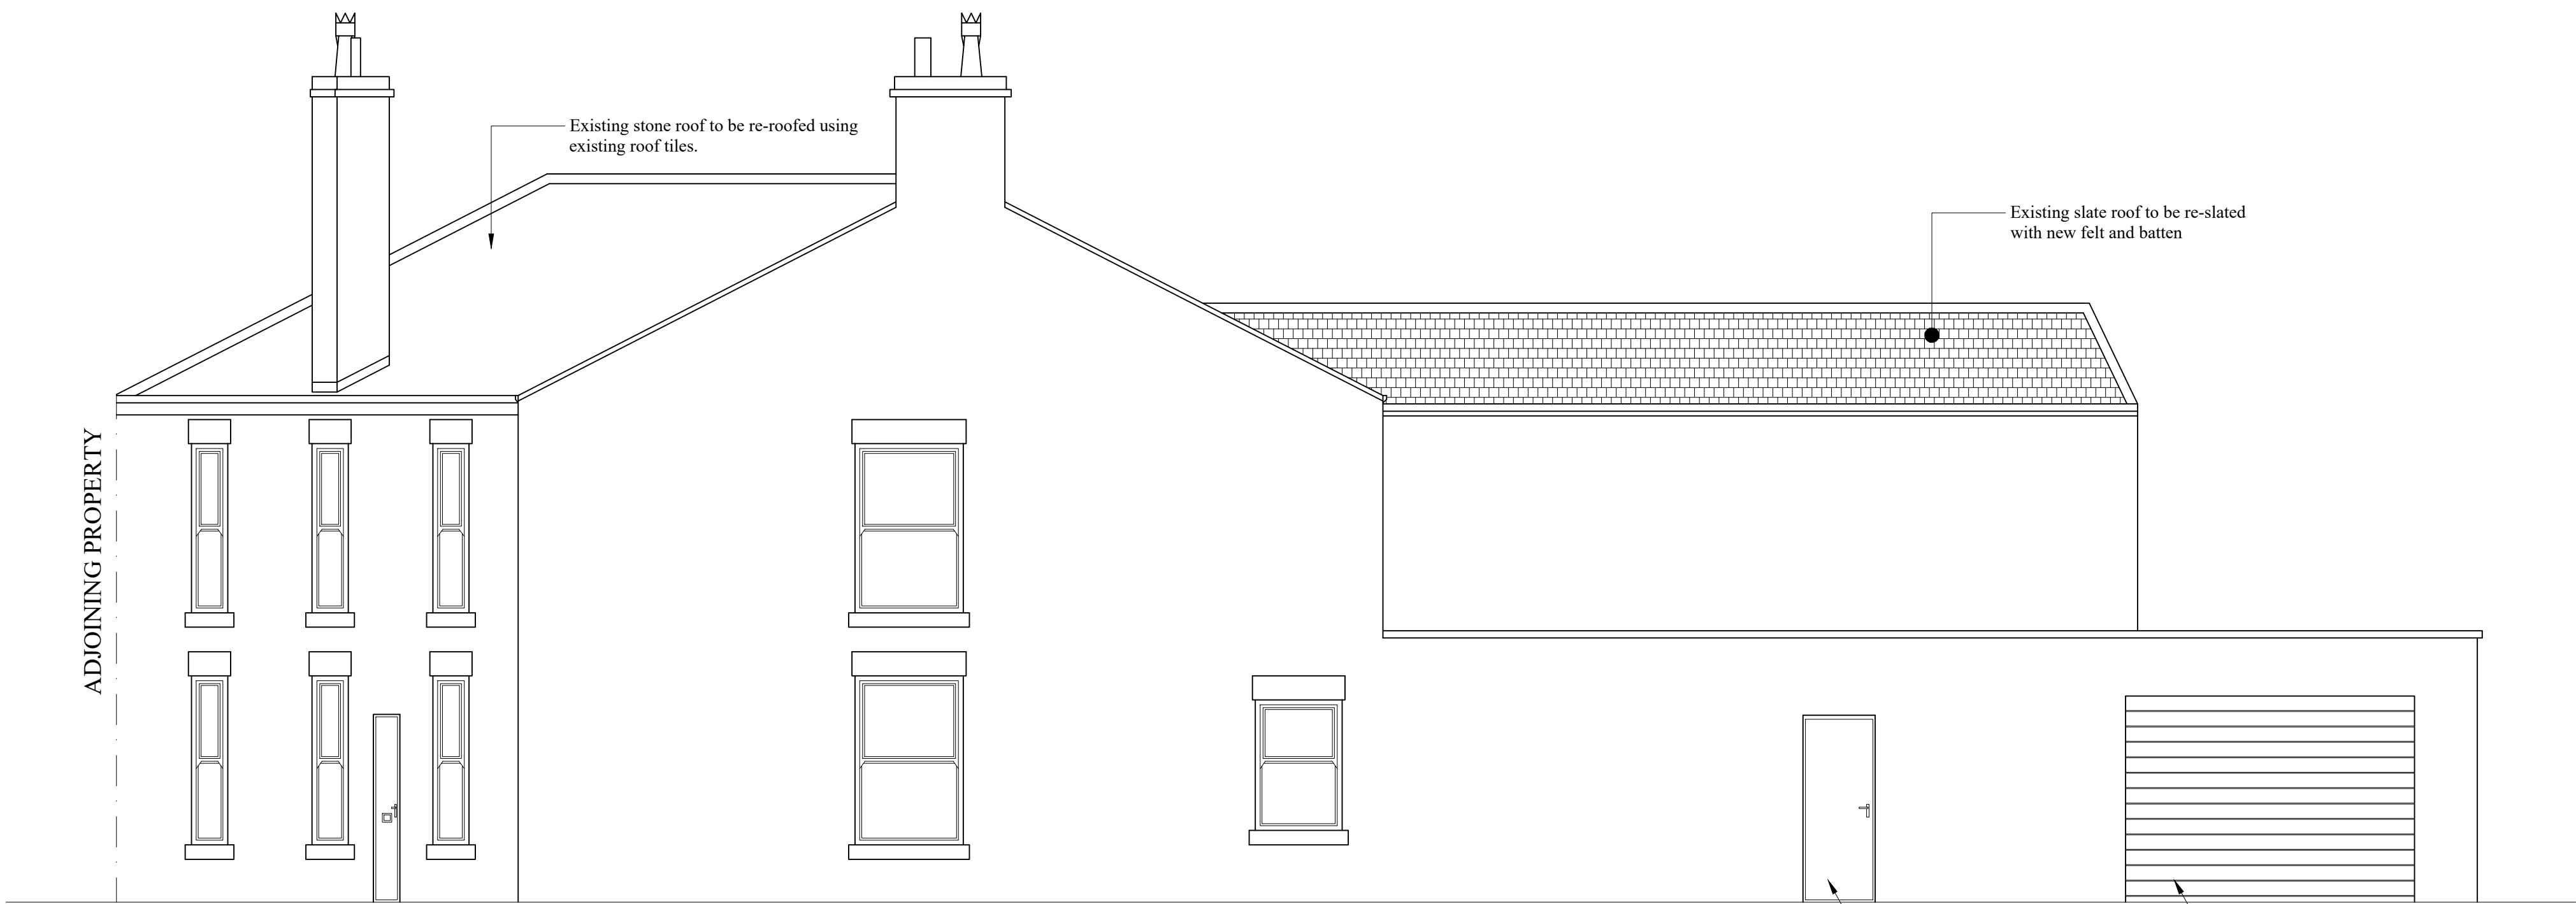

PROPOSED RIGHT SIDE ELEVATION
(SCALE 1:50)



A	21.06.22	ISSUED FOR PLANNING APPROVAL	
DRAWING STATUS: PLANNING APPROVAL			
PROJECT: FORMER SPINNERS ARM 1 MARSDEN STREET HADFIELD			
TITLE: CHANGE OF USE FROM PUBLIC HOUSE TO DWELLING HOUSE			
SCALE @ SIZE: 1:50 @ A1 U.N.O		STATUS: PLANNING APP.	DATE: JUN, '22
PROJECT No: MR-001		DRAWING No: 006	REV: A