

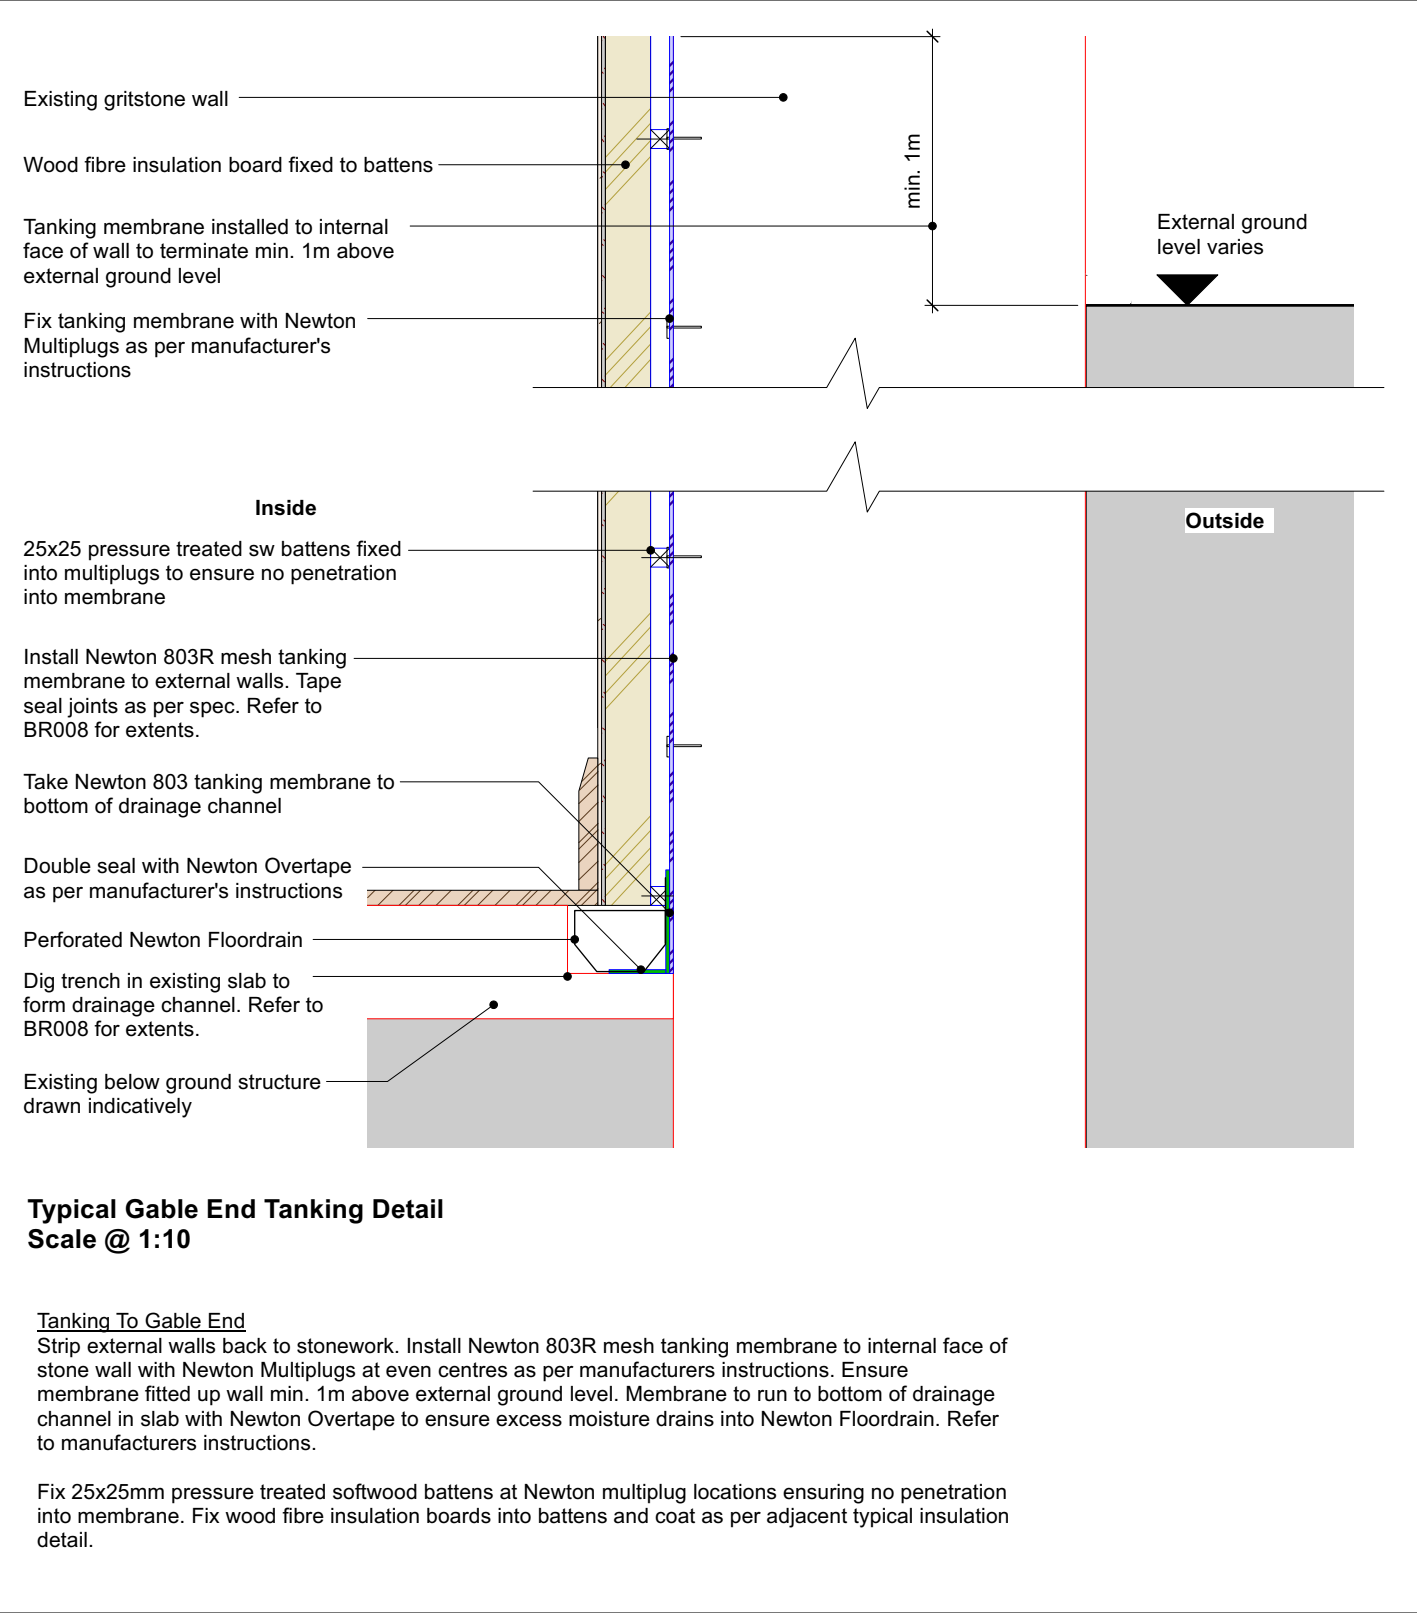




© Darwent Architecture Ltd. This drawing must not be copied or reproduced without consent. Unless marked as such, this drawing should not be used for Tender or Construction purposes. Figured dimensions only are to be taken from this drawing.
Contractor to check all dimensions and levels on site prior to commencement and inform architect in writing of any inaccuracies to drawings. All contractors are to be responsible for taking and checking all dimensions relative to their work. All noted dimensions are in millimetres unless stated otherwise. To be read in conjunction with all other consultants' drawings, specifications and schedules. In the event of uncertainty, please consult the Architect.

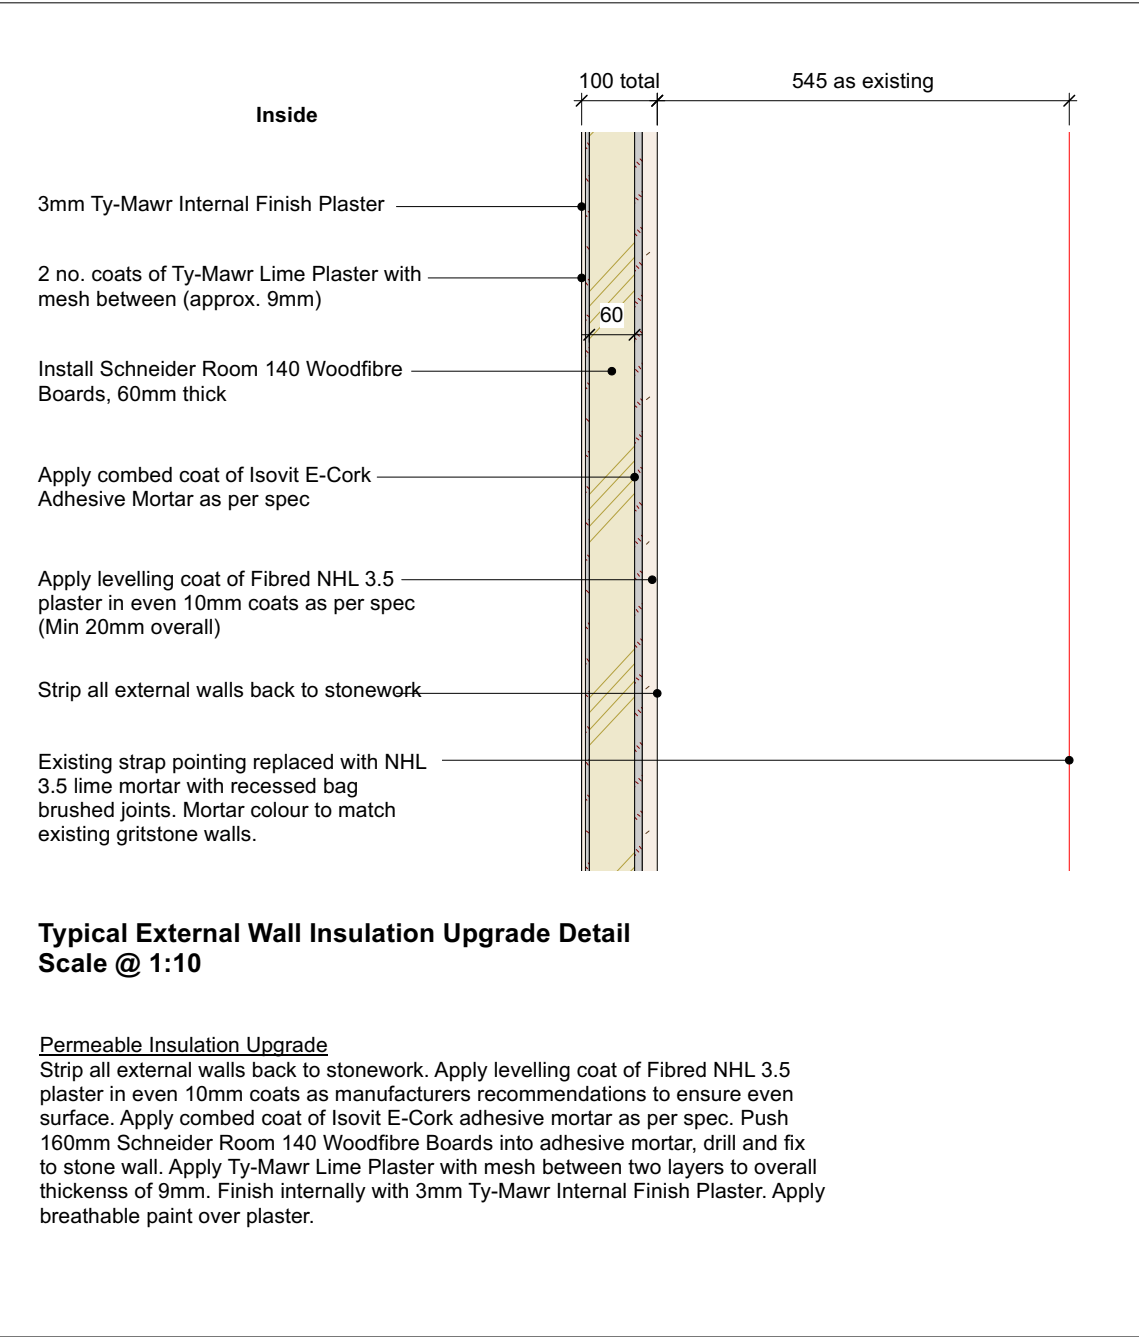

Proposed Cross Section A-A
Scale @ 1:50

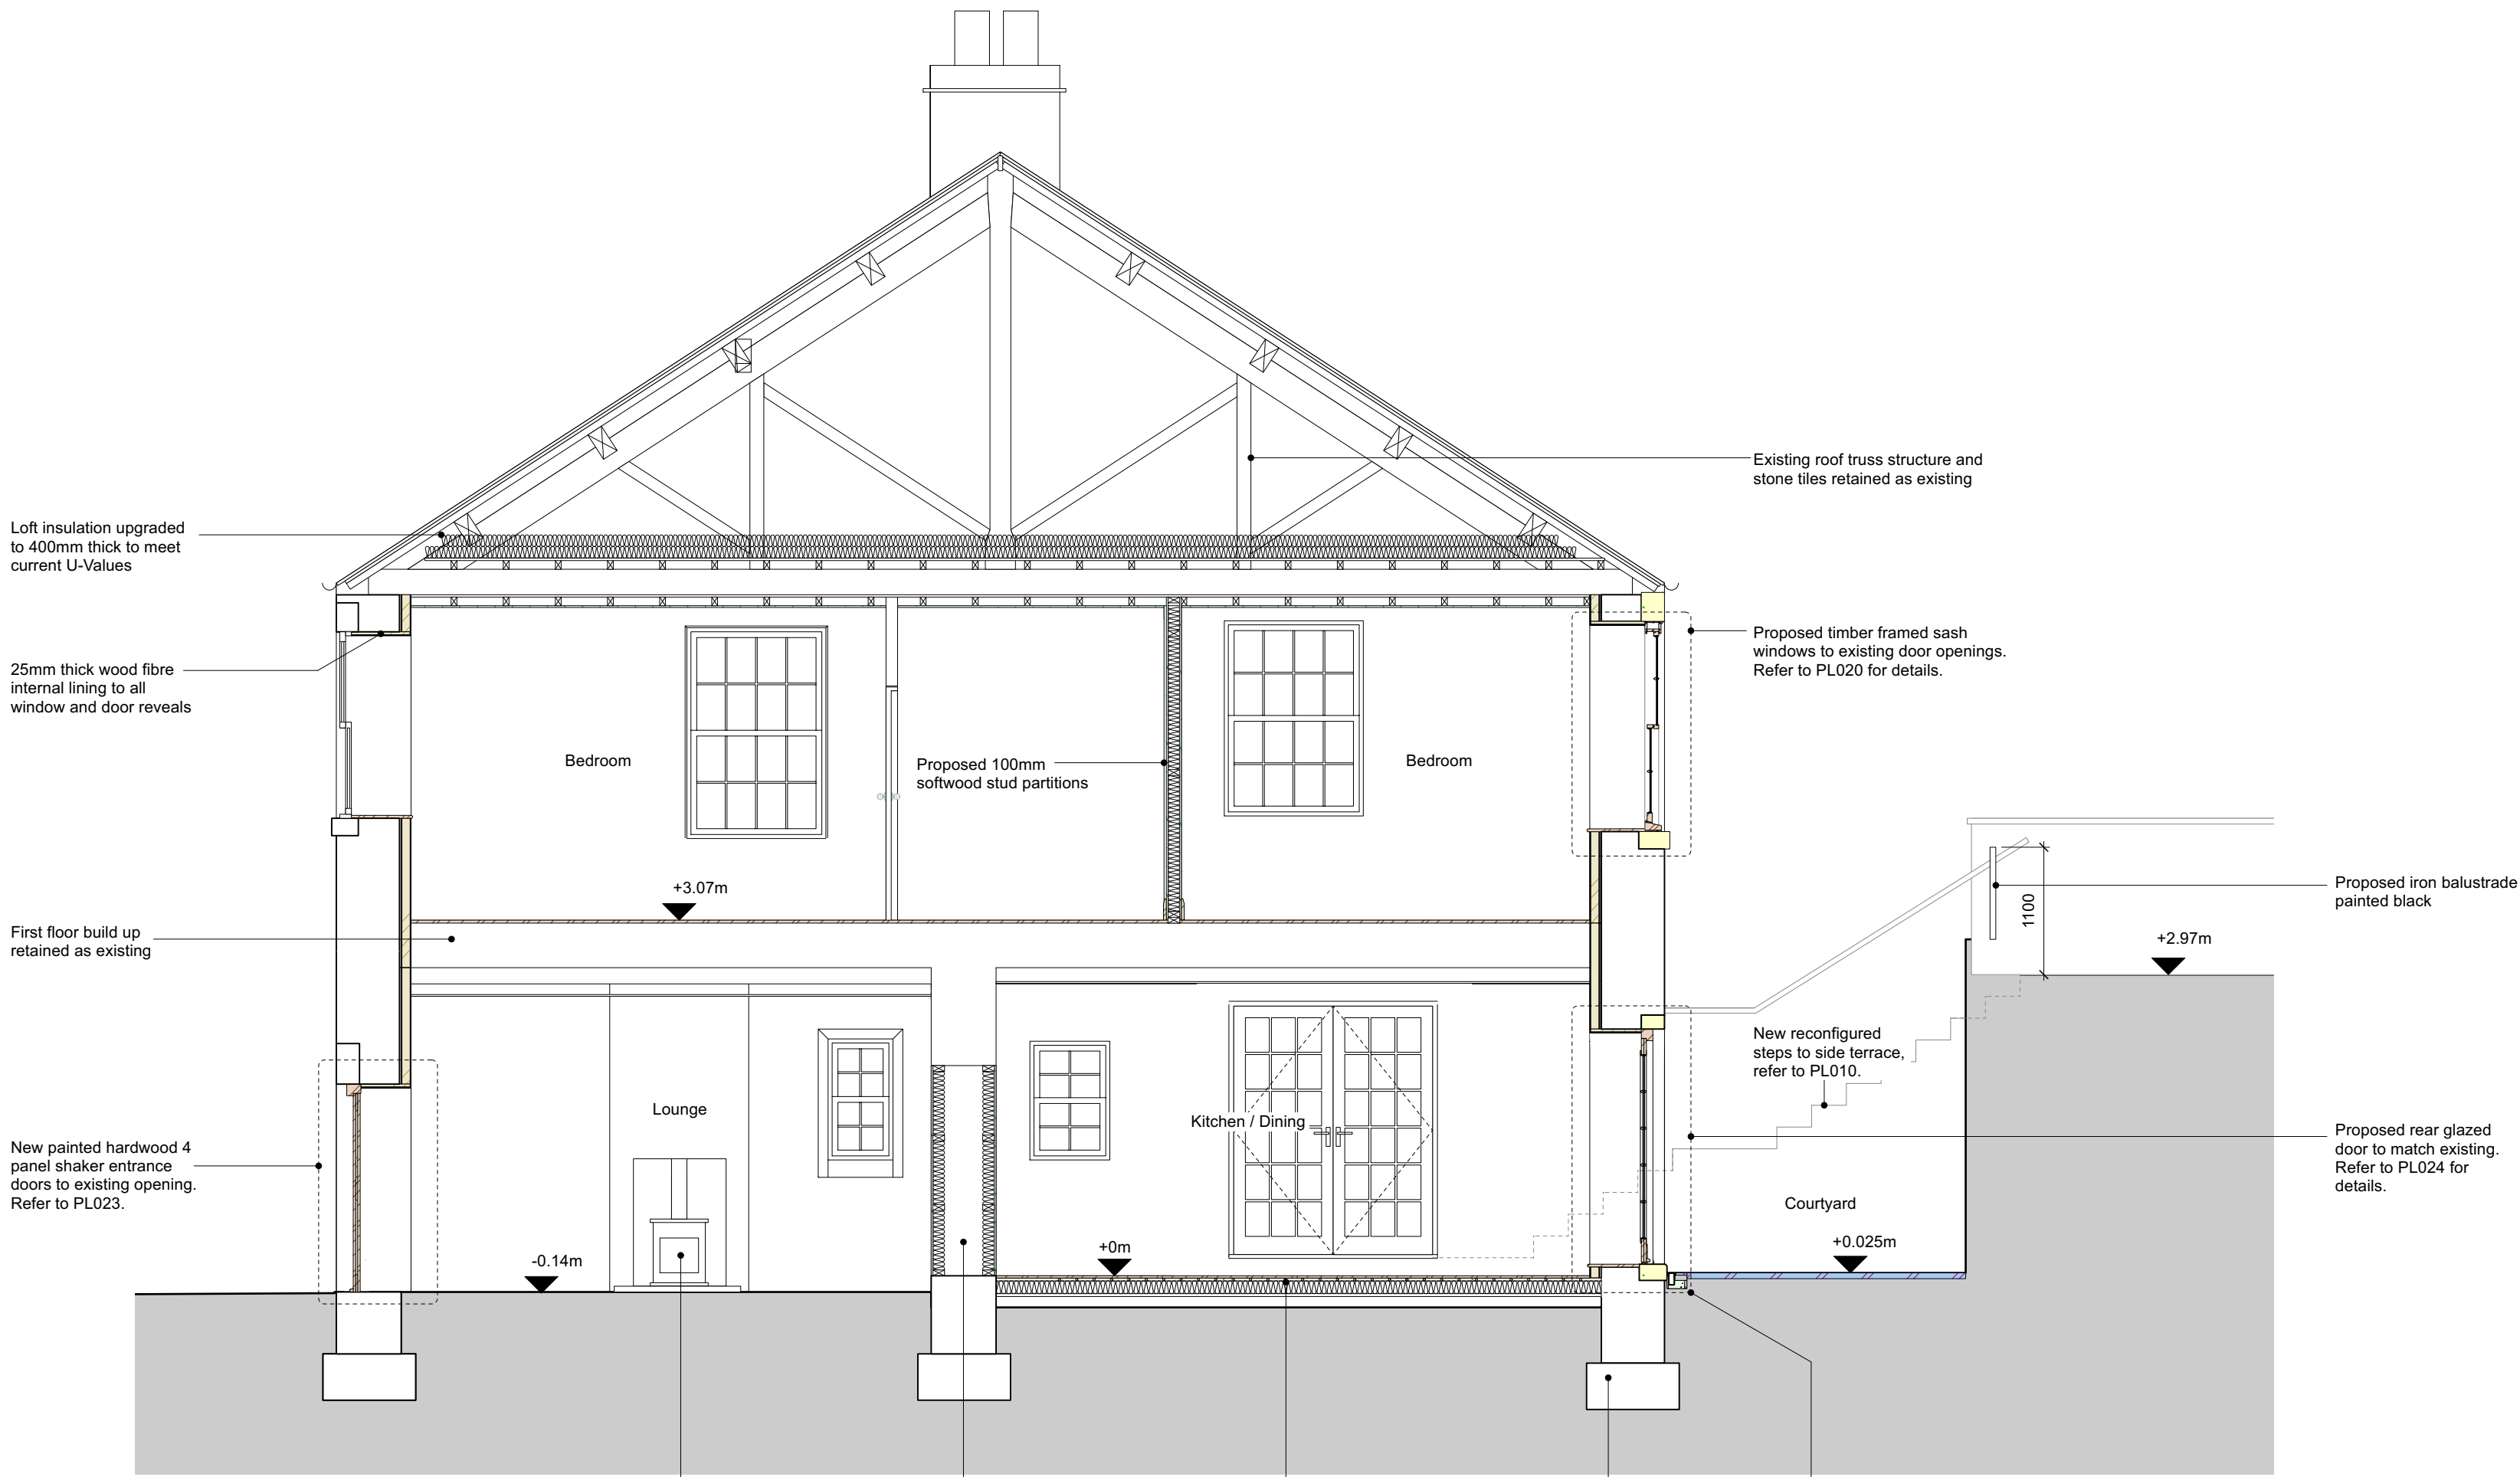

Proposed Long Section B-B
Scale @ 1:50

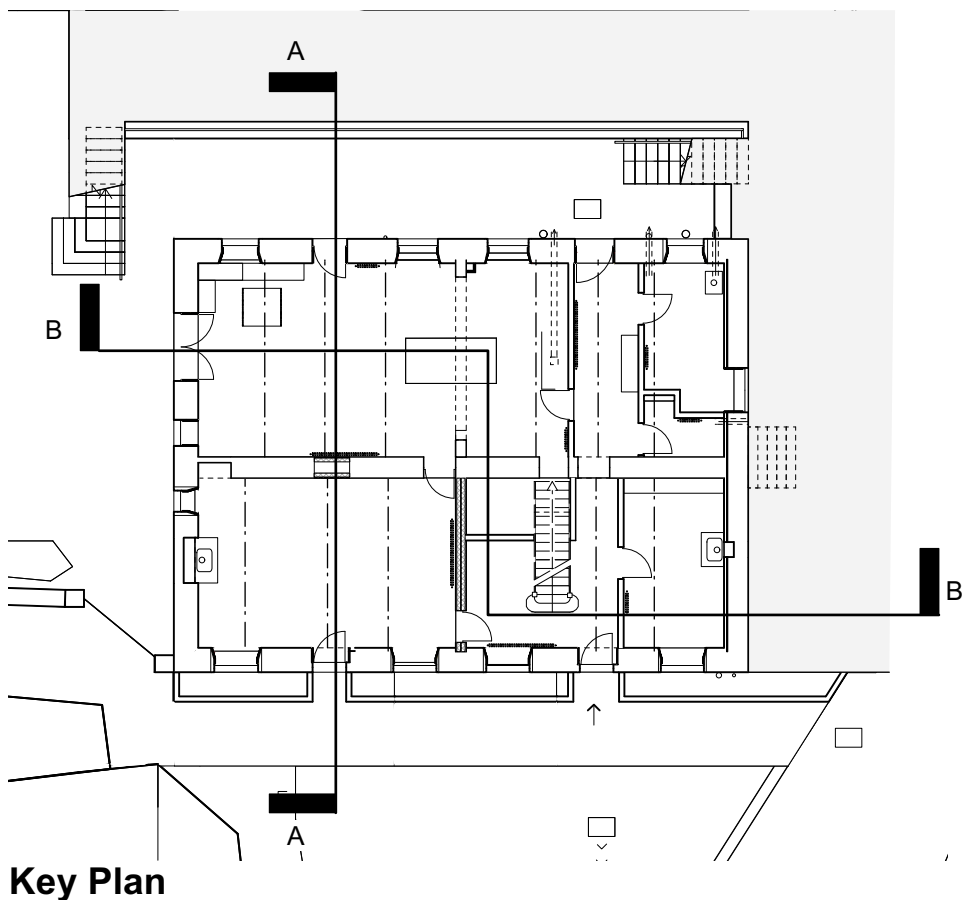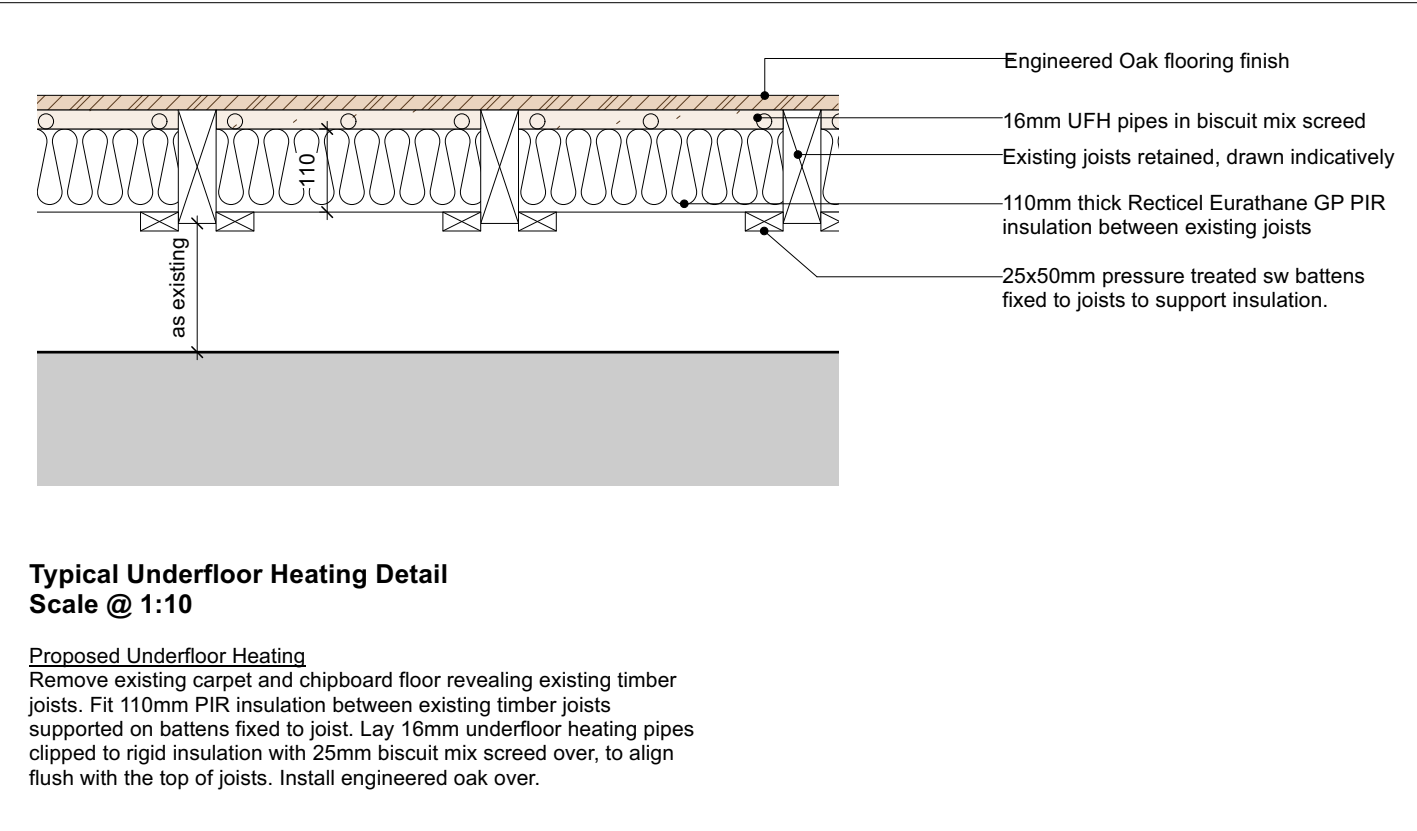

darwent architecture ltd ©

Trafalgar House, 5-7 High Lane, Chorlton-Cum-Hardy, Manchester, M21 9DJ
The Island, Castleton, Hope Valley, Derbyshire, S33 8WN
e info@darwentarchitecture.co.uk w www.darwentarchitecture.co.uk
Company number: 8246259

t (0161) 8813031
t (01433) 695560

PROJECT The Old School, Highgate Road, Hayfield, SK22 2JL			
CLIENT Louisa Booth & Chris Pearson			
DWG. NO. 431_ PL019	Proposed Detail Sections	REVISION -	DRAWN BY STS
DATE September 2023	ISSUE Planning Issue	SCALE -@A1	