

Legend

Level Difference

>^{up}
240mm

Sloping Ceiling Direction

→
SC

Ceiling Height

⊙
2777

Cill and Head Heights

C| 772
H| 1428

Rainwater Pipe Position

□RWP

Soil and Vent Pipe Position

○SVP

SVP Position above or below

○SVP

Beam / Soffit


▬▬▬

Boiler Location

▭

Meter Location

▭

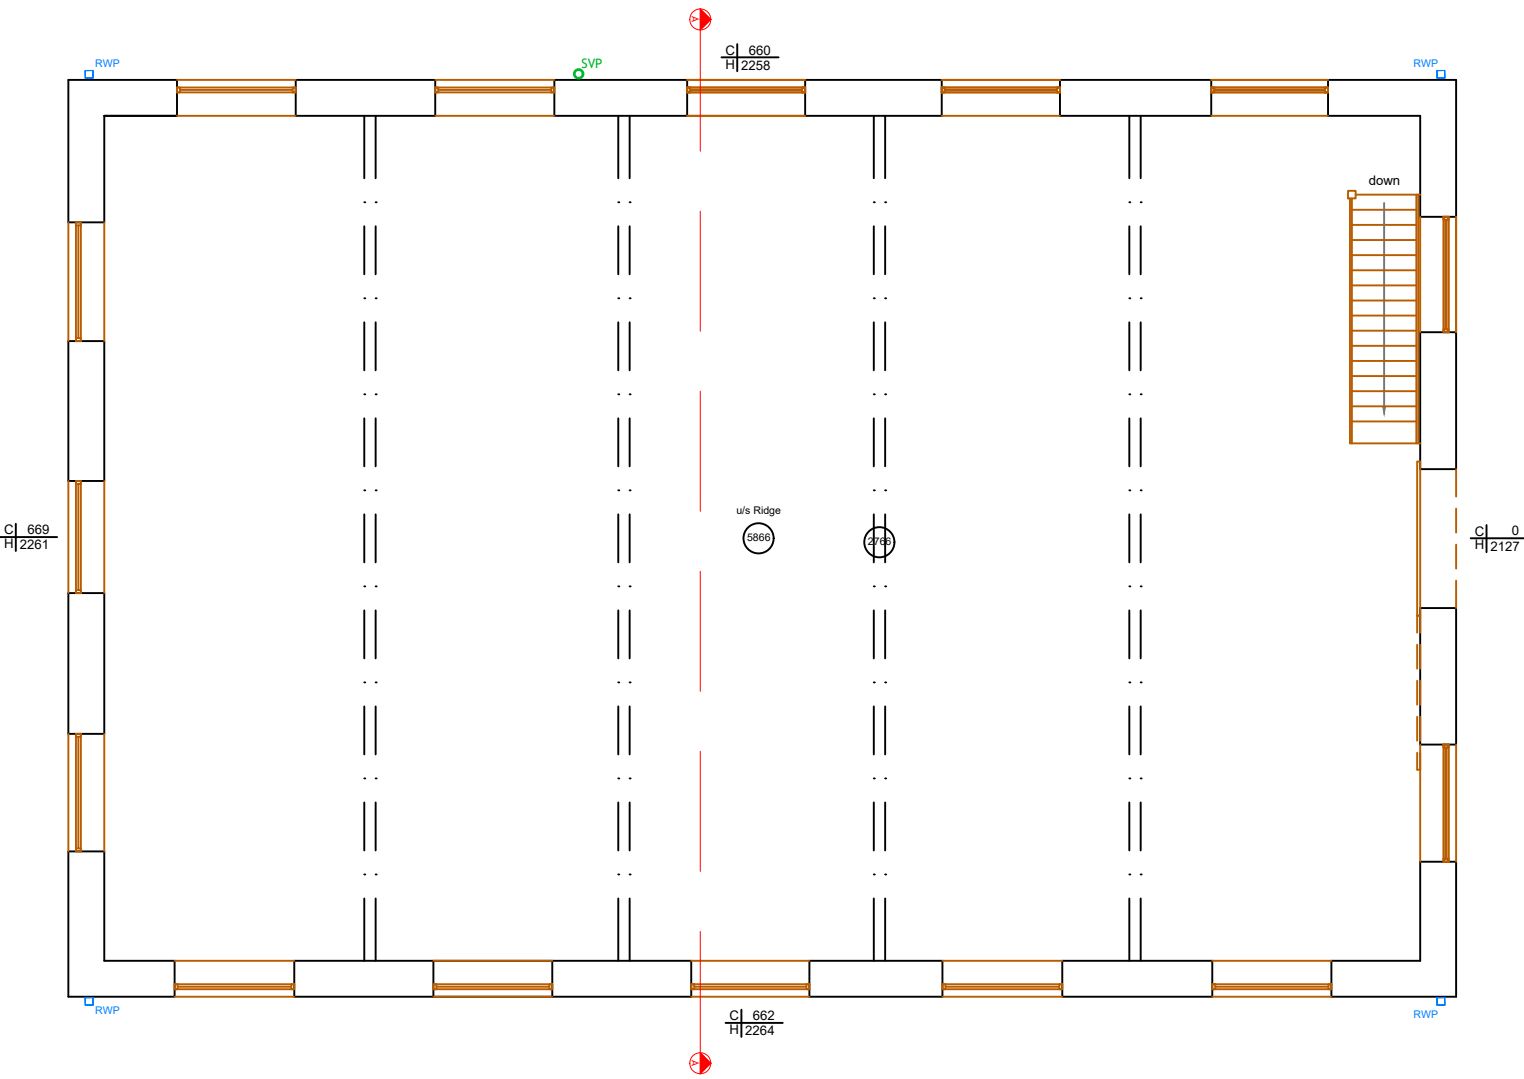

EXISTING FIRST FLOOR PLAN