


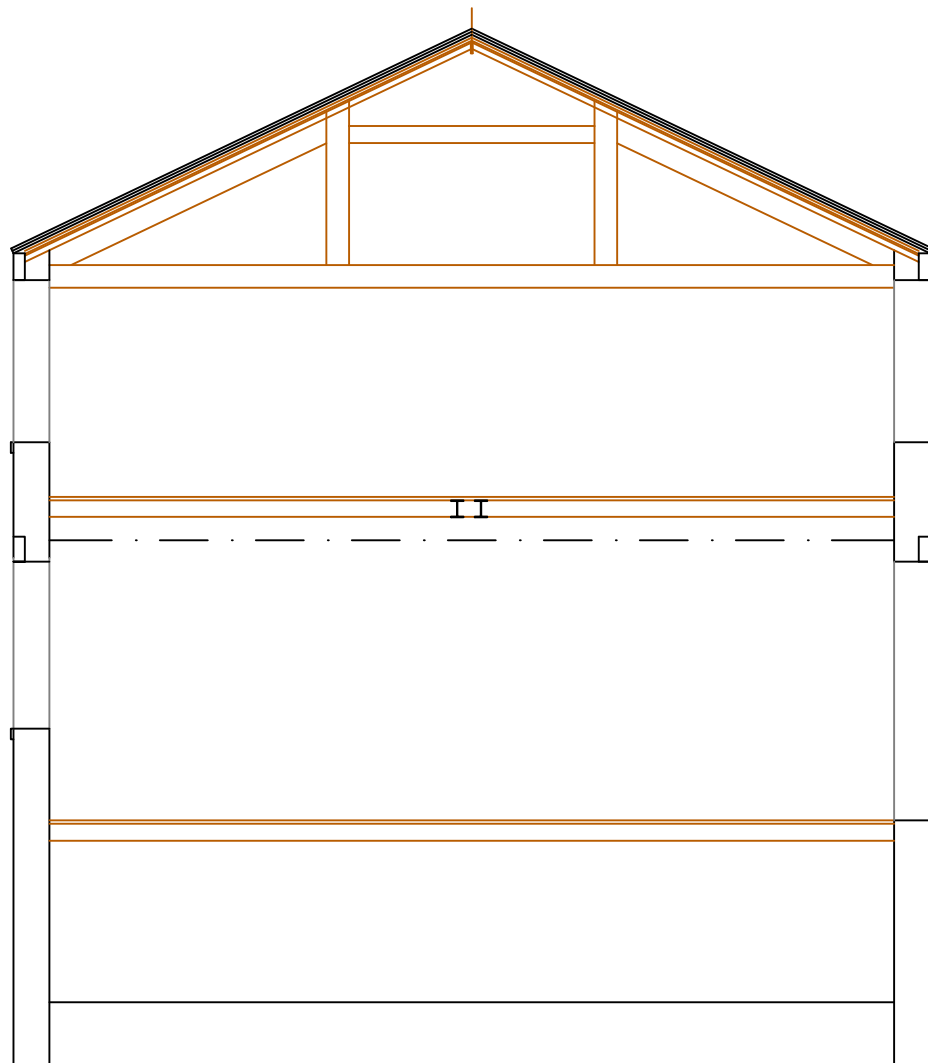

EXISTING SECTION A-A

EDIFICE Building Consultants Limited email: nick@edificebc.co.uk mobile: 07917125231 Architecture Project Management Consultancy All levels and dimensions must be checked on site by contractor prior to commencement of works. Any variations must be reported to Edifice BC Ltd. All information hereon in is the copyright of Edifice BC Ltd. Copying in full or in part is forbidden without the written permission from Edifice BC Ltd.	PROJECT Proposed Development at: Unit 3b Victoria Mill Victoria Street New Mills, High Peak	DRAWING TITLE Existing Section A-A	CLIENT MJ Automotive	DATE Aug '23	DRAWING No	REV
				DRAWN BY NH	878-2.06	
				SCALE 1:100@A3		