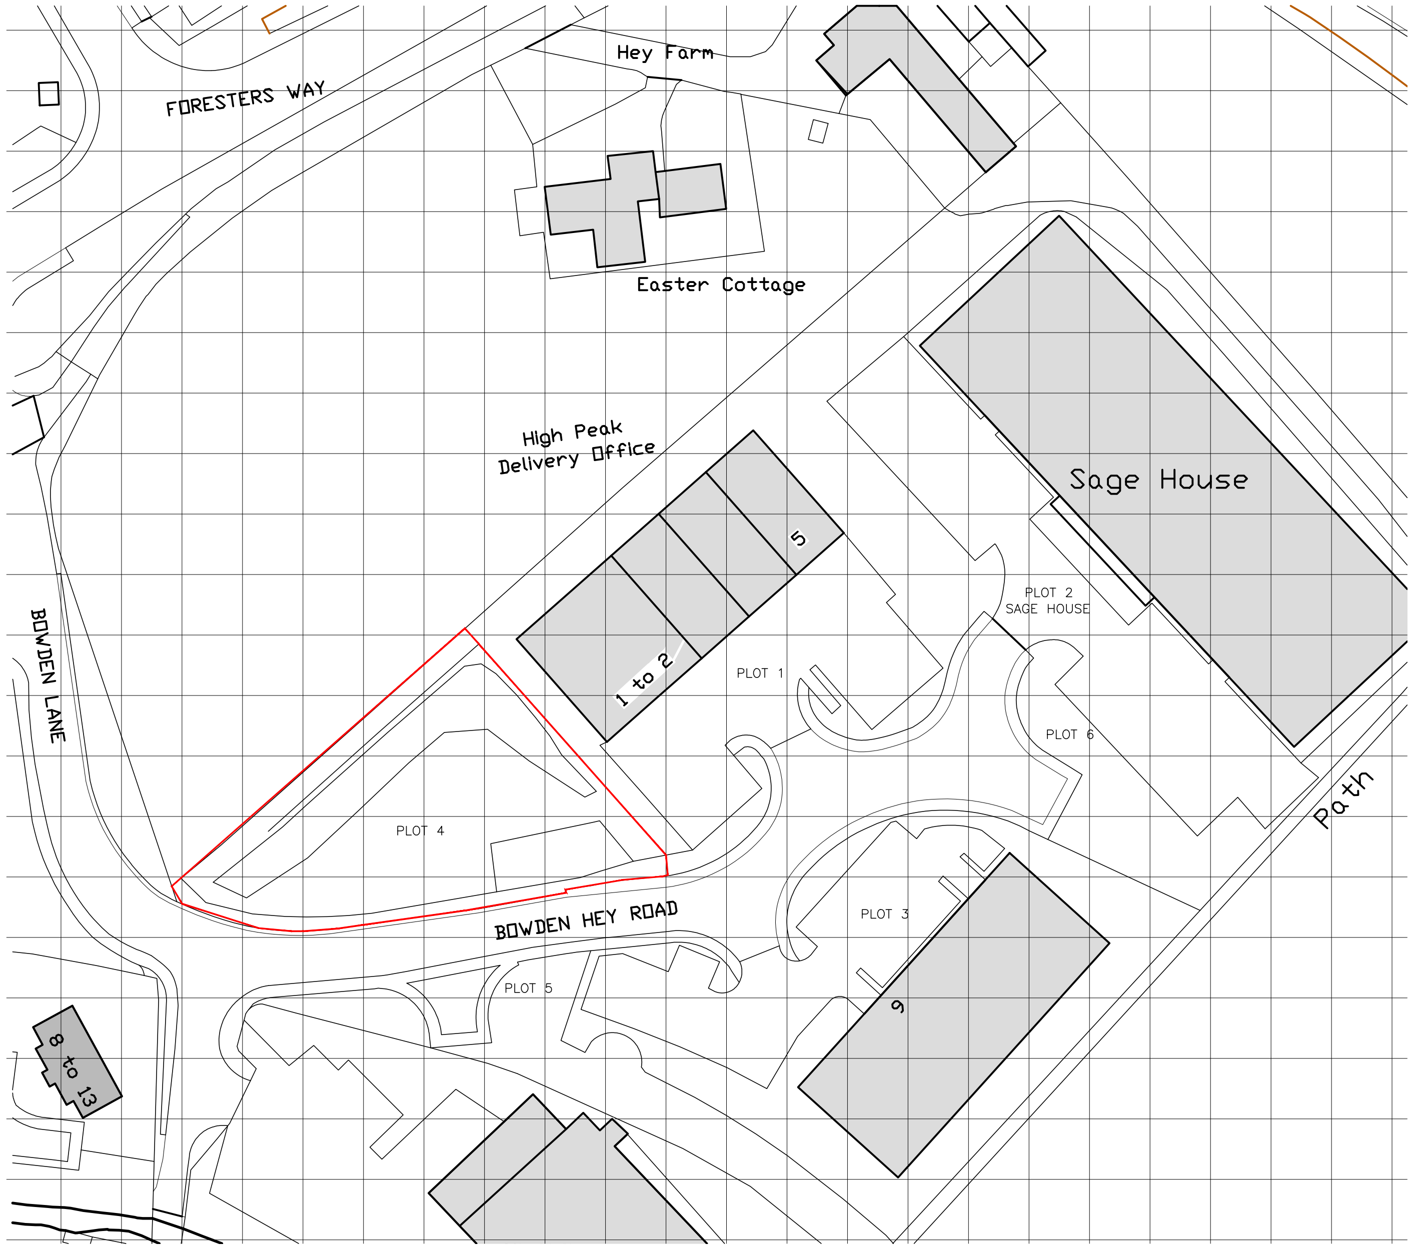

Location Plan 1:1250

notes

rev. description

DARREN LONGDON

client

Bowden Hey Road
Industrial development
Temporary Parking Plot 4

project

LOCATION PLAN

drawing title

drawing number SW401-P-01

revision –

drawing status

scale 1:1250 @A3

date Sept 23

drawn by CW

checked by JS

SlaterWilde Limited Architects & Designers
Tall Trees, 8 Crossings Road, Chapel-en-Le-Frith
High Peak, Derbyshire SK23 9RZ Tel: 07811964516 / 07815529310
e-mail: contact@slaterwilde.co.uk www.slaterwilde.co.uk
SlaterWilde Limited Registered in England No. 07818049