





notes |

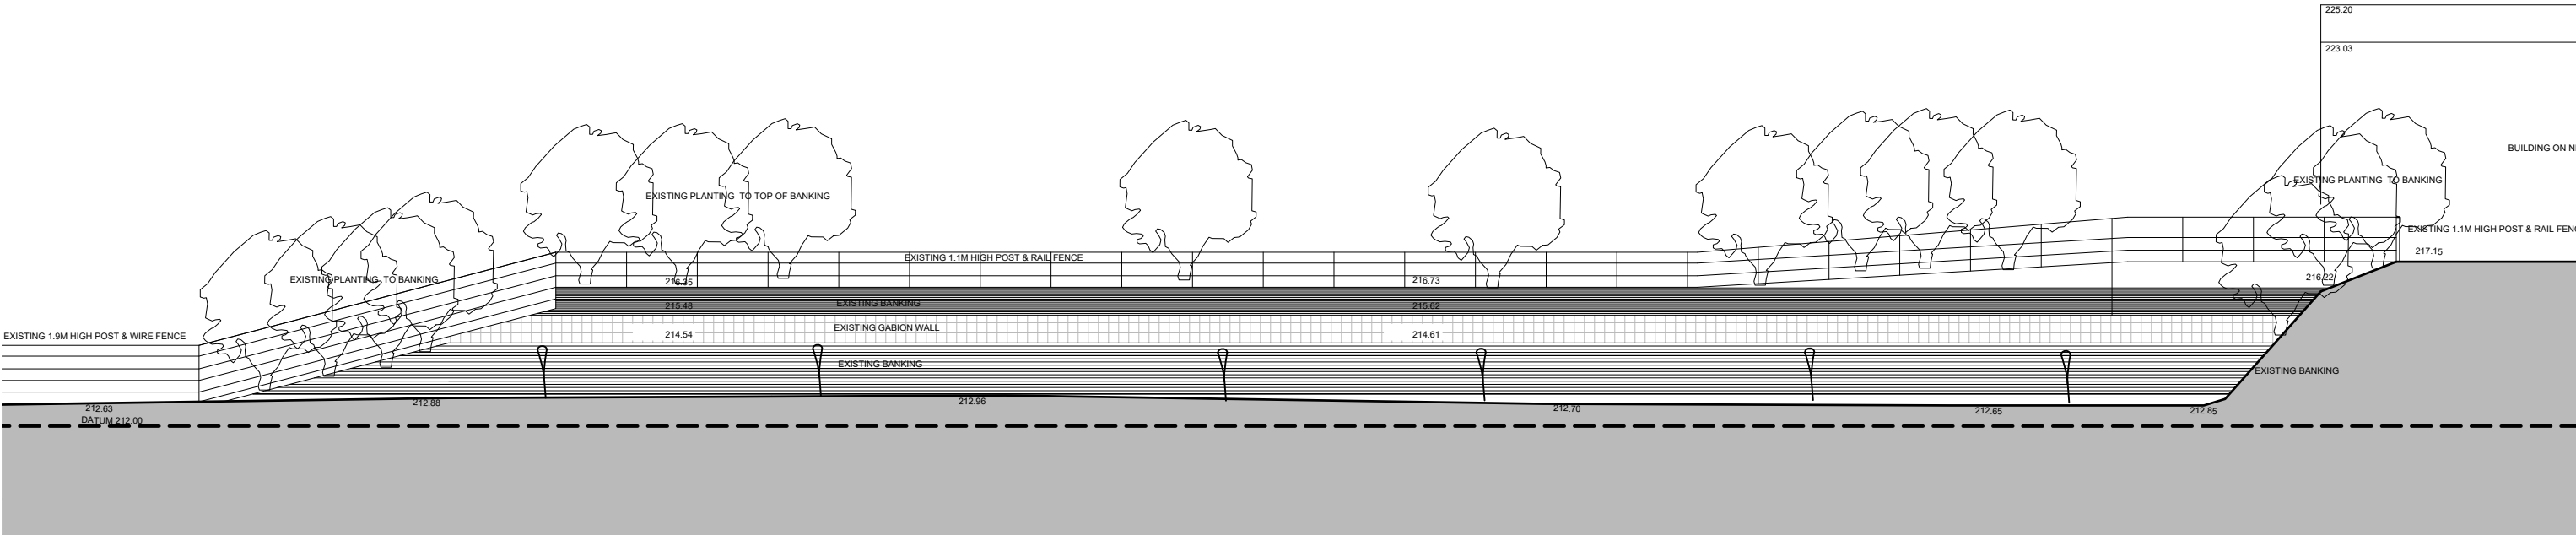

Current Site Section A-A 1:200

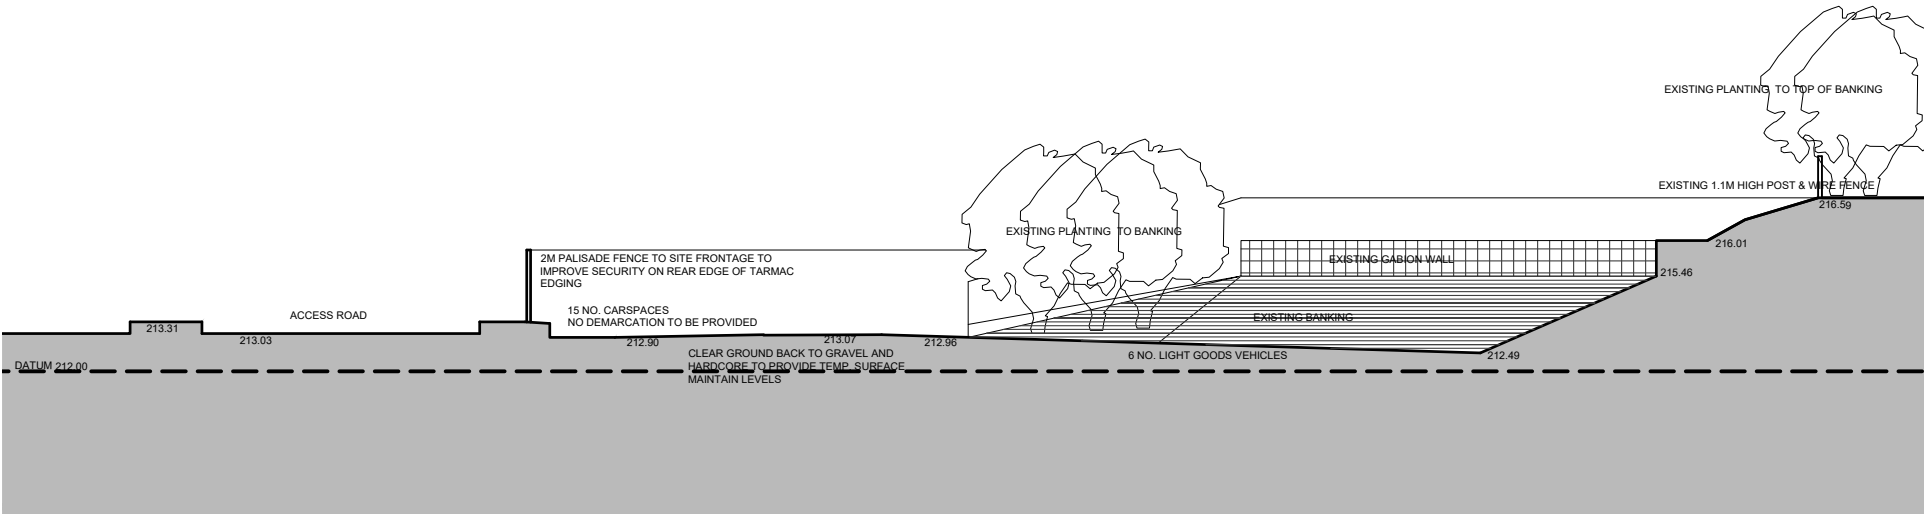

Current Site Section B-B 1:200

Current Sections

rev. description |

client	DARREN LONGDON
project	Bowden Hey Road Industrial development Temporary Parking Plot 4
drawing title	CURRENT SITE SECTIONS A-A & B-B
drawing number	SW401-P-06
revision	-
drawing status	
scale	1:200 @A3
date	Sept 23
drawn by	CW
checked by	JS