



Current Elevation 1:200

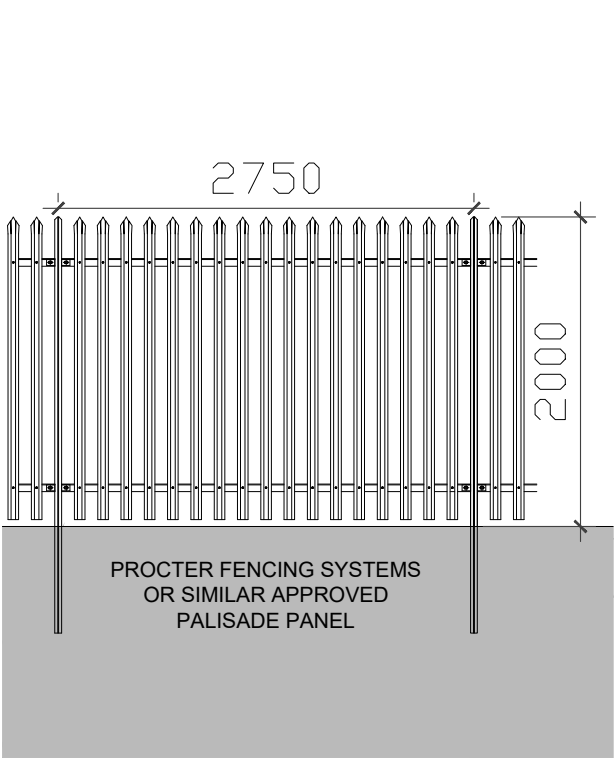

Current Palisade Panel Elevation 1:50

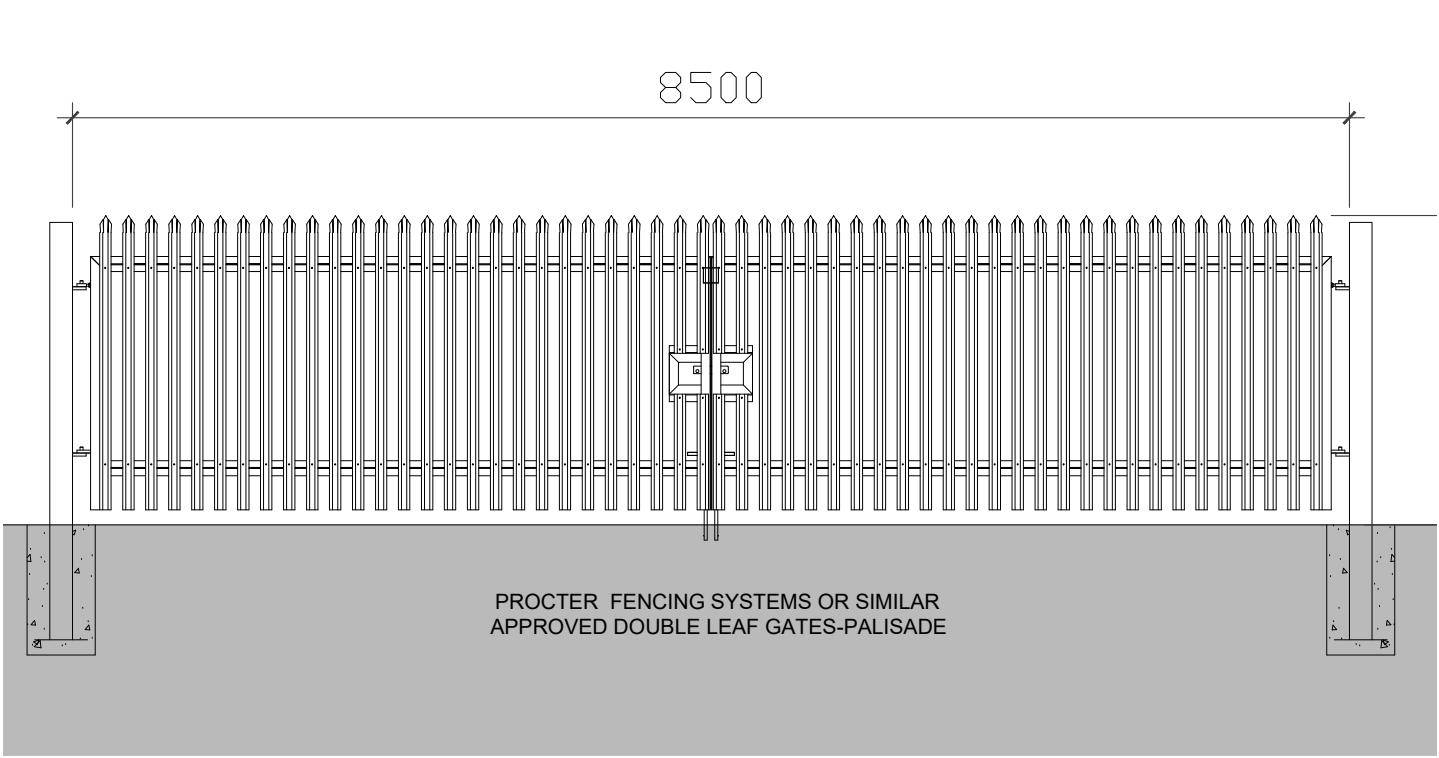

Current Palisade Gate Elevation 1:50


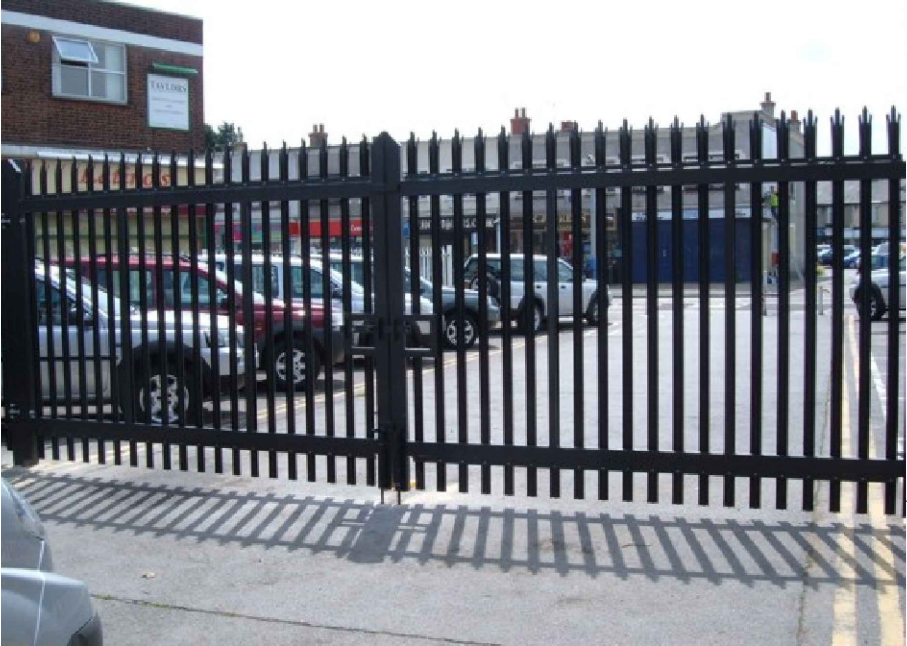


Image of Palisade Gate/Fencing



Current Elevation & Fencing Detail

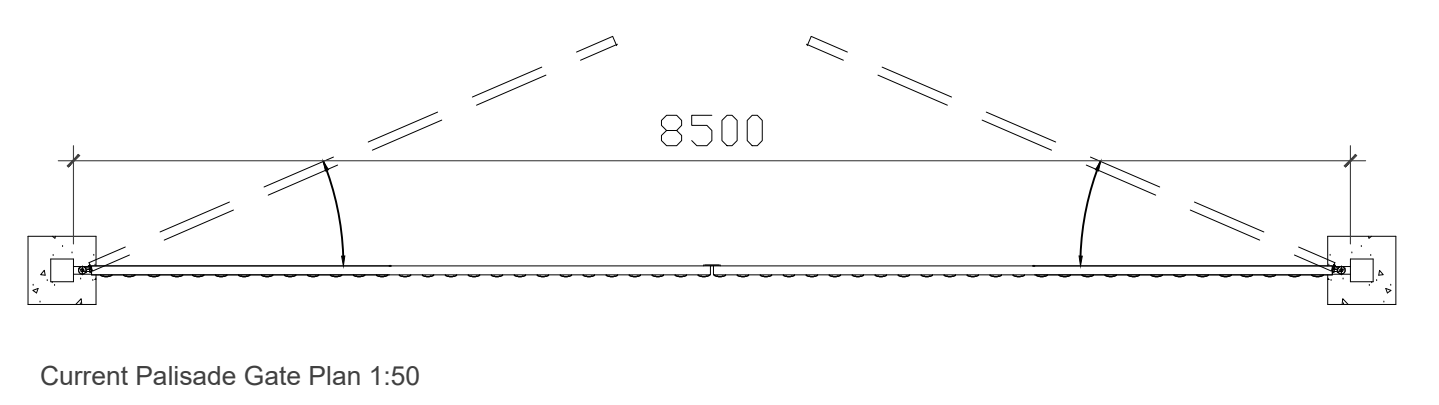

Current Palisade Gate Plan 1:50

client	DARREN LONGDON
project	Bowden Hey Road Industrial development Temporary Parking Plot 4
drawing title	CURRENT ELEVATION & FENCING DETAIL
drawing number	SW401-P-07
revision	-
drawing status	
scale	1:50 & 1:200 @A3
date	Sept 23
drawn by	CW
checked by	JS
StaterWide Limited Tell, Trace, & Create Road. High Road, Daresbury 220A Stc. Tel: 0181 606 0000 E-mail: enquiries@staterwide.co.uk StaterWide Limited Registered in England No. 8711004 Architects & Designers Chapel-on-Low Road High Road, Daresbury 220A Stc. Tel: 0181 606 0000 E-mail: enquiries@staterwide.co.uk www.staterwide.co.uk	