
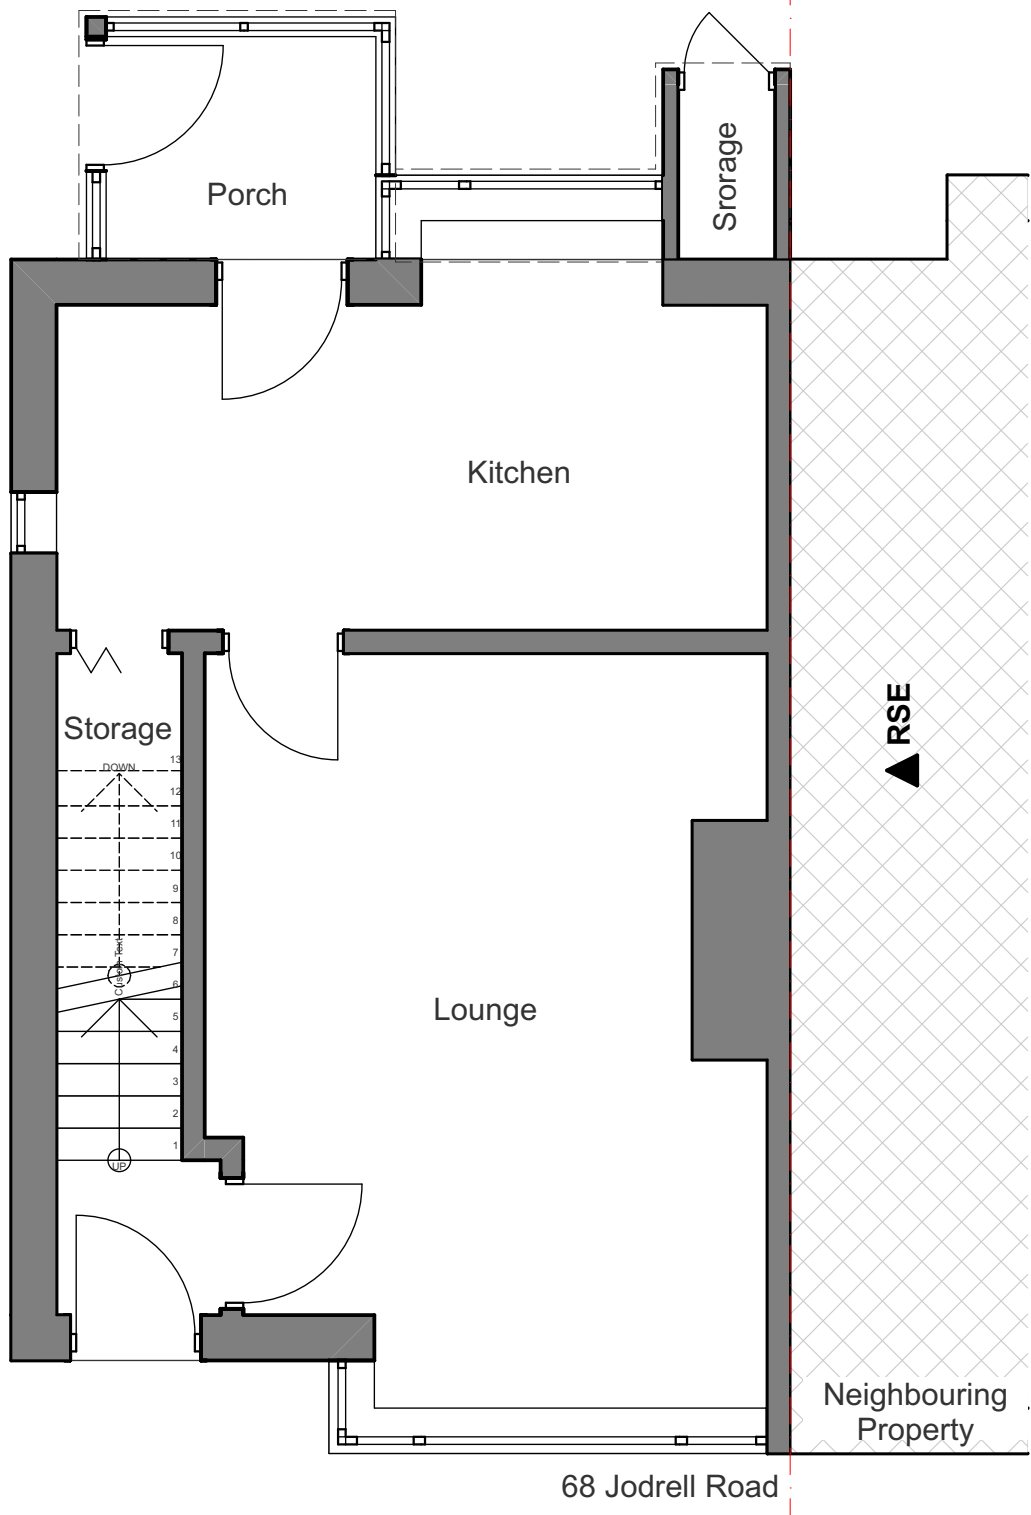




RE ▼ A

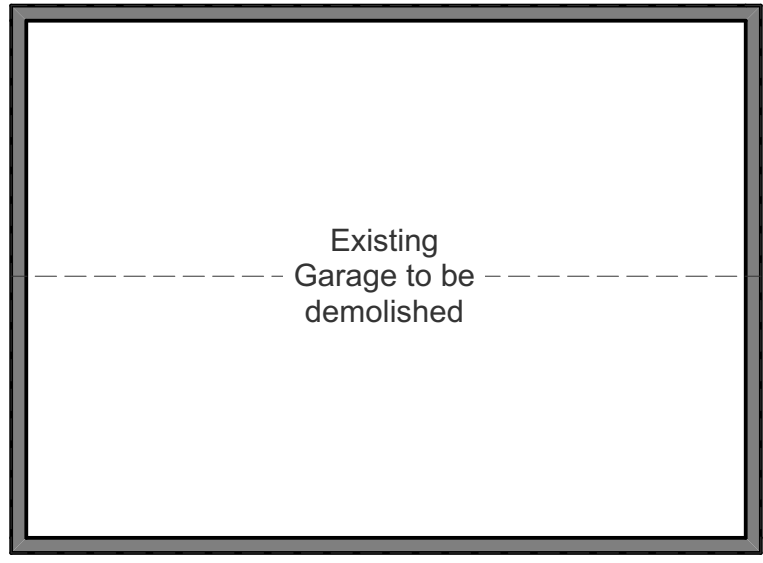

A ▲ FE

Ground Floor Plan (Existing)
1:50


RE ▼ A

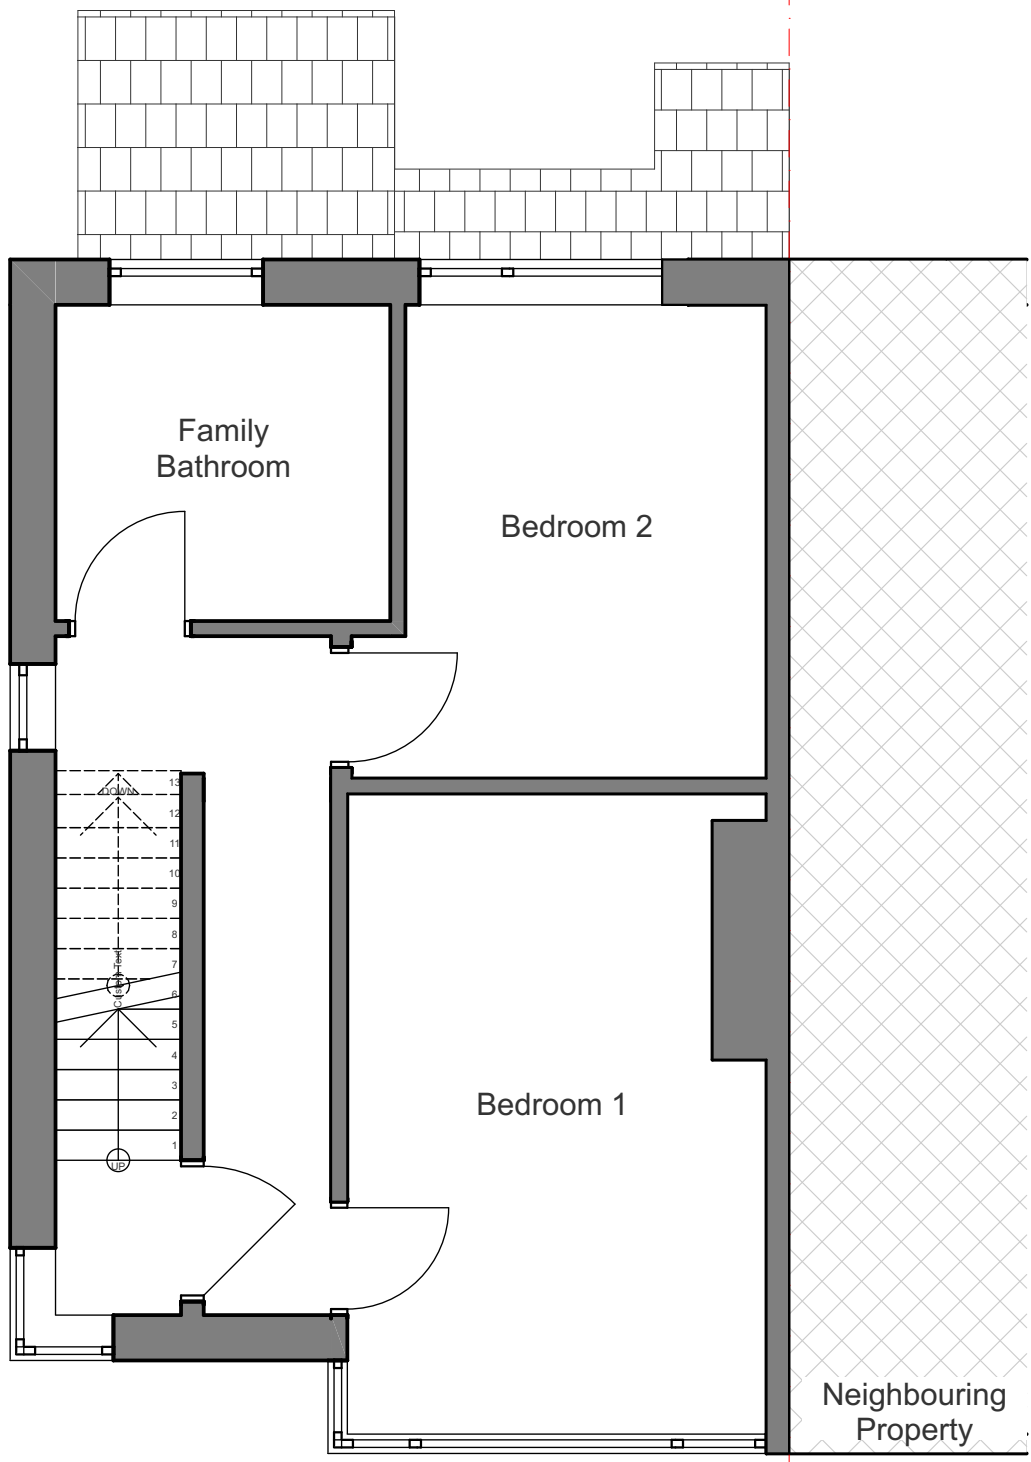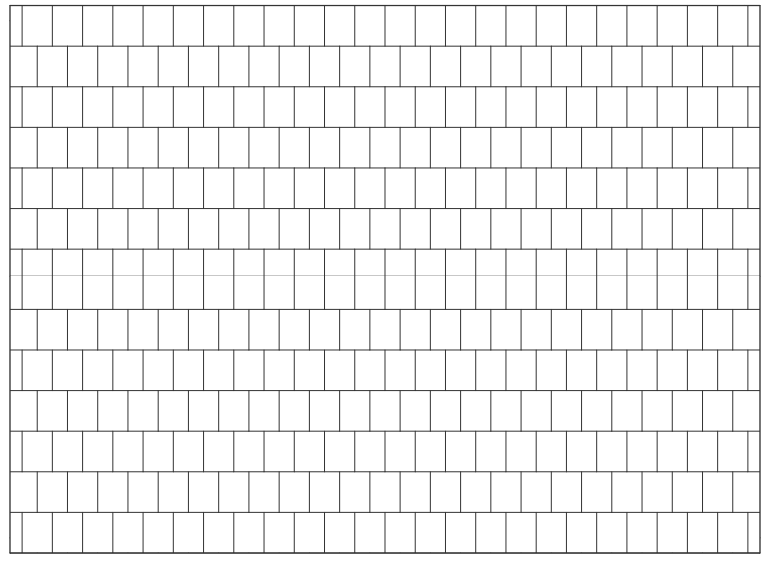

A ▲ FE

First Floor Plan (Existing)
1:50

RE ▼ A

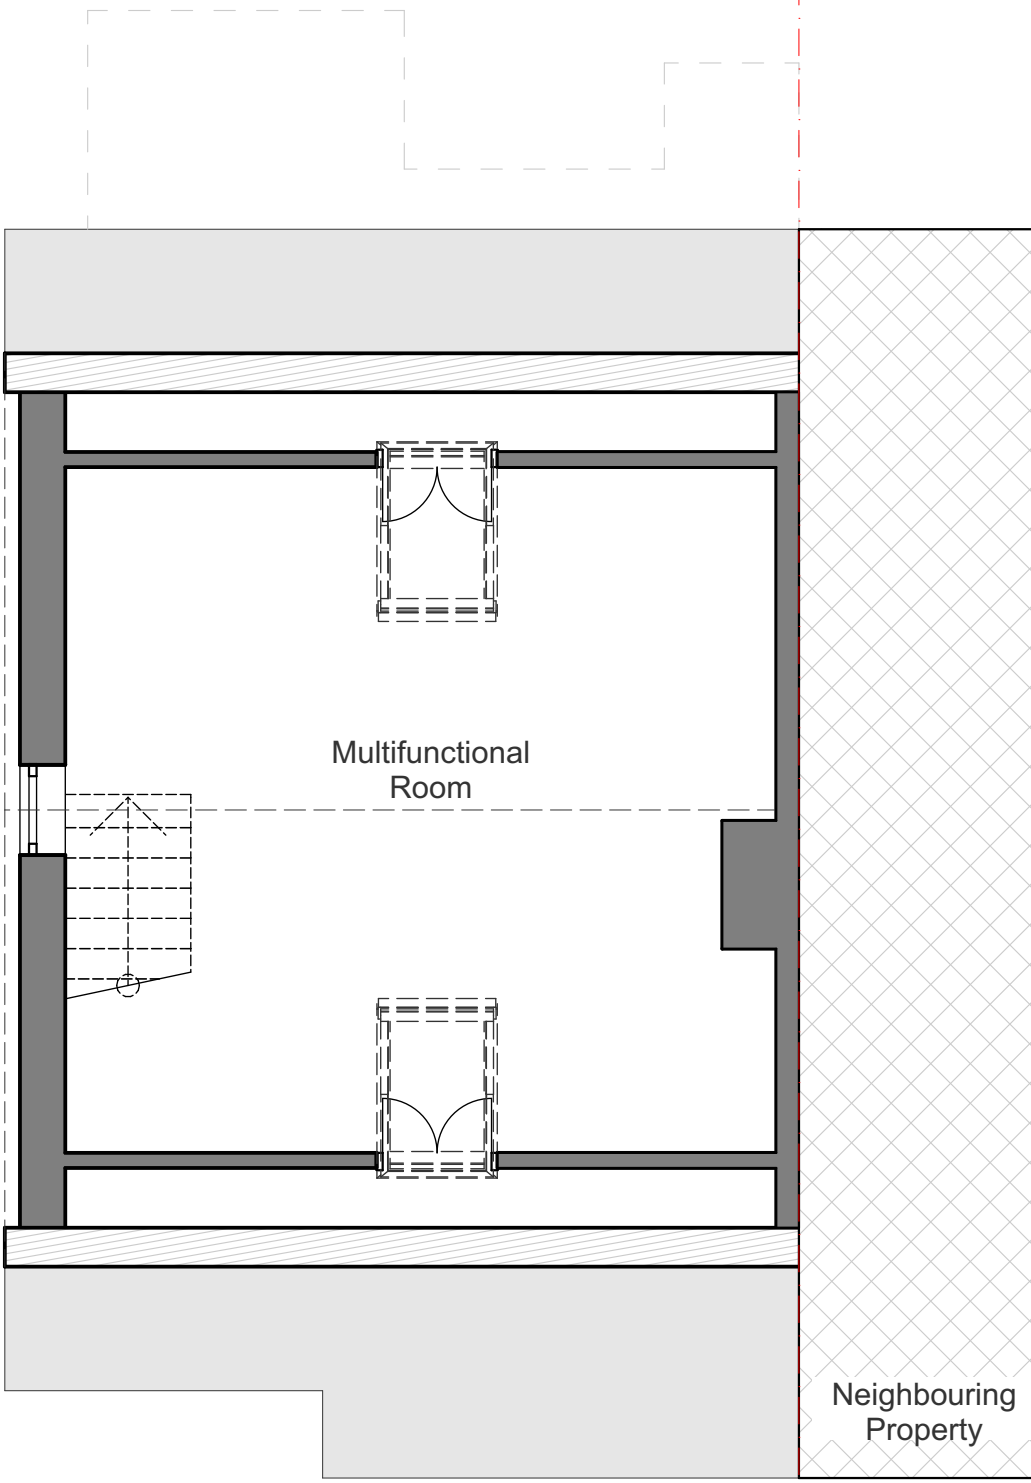

A ▲ FE

Roof Plan (Existing)
1:50

