


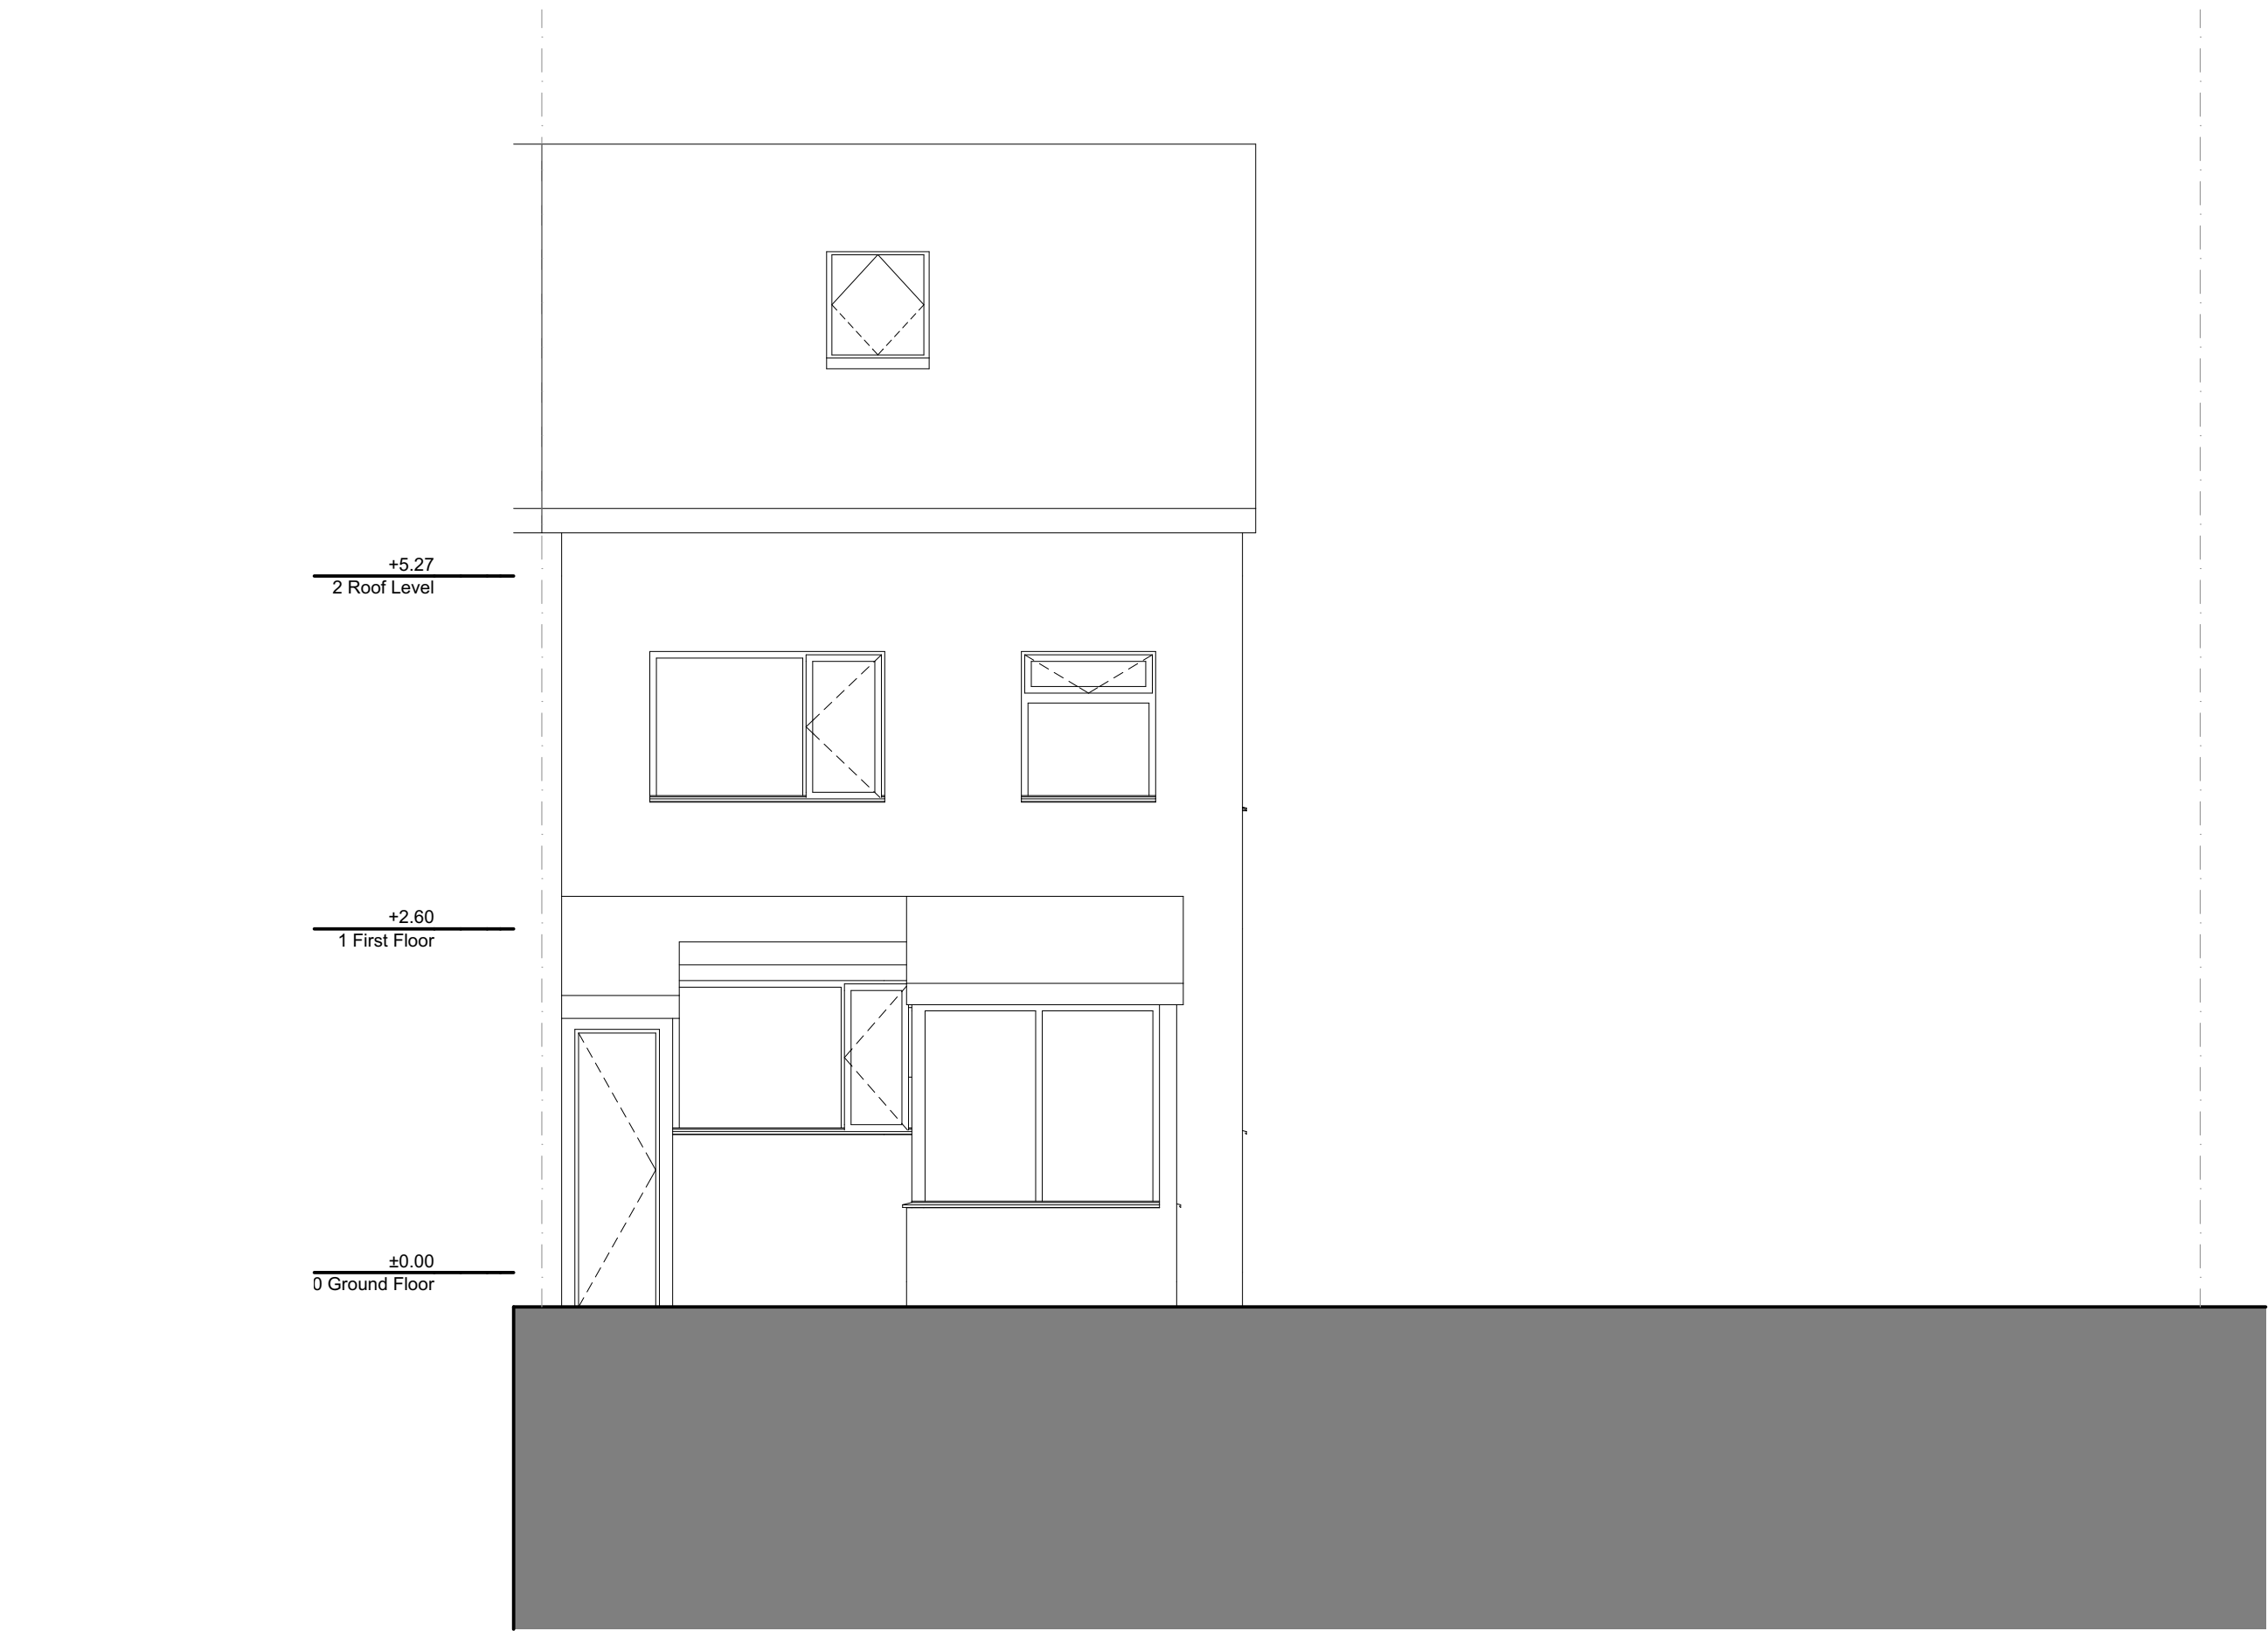


RE | Rear Elevation (Existing)
- | 1:50



FE | Front Elevation (Existing)
- | 1:50



LSE | Left Side Elevation (Existing)
- | 1:50

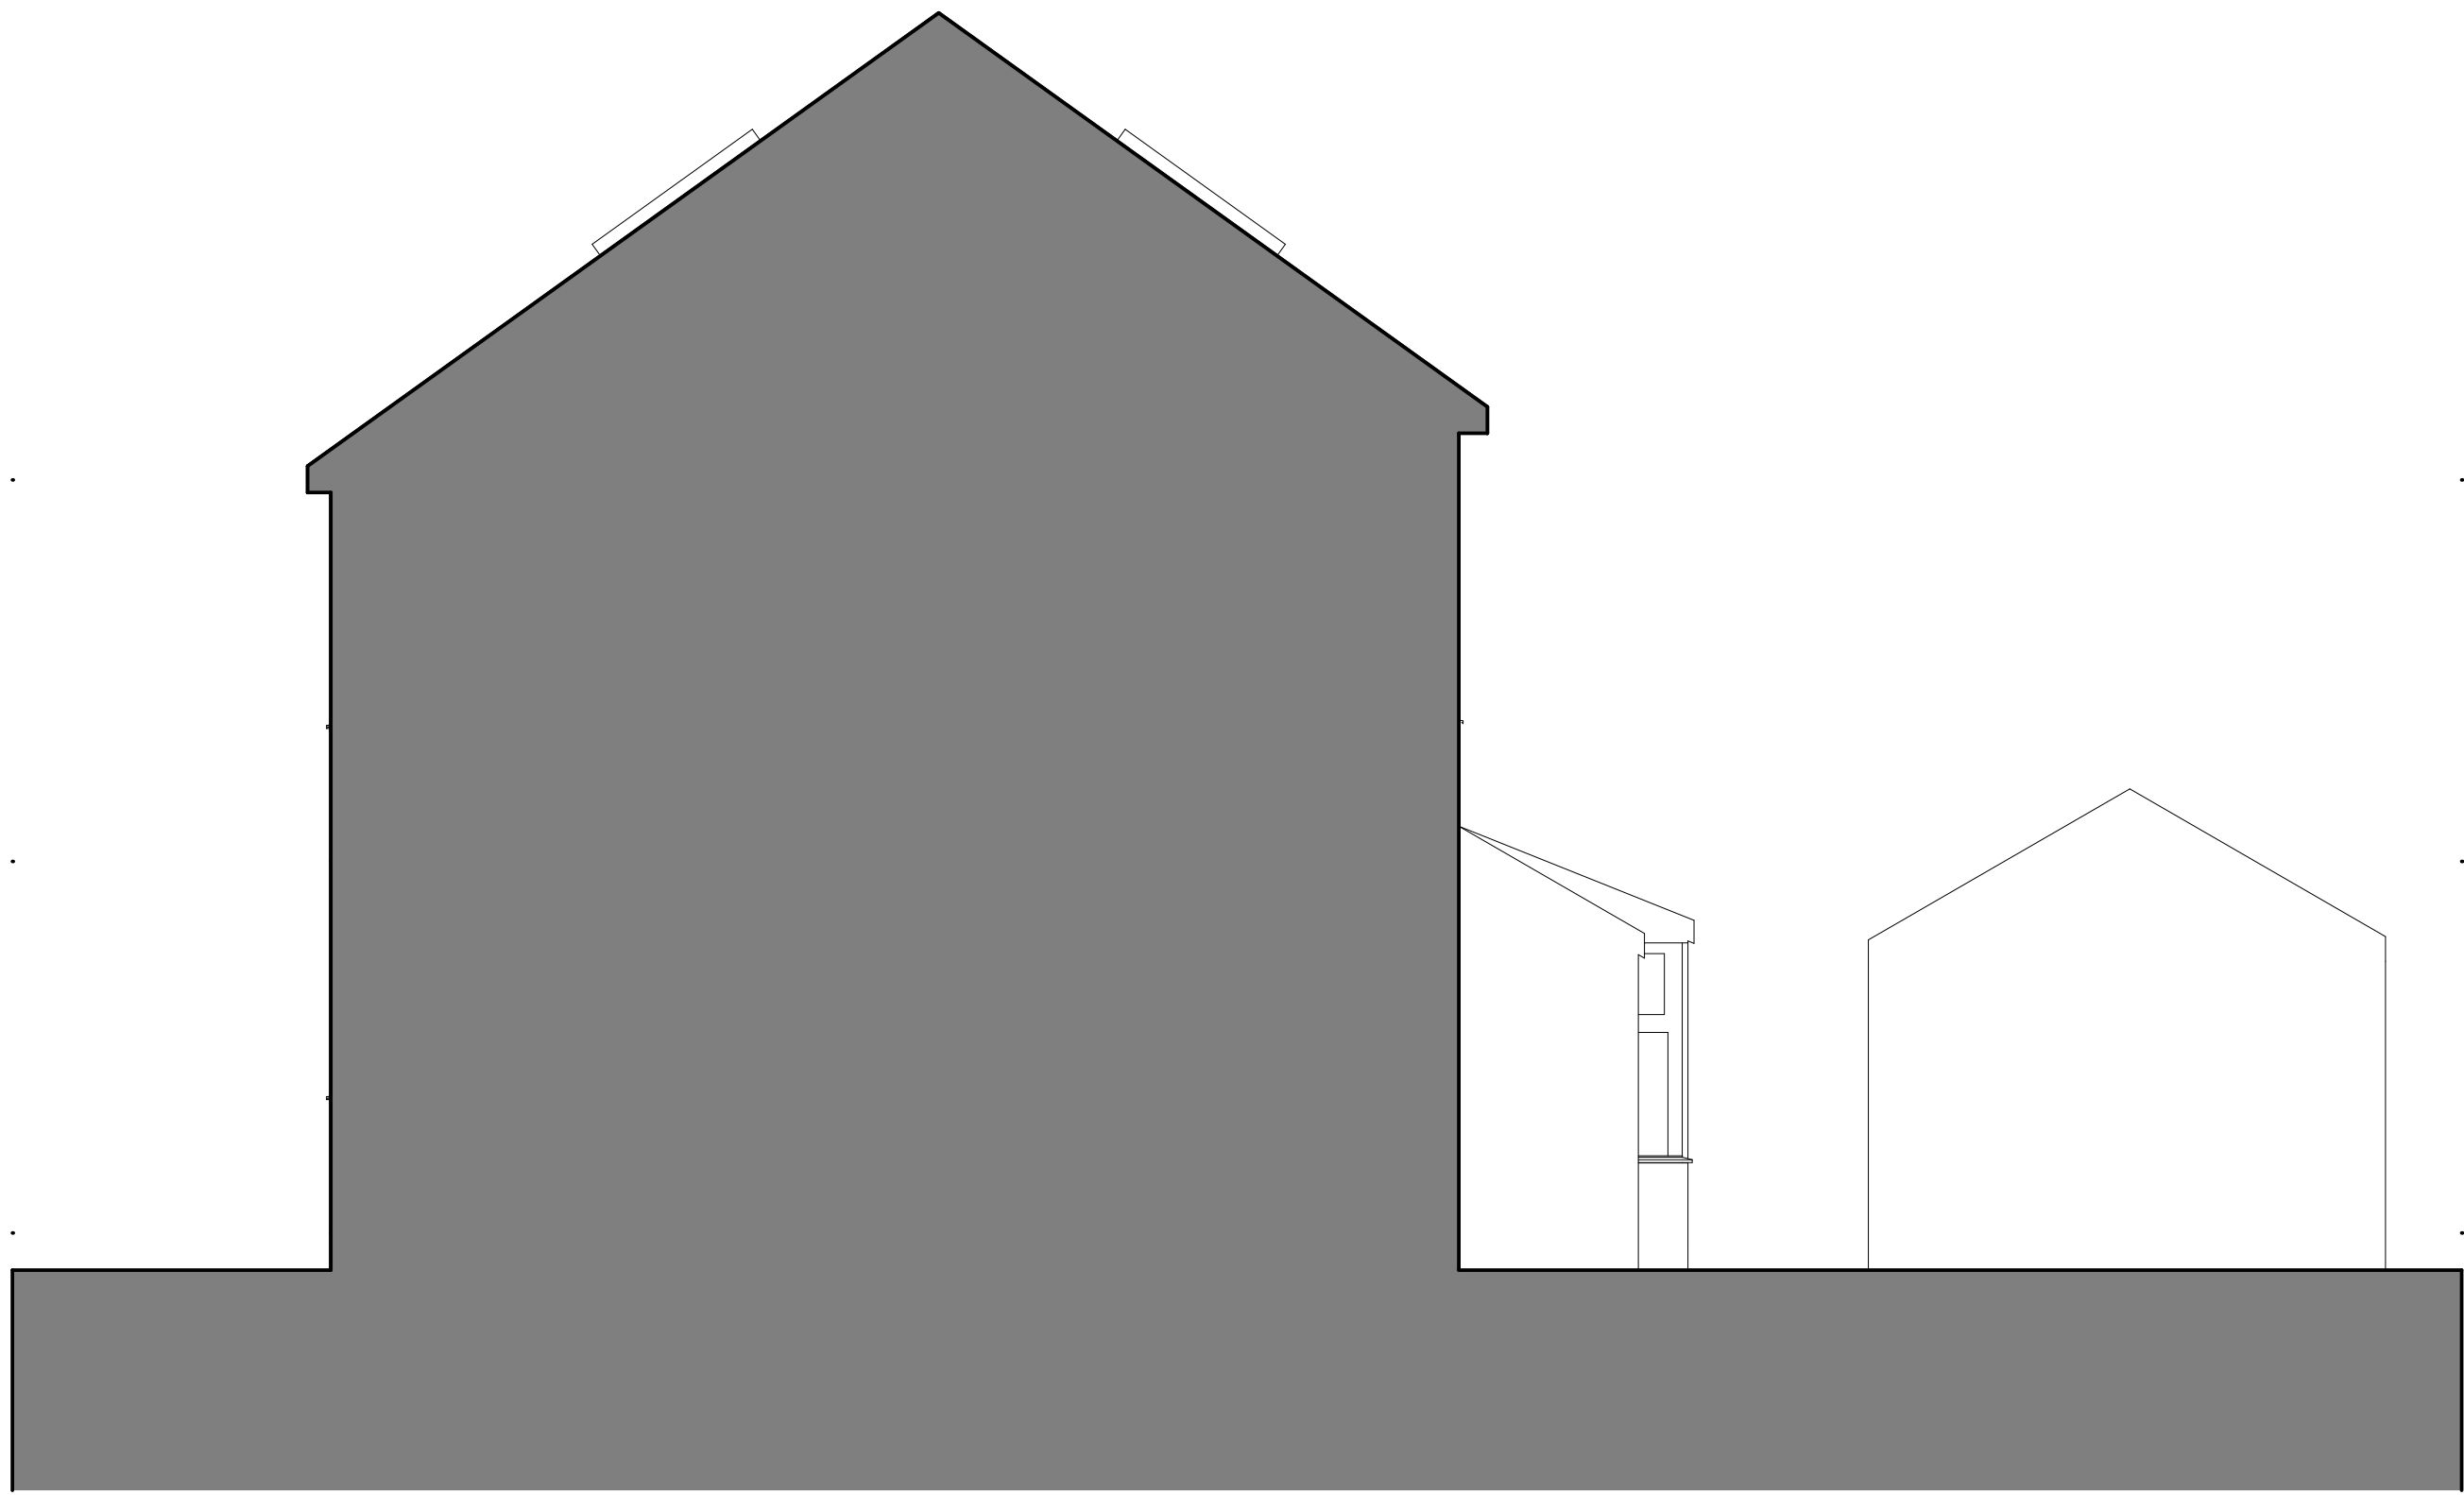

RSE | Right Side Elevation (Existing)
- | 1:50

