


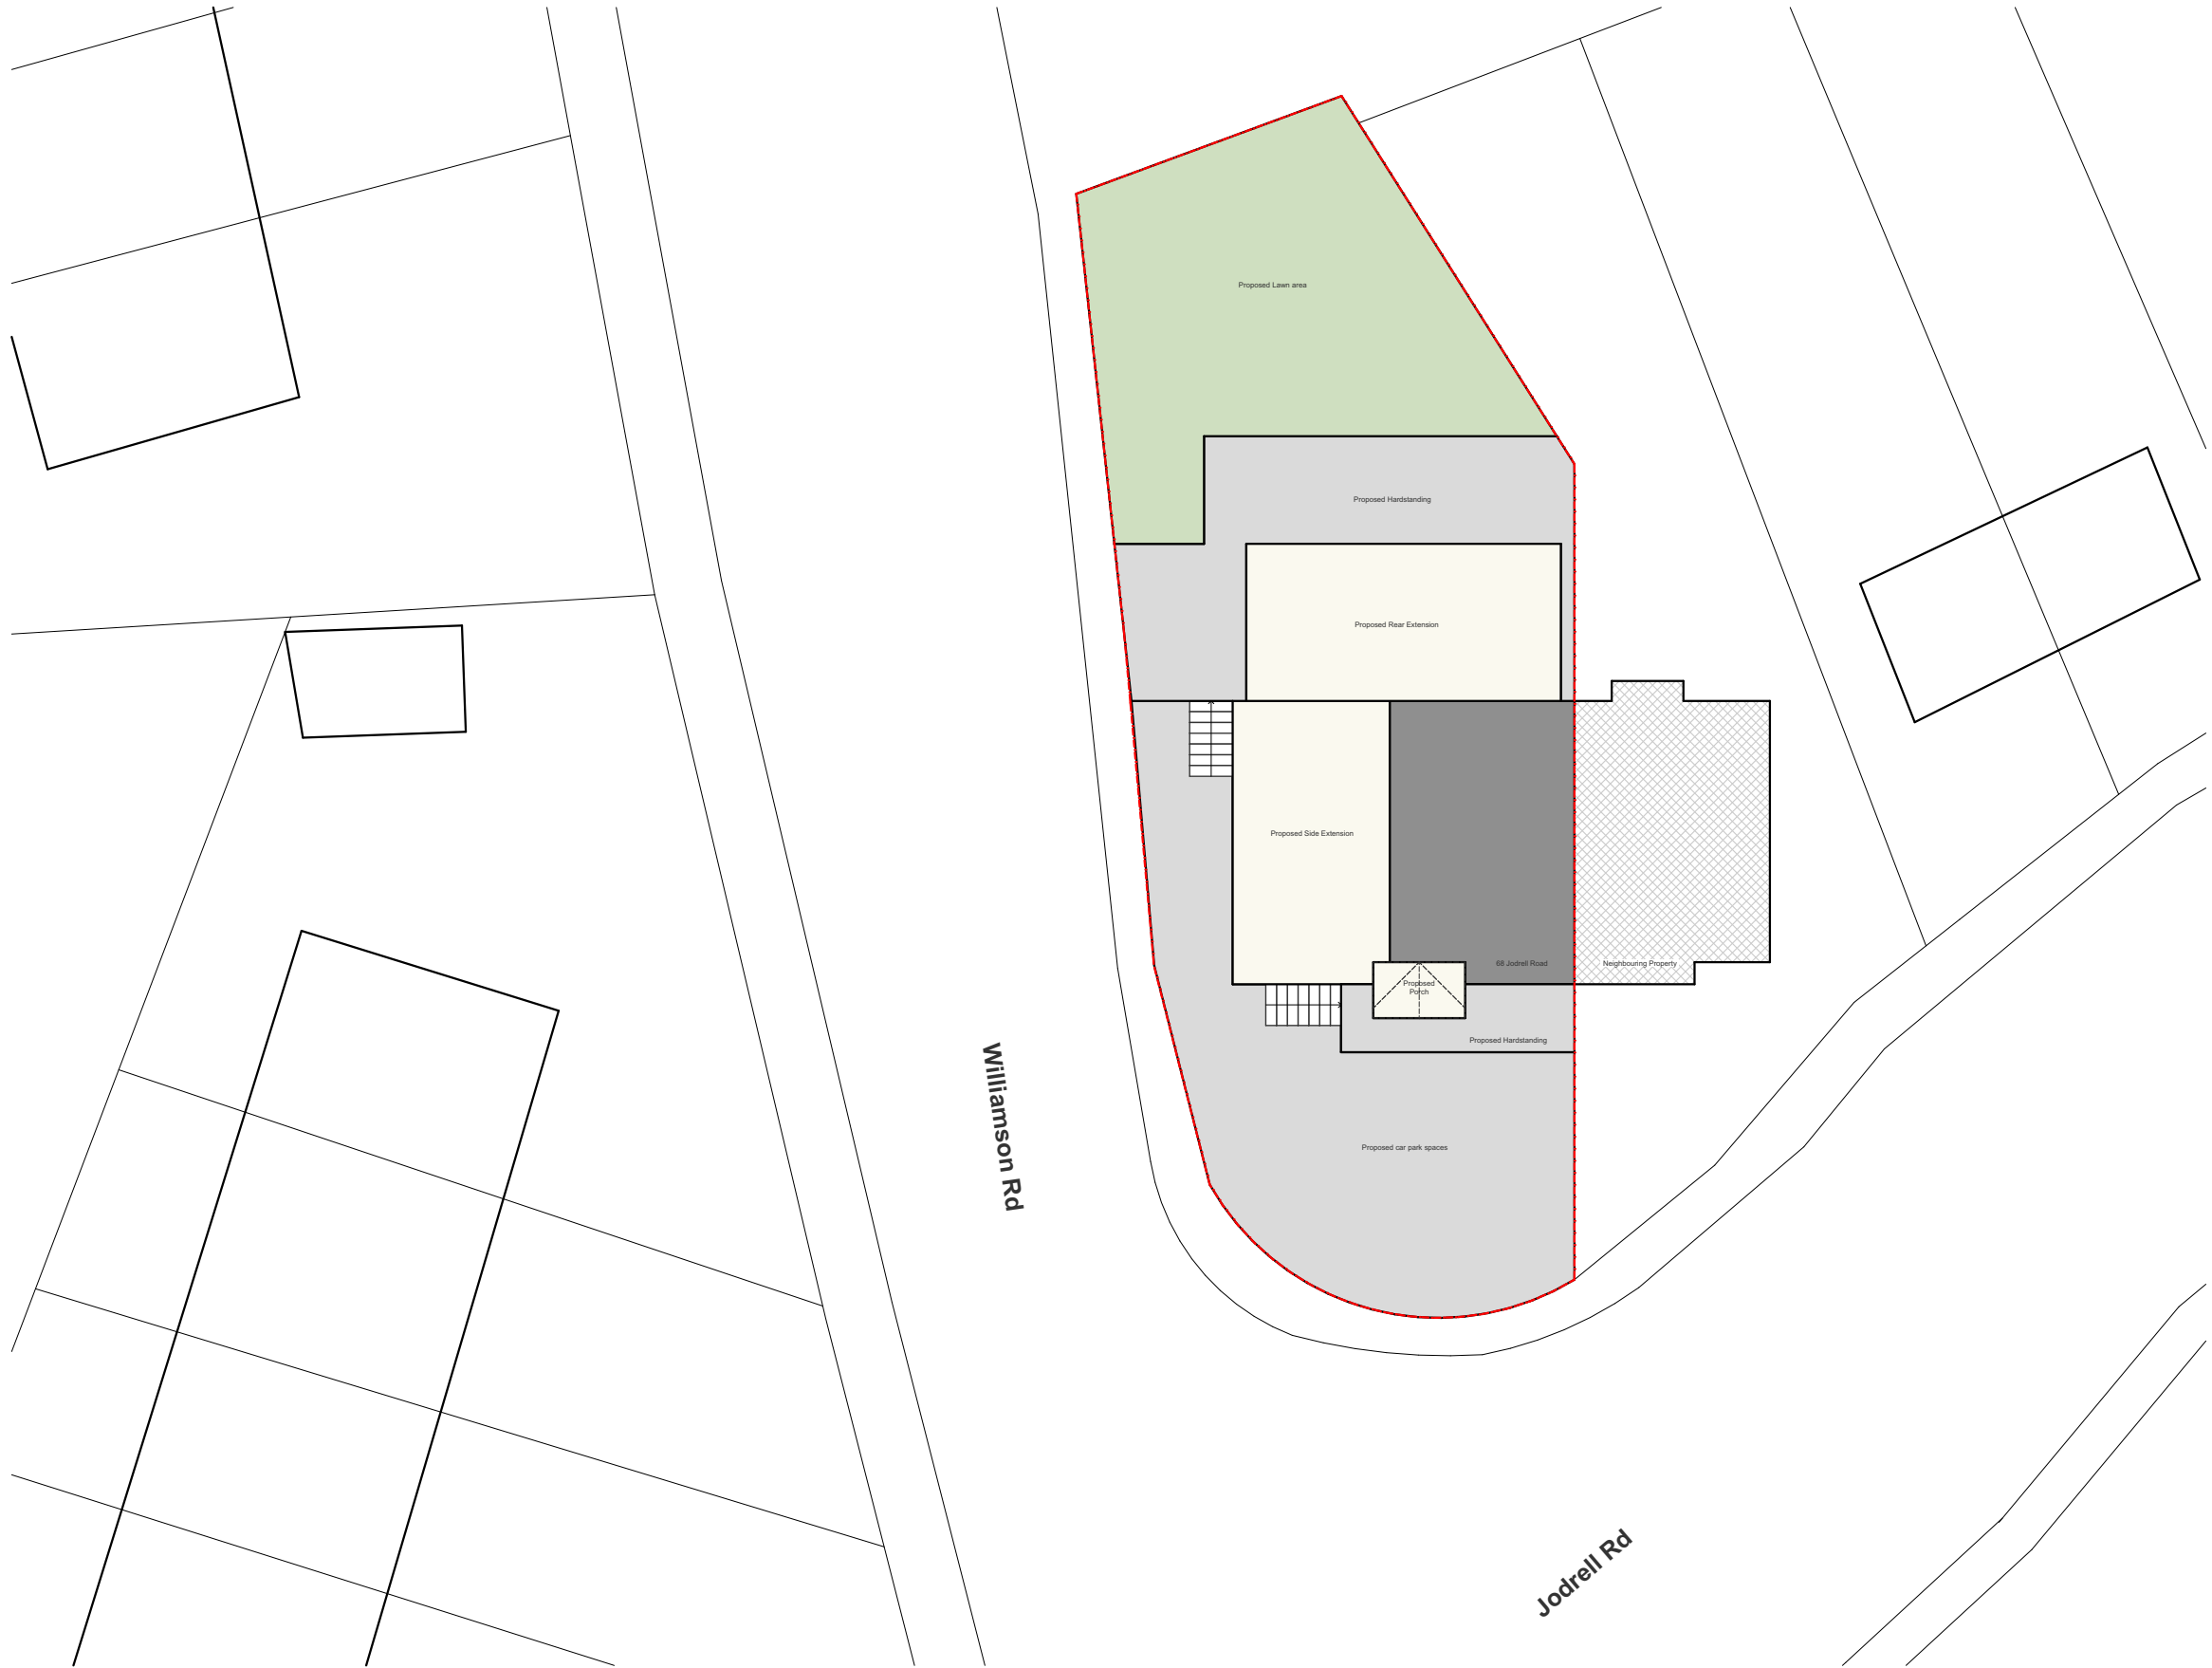

WCT Studio Ltd
Flat 5, 29 Bramcote Avenue
Manchester M23 1FX
07402261826
a.motlagh86@gmail.com

Project
68 Jodrell Road

Client **Mrs Shirley Andrew**
68 Jodrell Road, Whaley Bridge,
SK23 7AR

Project No. JRW
Scale @ A3 1:200
Sketch Number **JRW-OD-0023**
Date 12/09/2023

Drawing Status
Revision

Published on: Tuesday, 12 September 2023 at 11:53