


68 Jodrell Road, Whaley Bridge

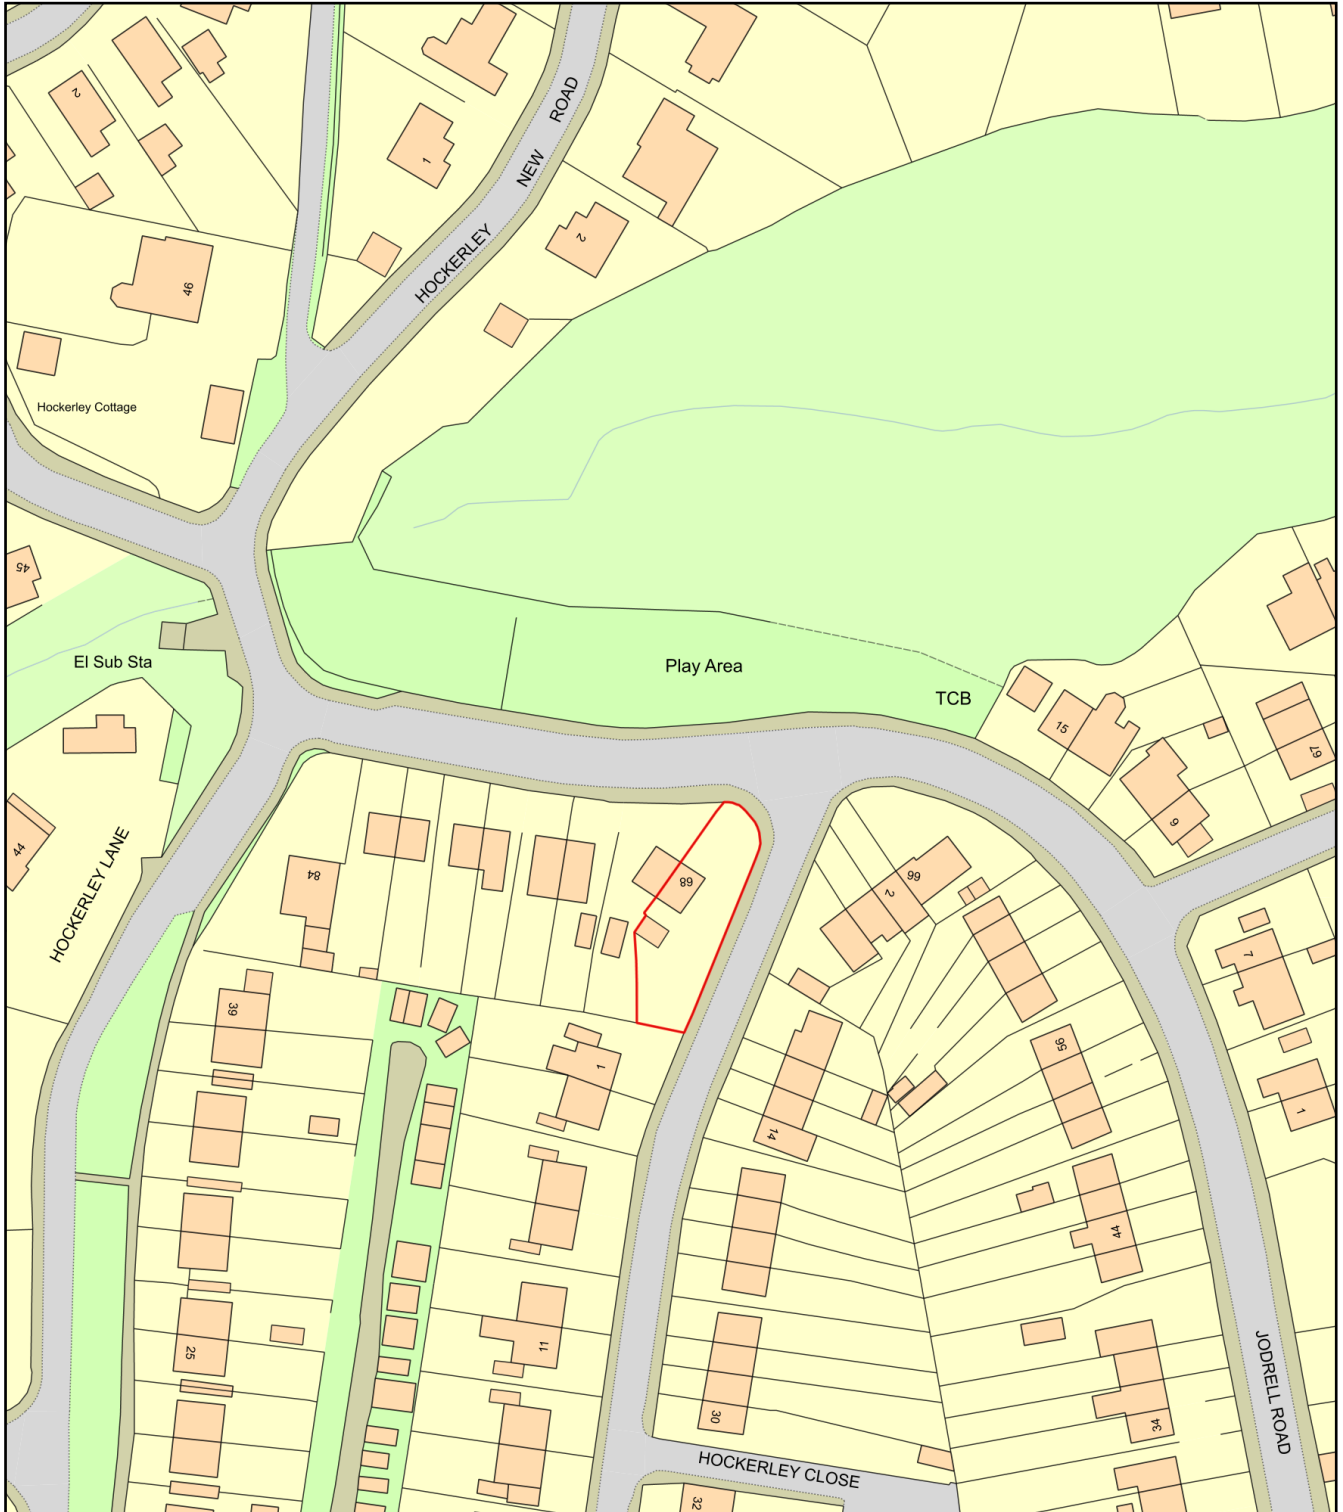

0 50
Metres



Plan Produced for: Mrs Shirley Andrew

Date Produced: 22 Sep 2023

Plan Reference Number: TQRQM23265112553194

Scale: 1:1250 @ A4