



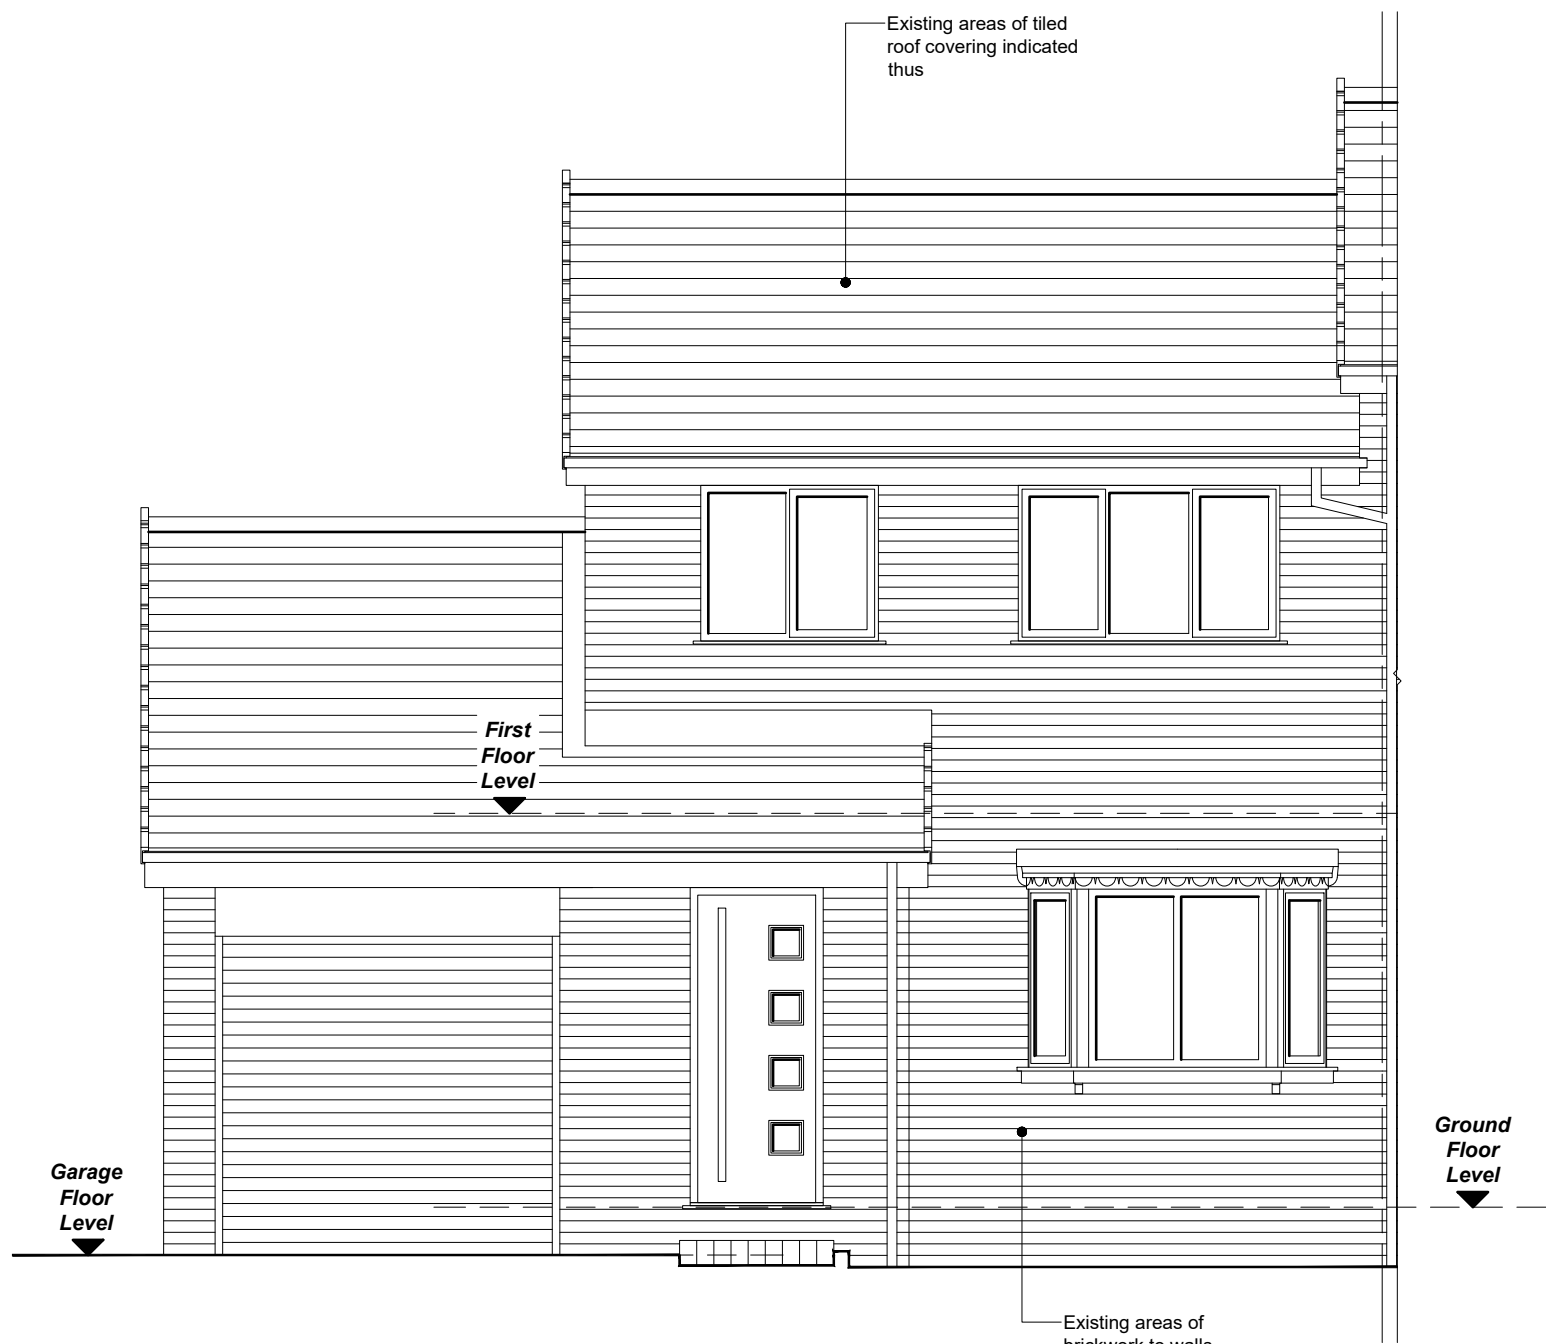

EXISTING FRONT (SOUTHERN) ELEVATION TO PETER STREET

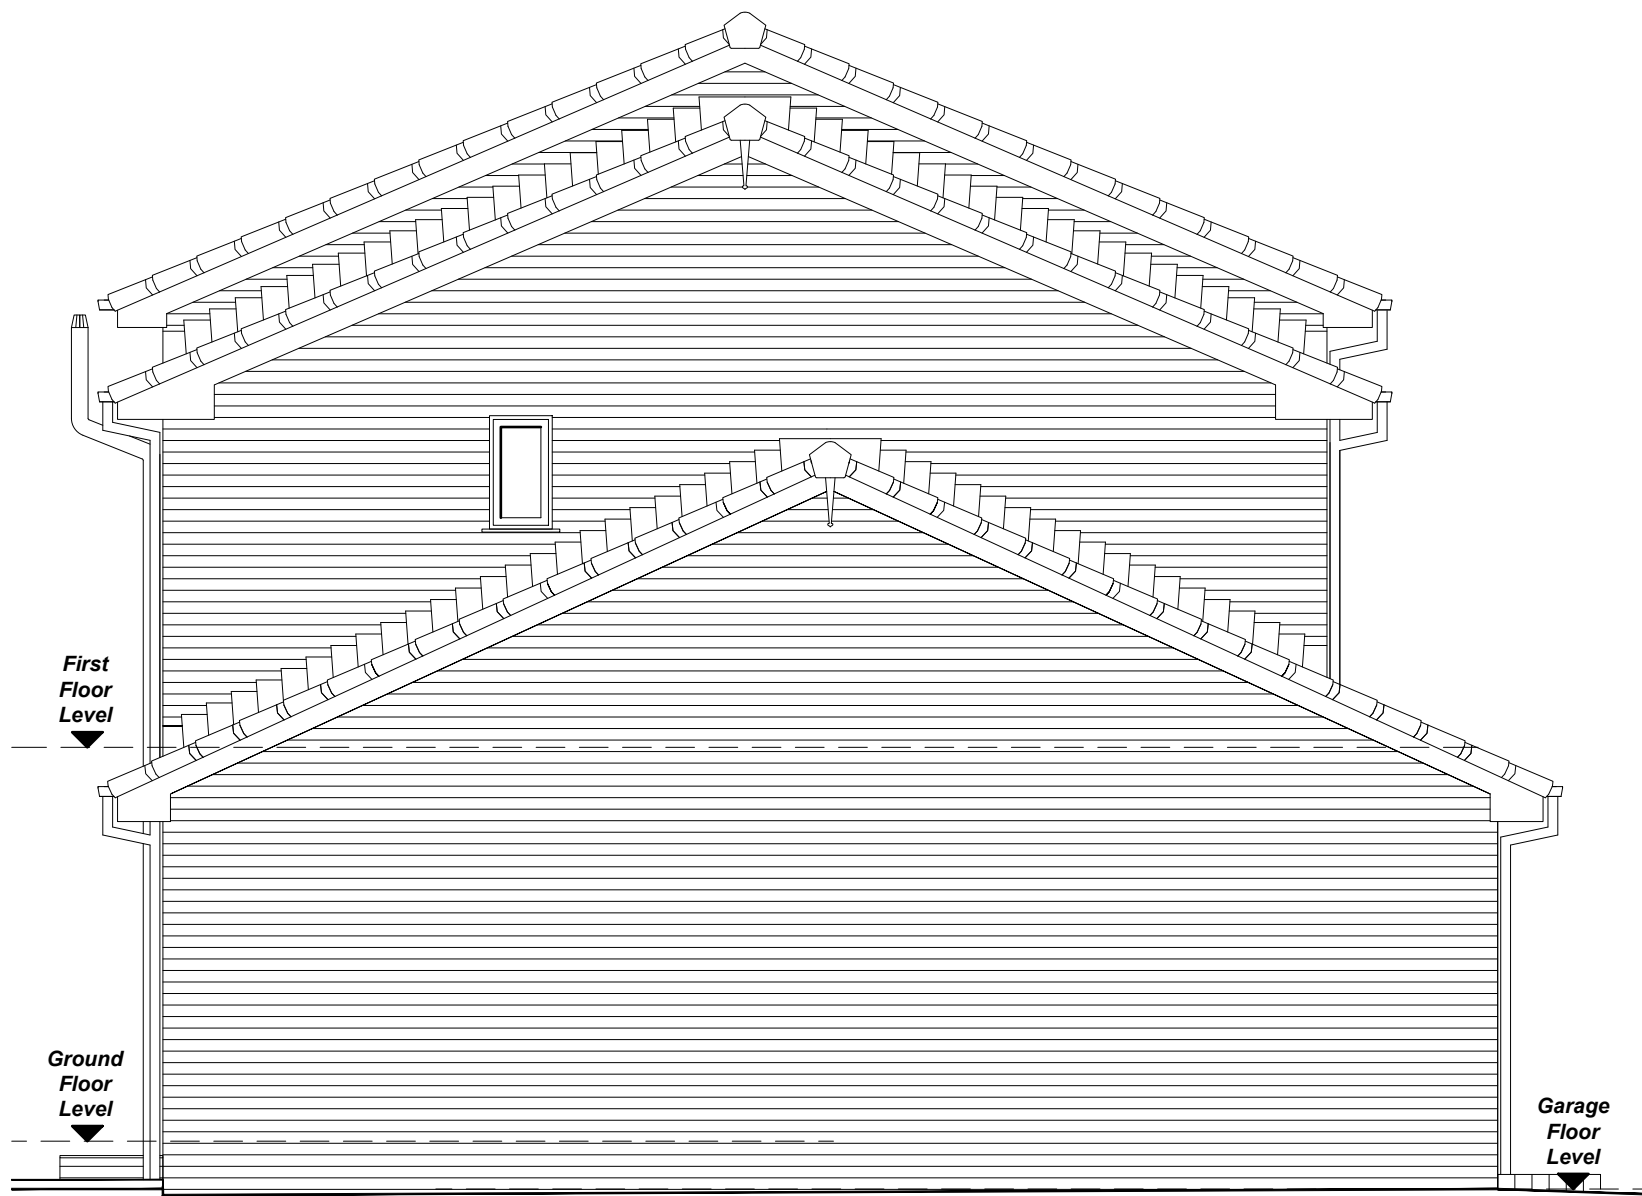

EXISTING SIDE (WESTERN) ELEVATION



EXISTING REAR (NORTHERN) ELEVATION

NOTES
All dimensions are to be checked on site and any discrepancies referred to the designer prior to proceeding. All levels are to be confirmed on site prior to proceeding with the work. All discrepancies between information shown on the drawing and the information shown on the specification are to be referred to the designer prior to proceeding with the works. All component sizes and references to be checked prior to the ordering of materials. Positions of existing drain runs and associated installations to be confirmed prior to proceeding and drains checked as necessary. All relevant boundary positions to be checked prior to proceeding. Any on site design changes must be reported to the designer and agreed with the relevant authority prior to proceeding. Levels shown are related to an arbitrary datum and therefore not related to ordnance datum.

Revision	Date	Details
 GRUNDY ARCHITECTURAL SERVICES LIMITED 30 PARK ROAD, HADFIELD, GLOSOP, DERBYSHIRE, SK13 2AH TEL: 0773 581 9862 EMAIL: GRUNDY@GNDYARCH.CO.UK 
Project:	Proposed Alterations & Extension at: 19 Peter Street Hadfield Glossop Derbyshire SK13 1HD	
Client:	Mr. I. & Mrs. L. Horbatchewskyj	
Drawing Title:	EXISTING ELEVATIONS	
Drawn by:	R.G.	Date: 23rd August 2023
Drawing No.:	2337.02	Scale: 1:50 @ A1
Revision:		

0 1 2 3 4 5 6
metres (for 1:50 original)