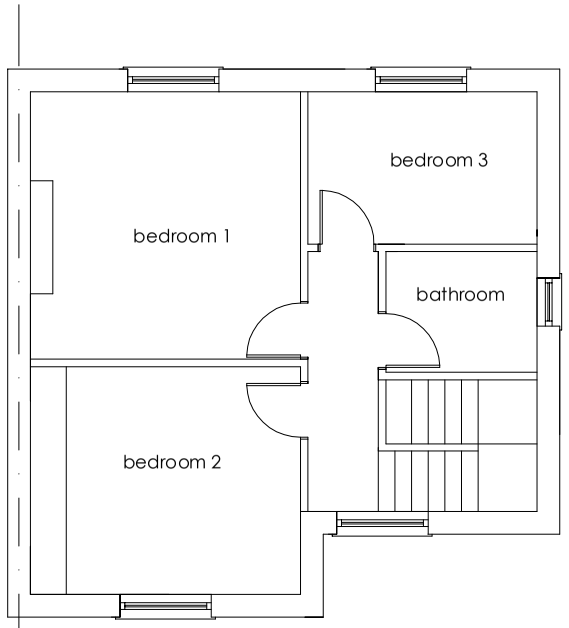

proposed first floor plan - unchanged

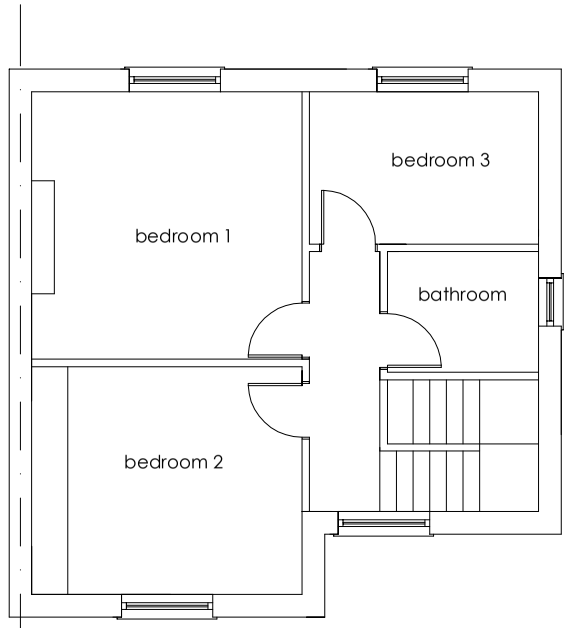

existing first floor plan

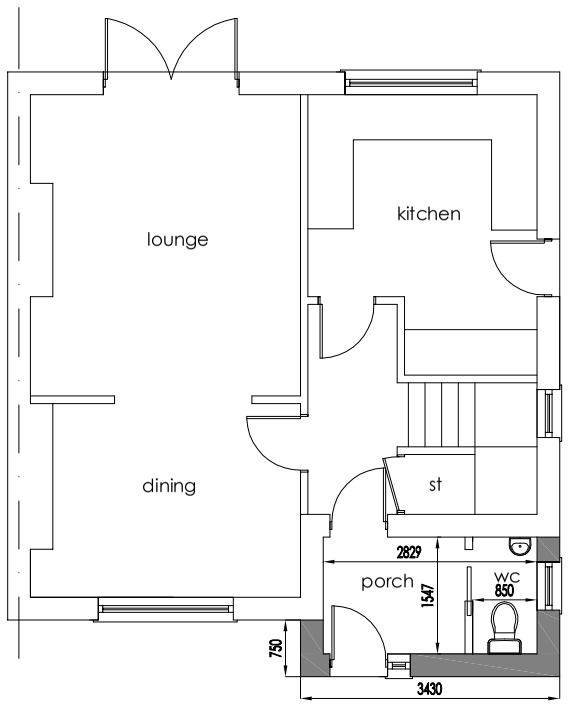

proposed ground floor plan

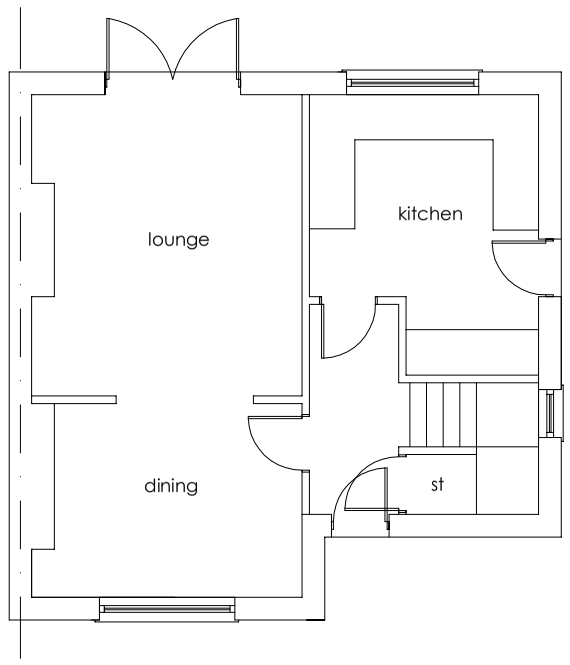

existing ground floor plan

REVISIONS

DRAWN	FW	SCALE 1:100@A3	AREA SQ.M. SQ.FT.
DATE	Sept 23		

PROJECT: Porch extension at 20 Oaklea, Buxton

CLIENT: Mr & Mrs Mellor

TITLE: Existing and Proposed Floor Plans

Wylie Architecture
Residential Architecture Design and Planning
07875551825
www.wyliearchitecture.co.uk

DRAWING NUMBER	REV
03.01	-