
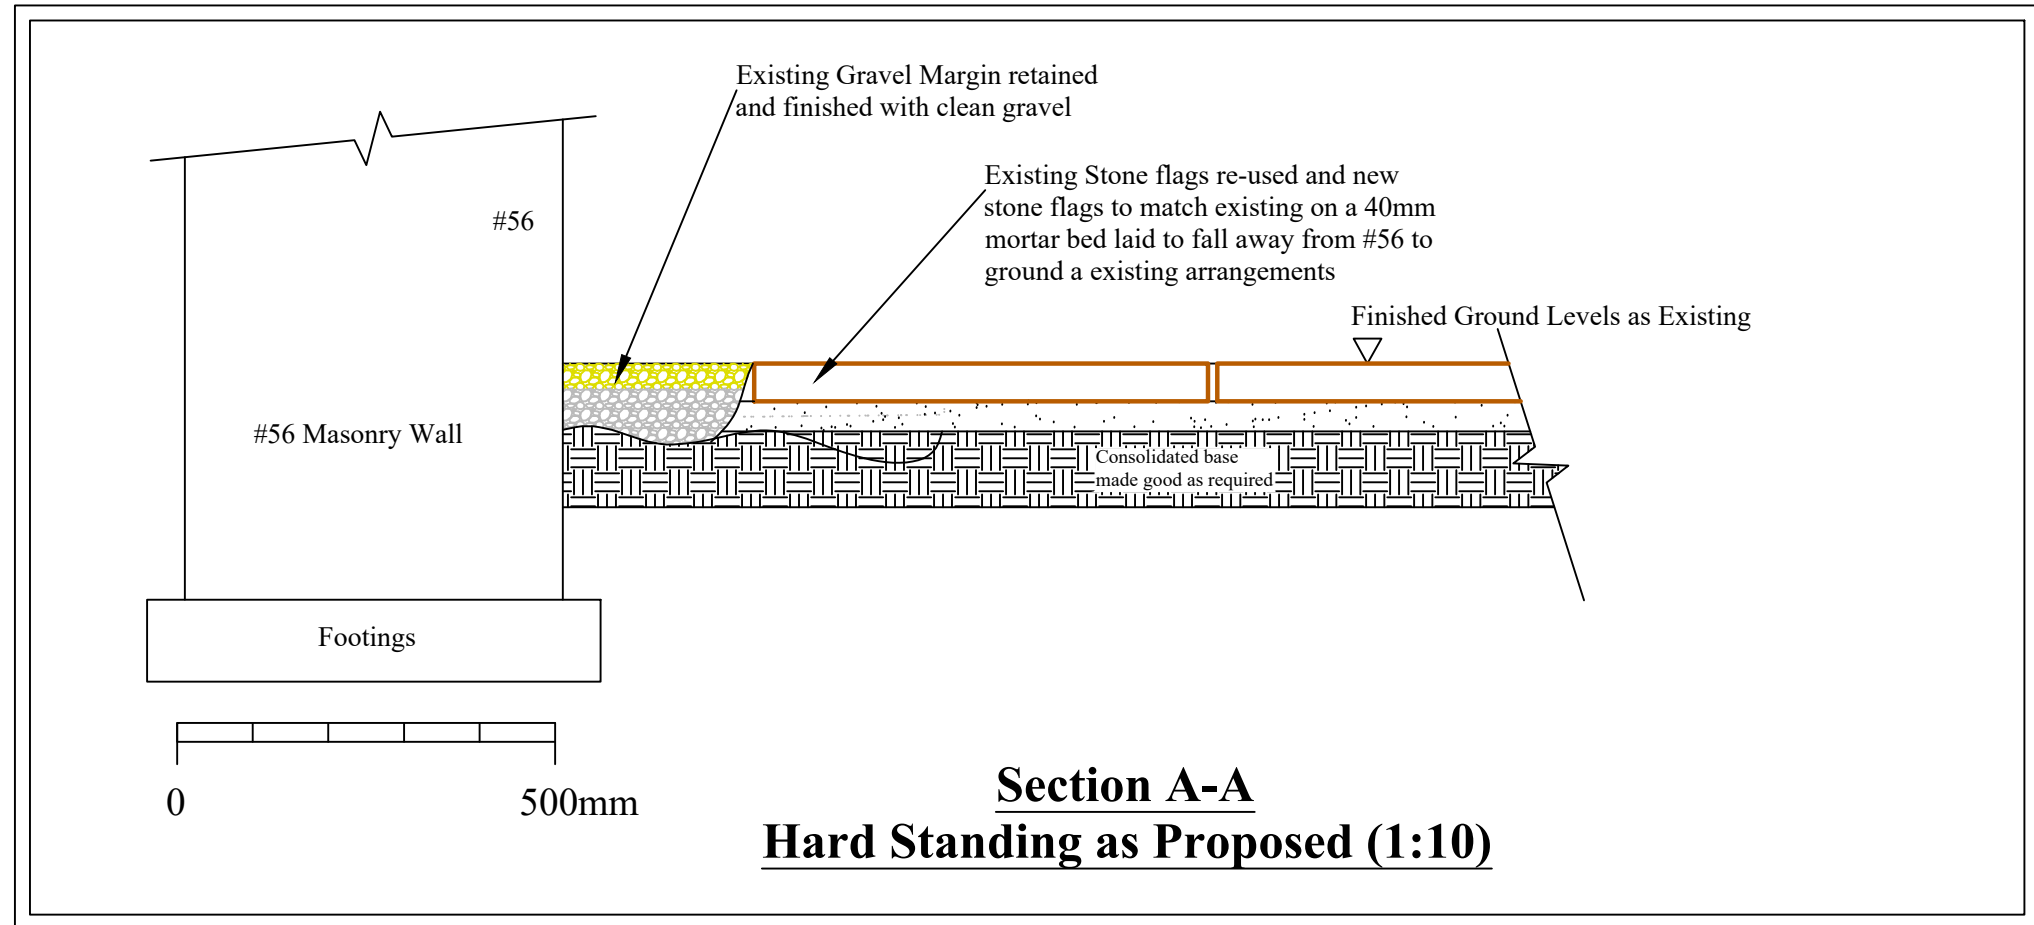
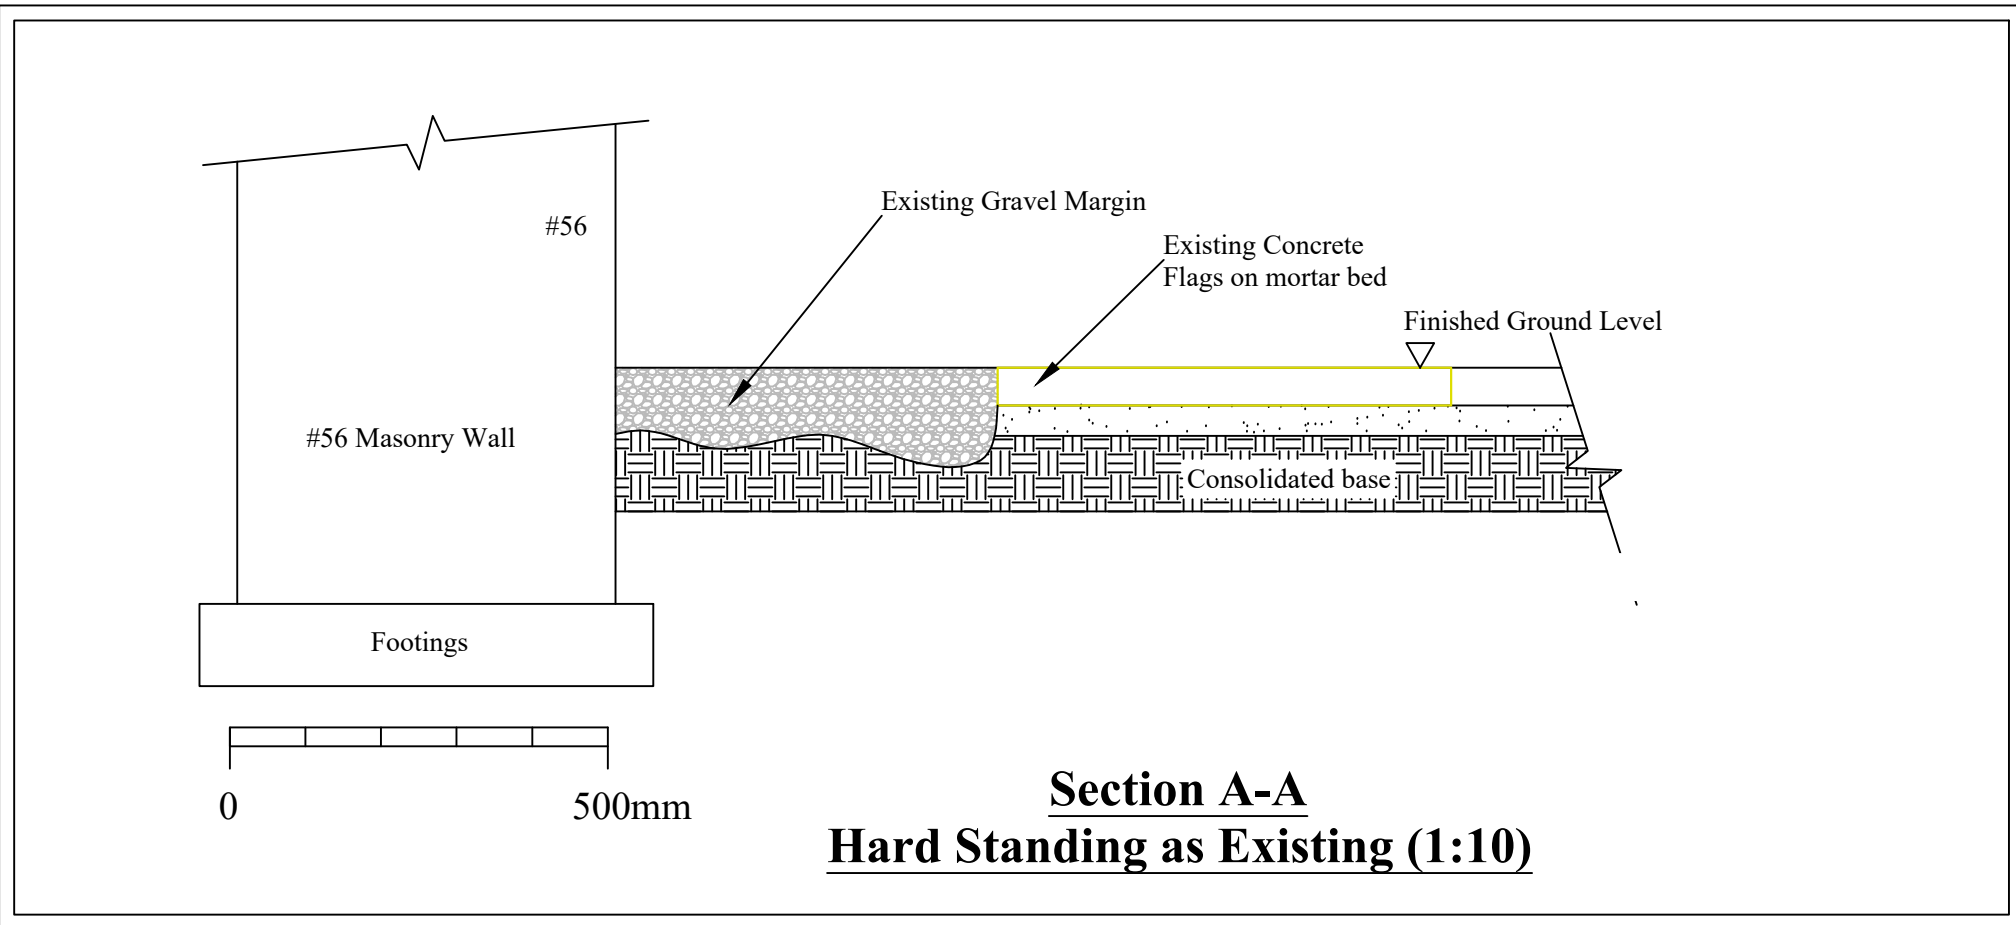
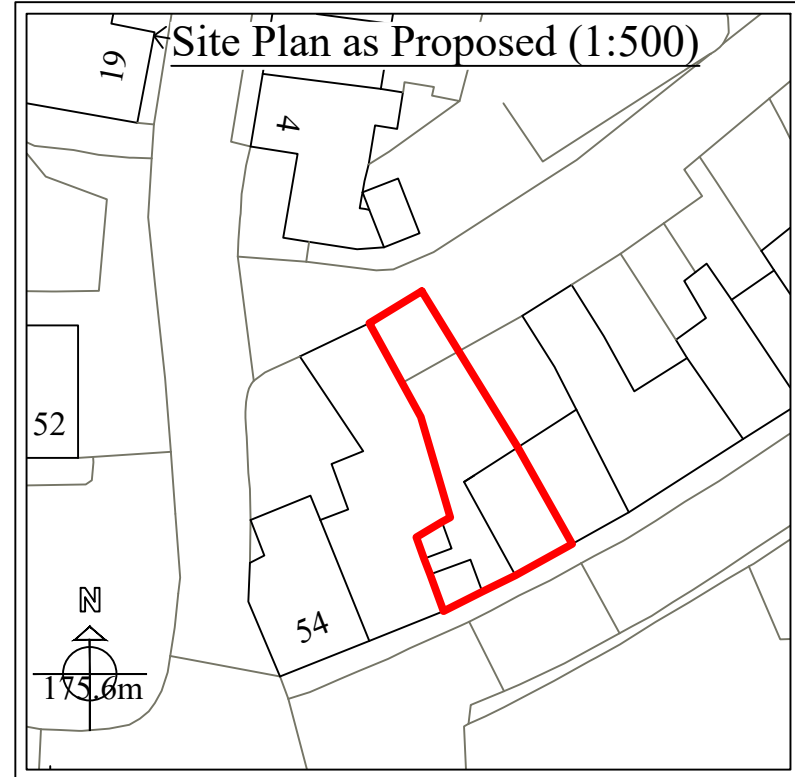
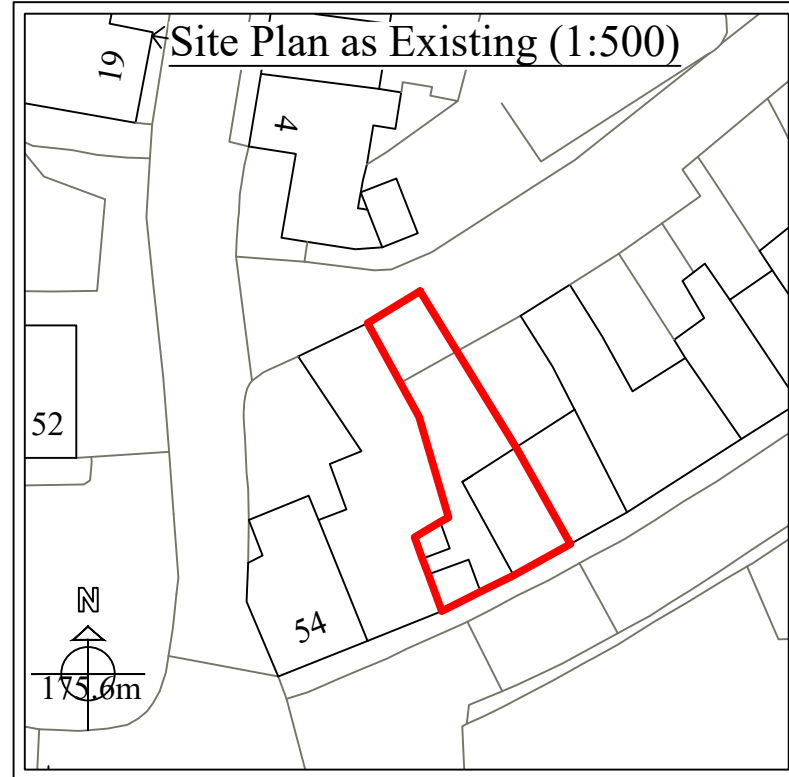
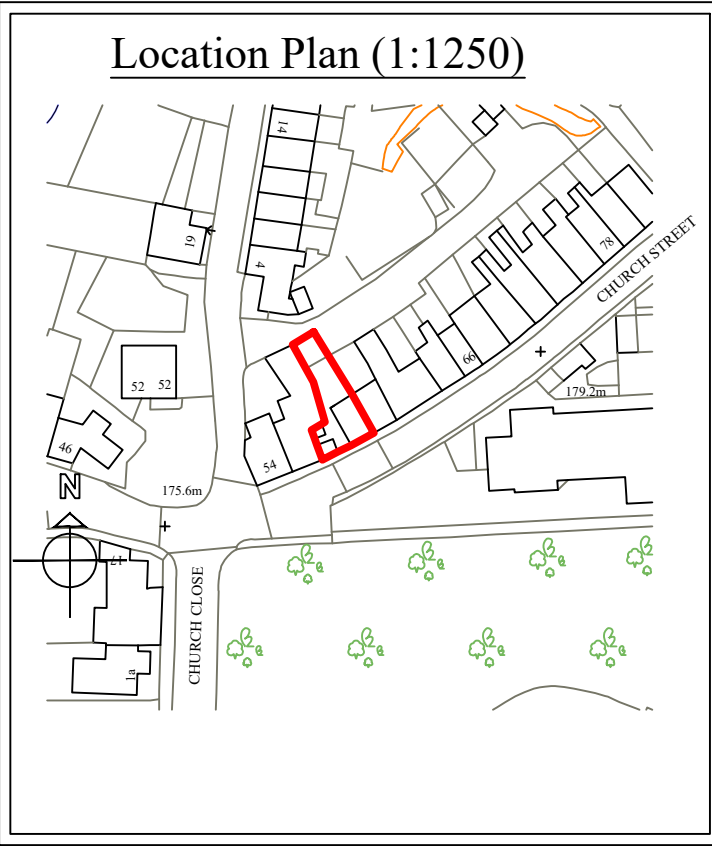
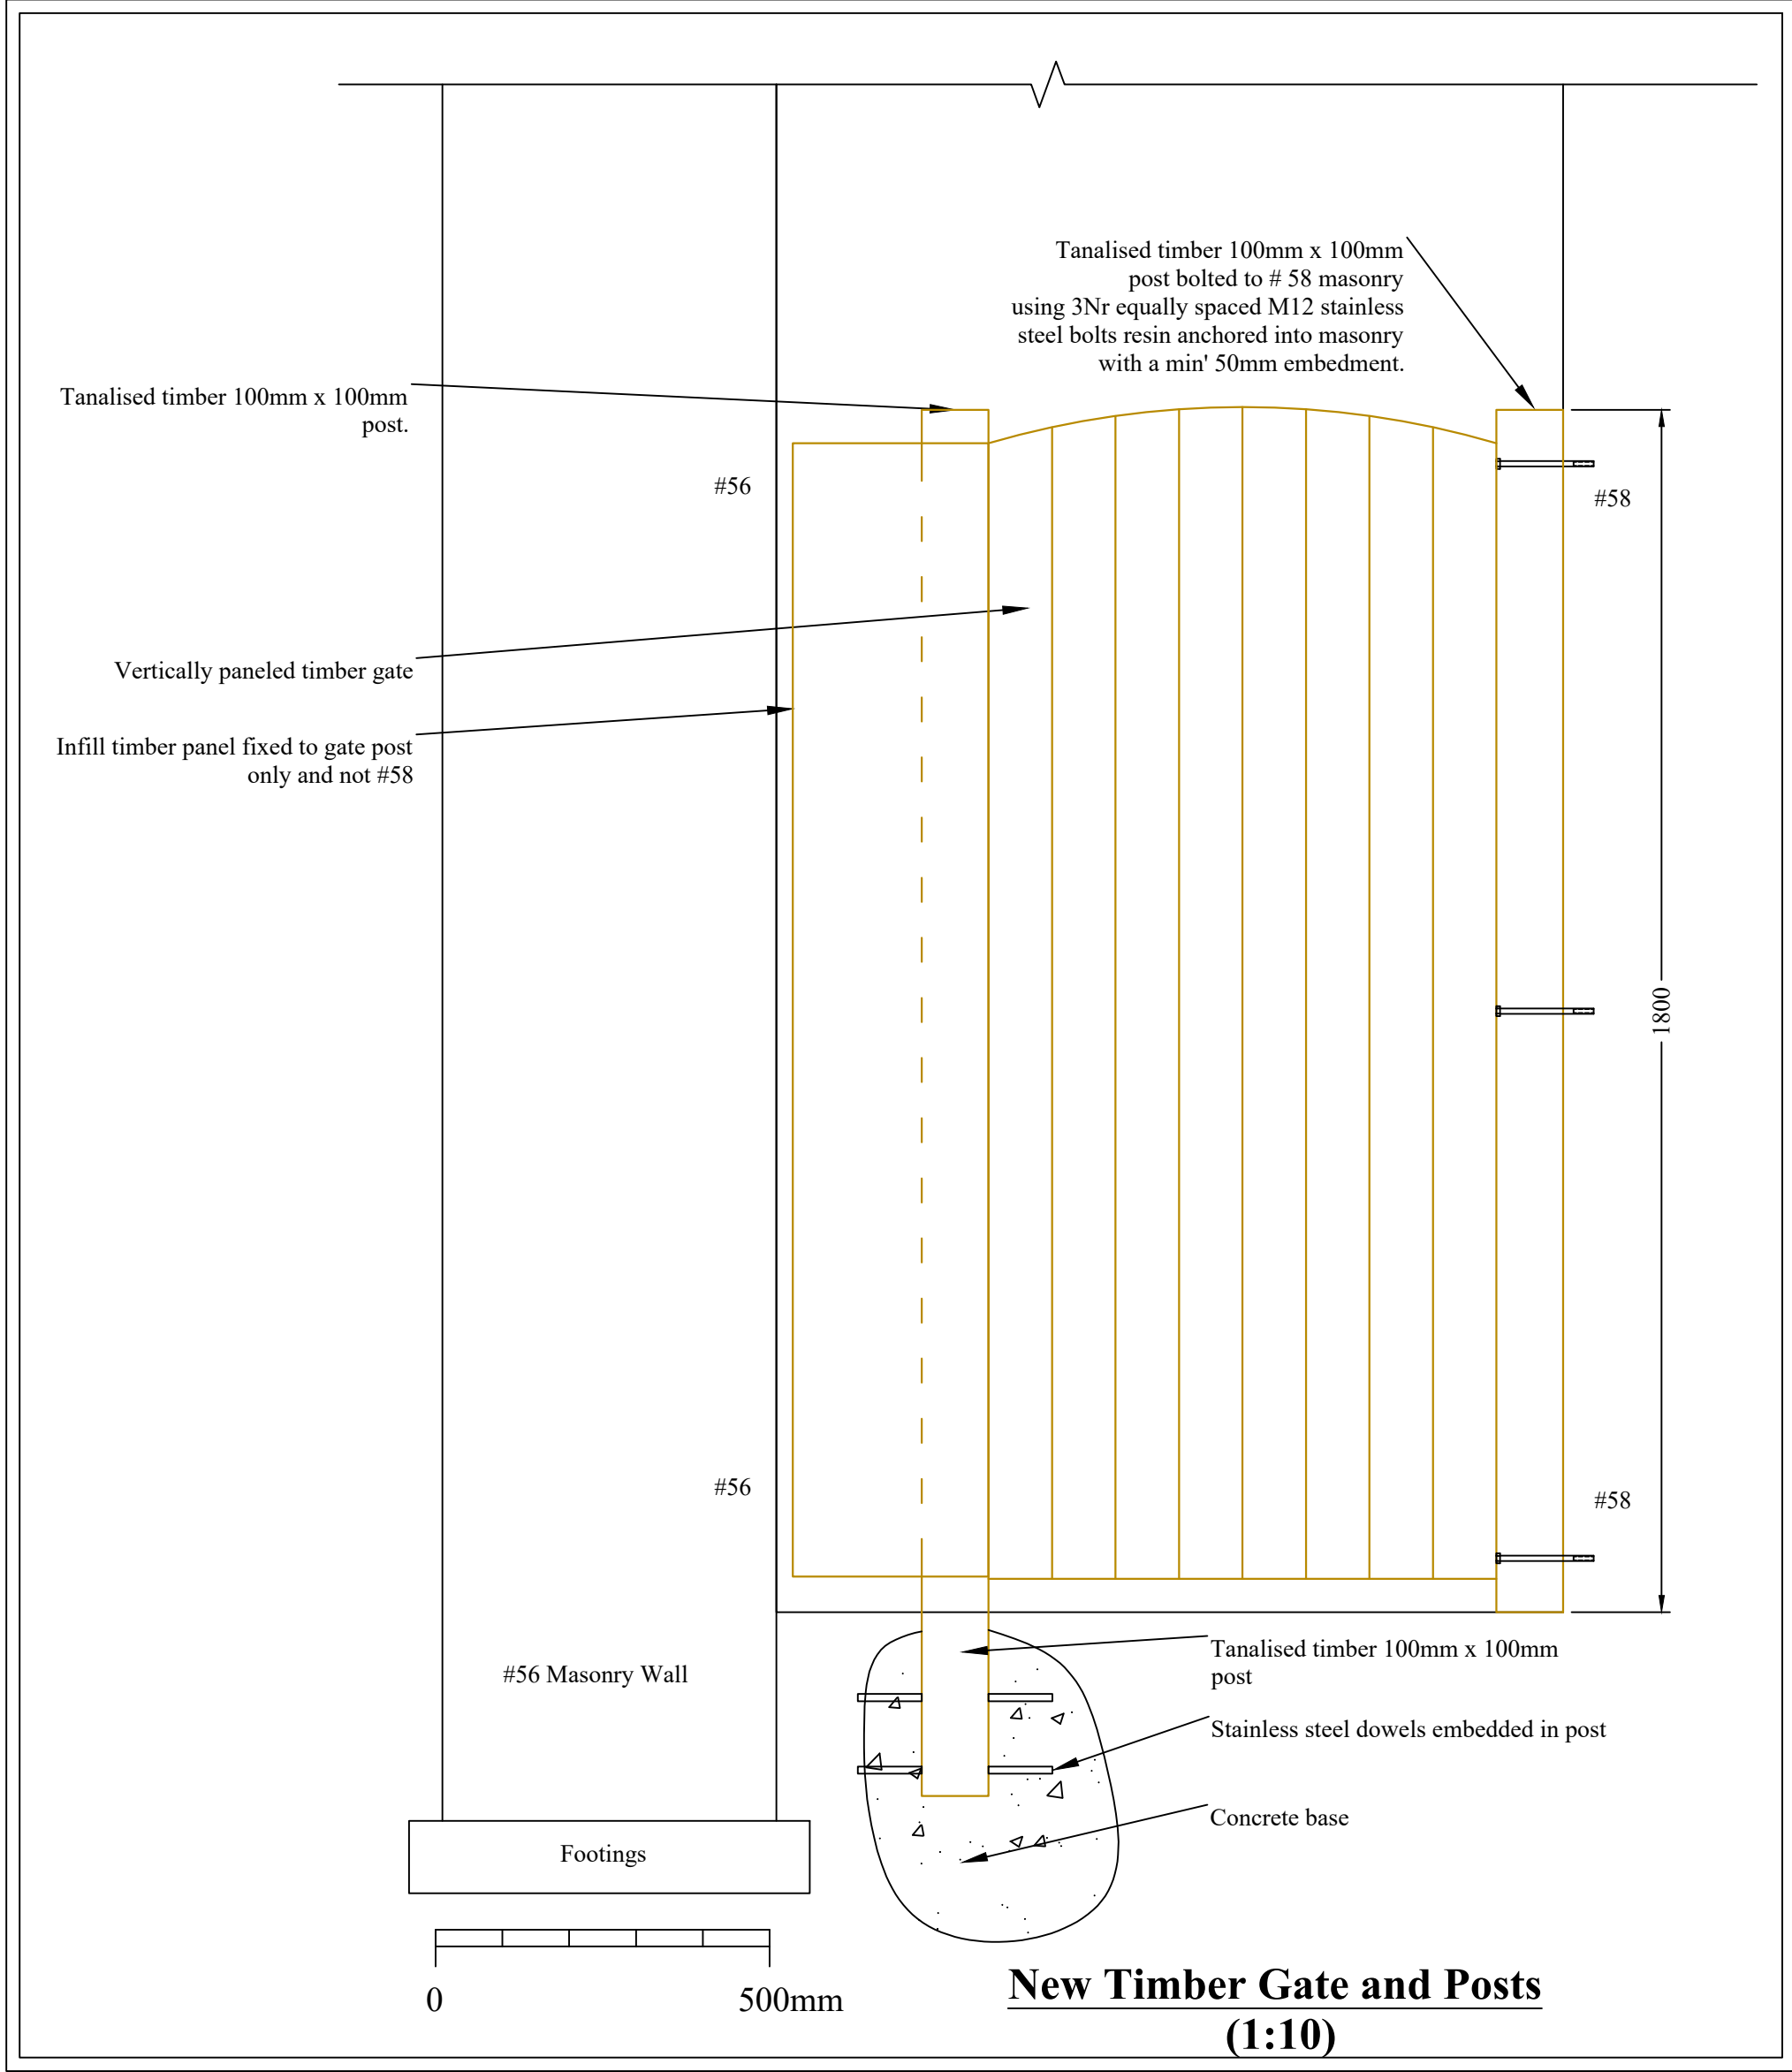
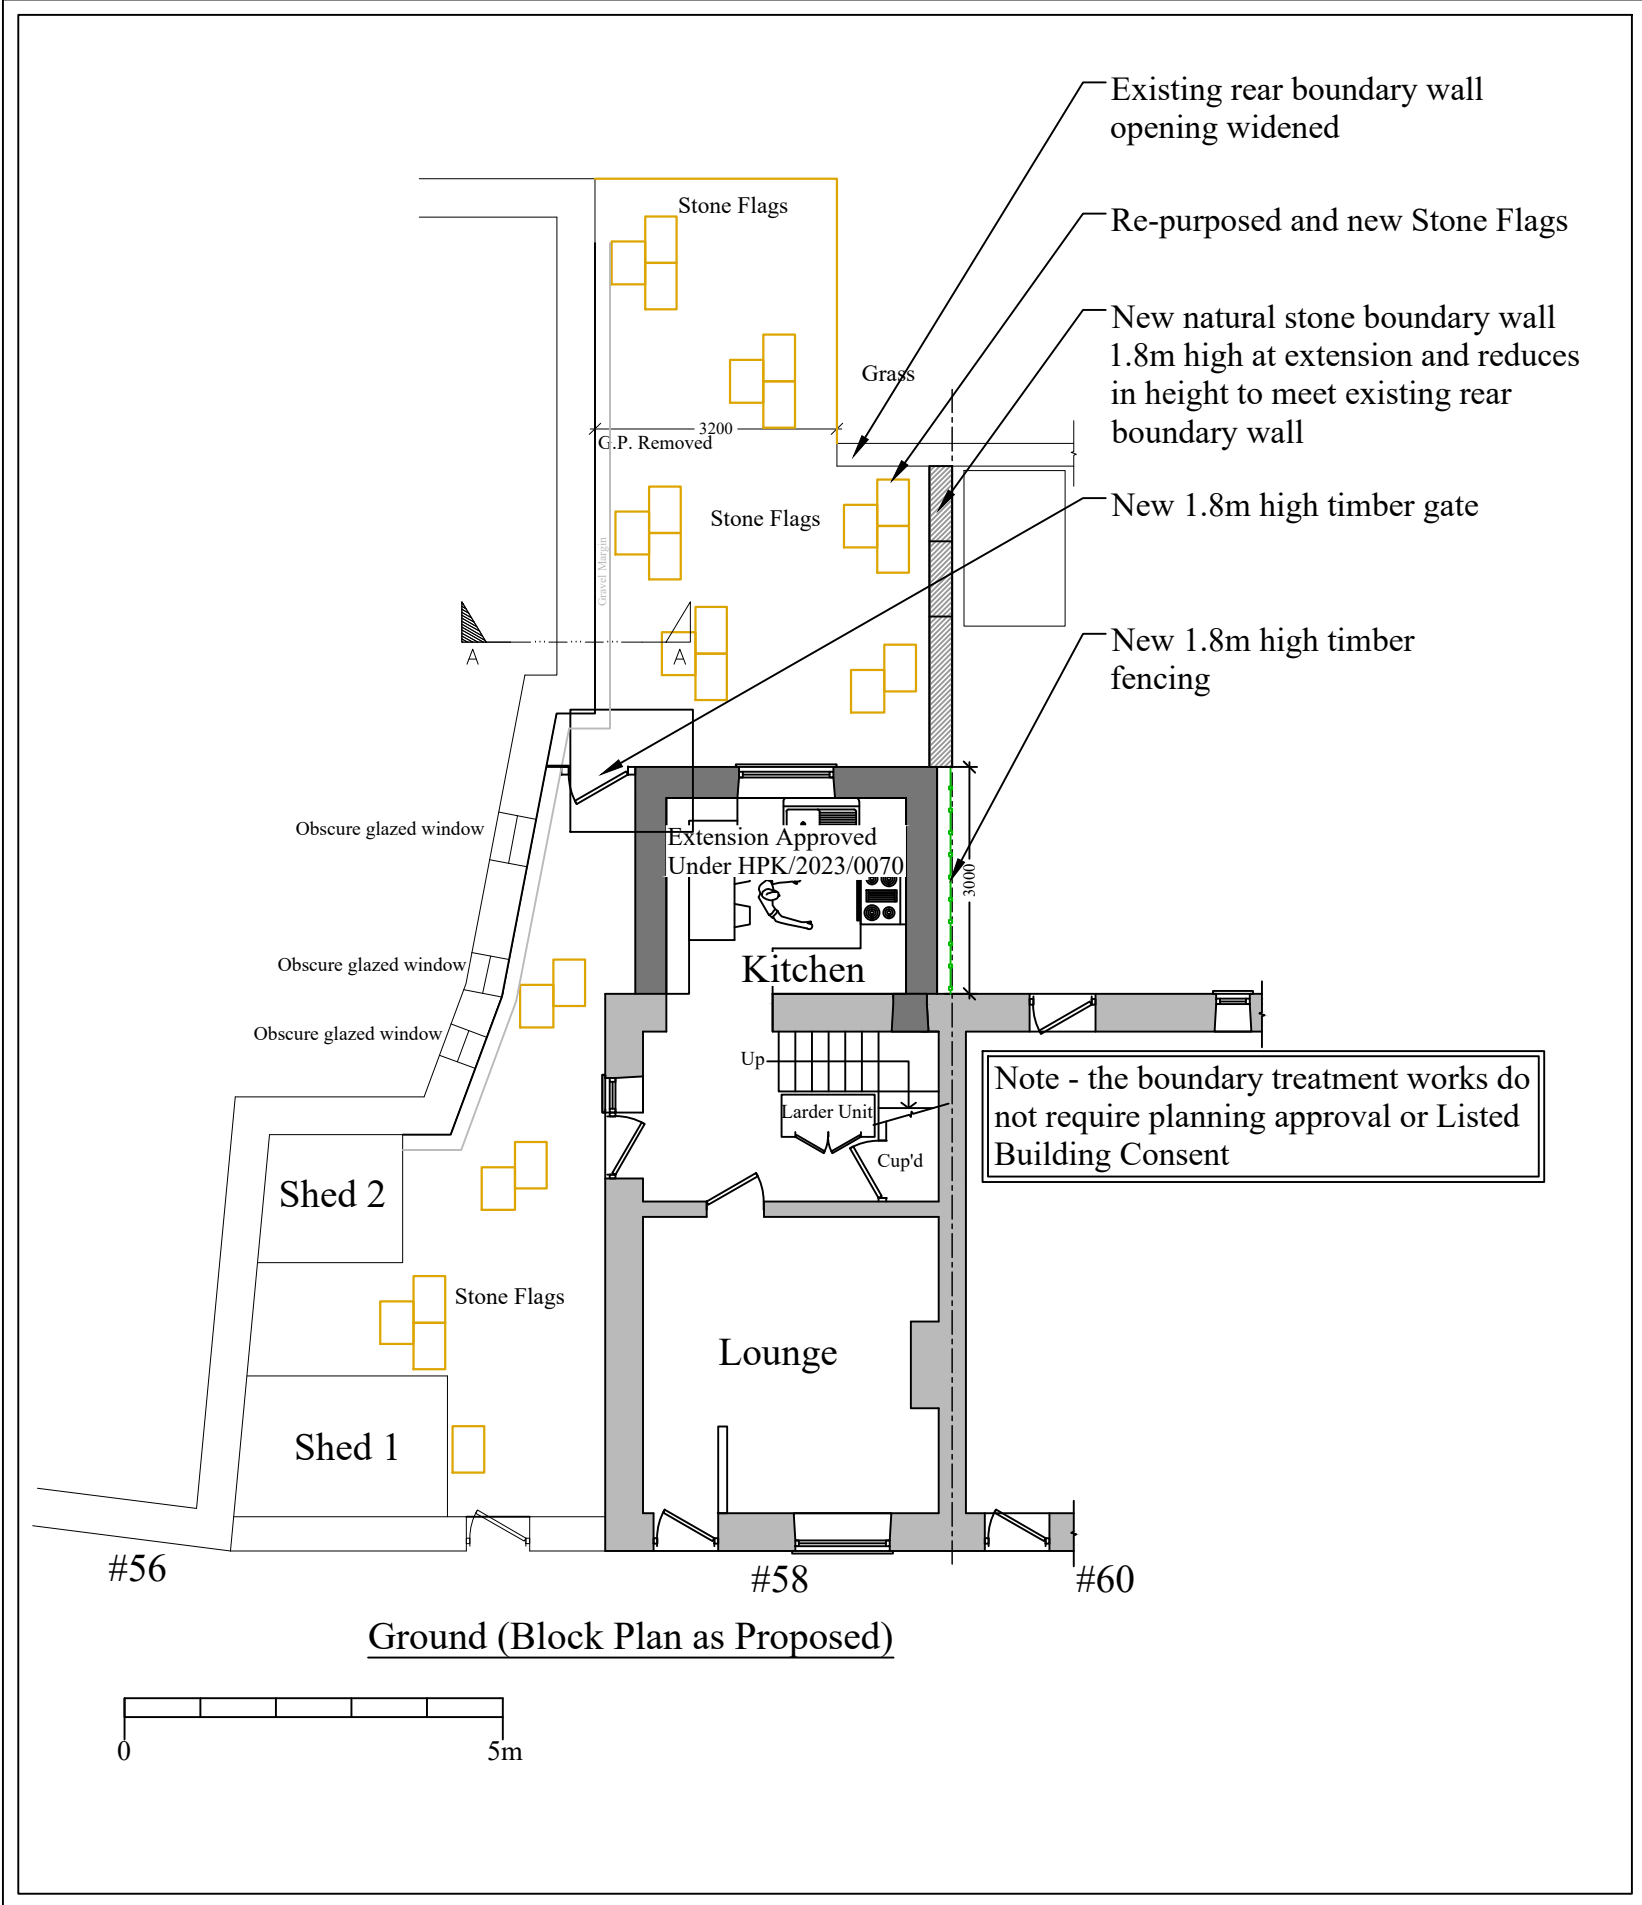


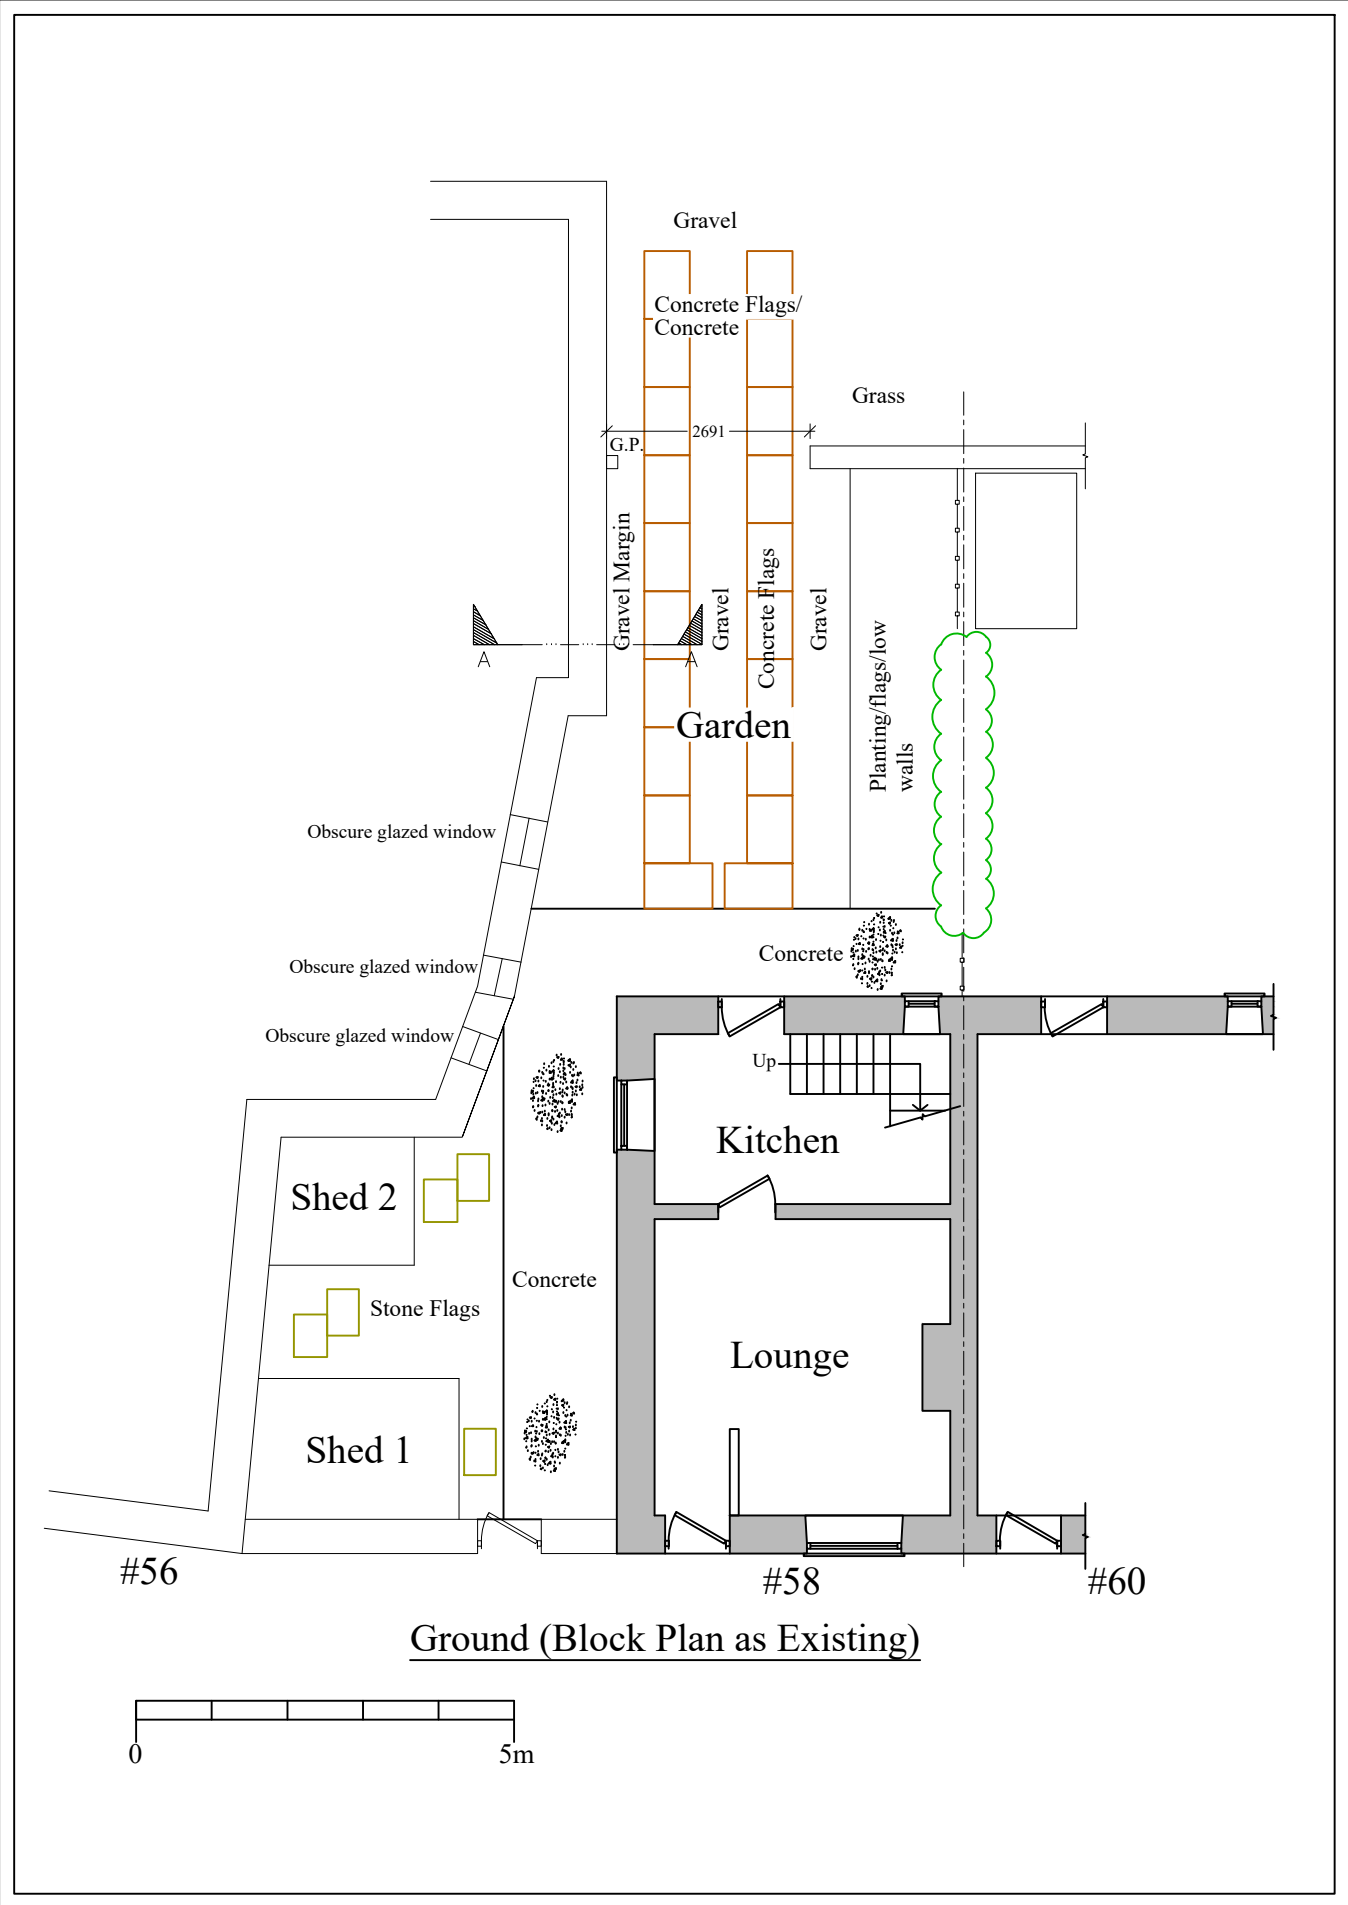

#### Planning

This drawing is the Copyright of SJ Design Ltd.  
All drawings are the property of SJ Design Ltd. and are not to be used without the written consent of SJ Design Ltd.  
The Old Co-Op Building, Church Street,  
High Peak, High Peak, SK12 3JE  
Tel: 01463 741263 Fax: 01463 751547  
Mobile: 07984 057 087 Email: info@sjdesign.net  
www.sjdesign.net

Client:  
Kathrine Nicol  
Job Title:  
New Gate and Hardstanding at  
58 Church Street  
Glossop  
High Peak  
SK13 7RN

Drawing Title:  
Plans as Existing  
and Proposed

Scale:  
1:100 at A1 or as marked  
Date:  
May 2023  
Drawn by:  
GJ

Drawing No:  
400  
Rev:  
A