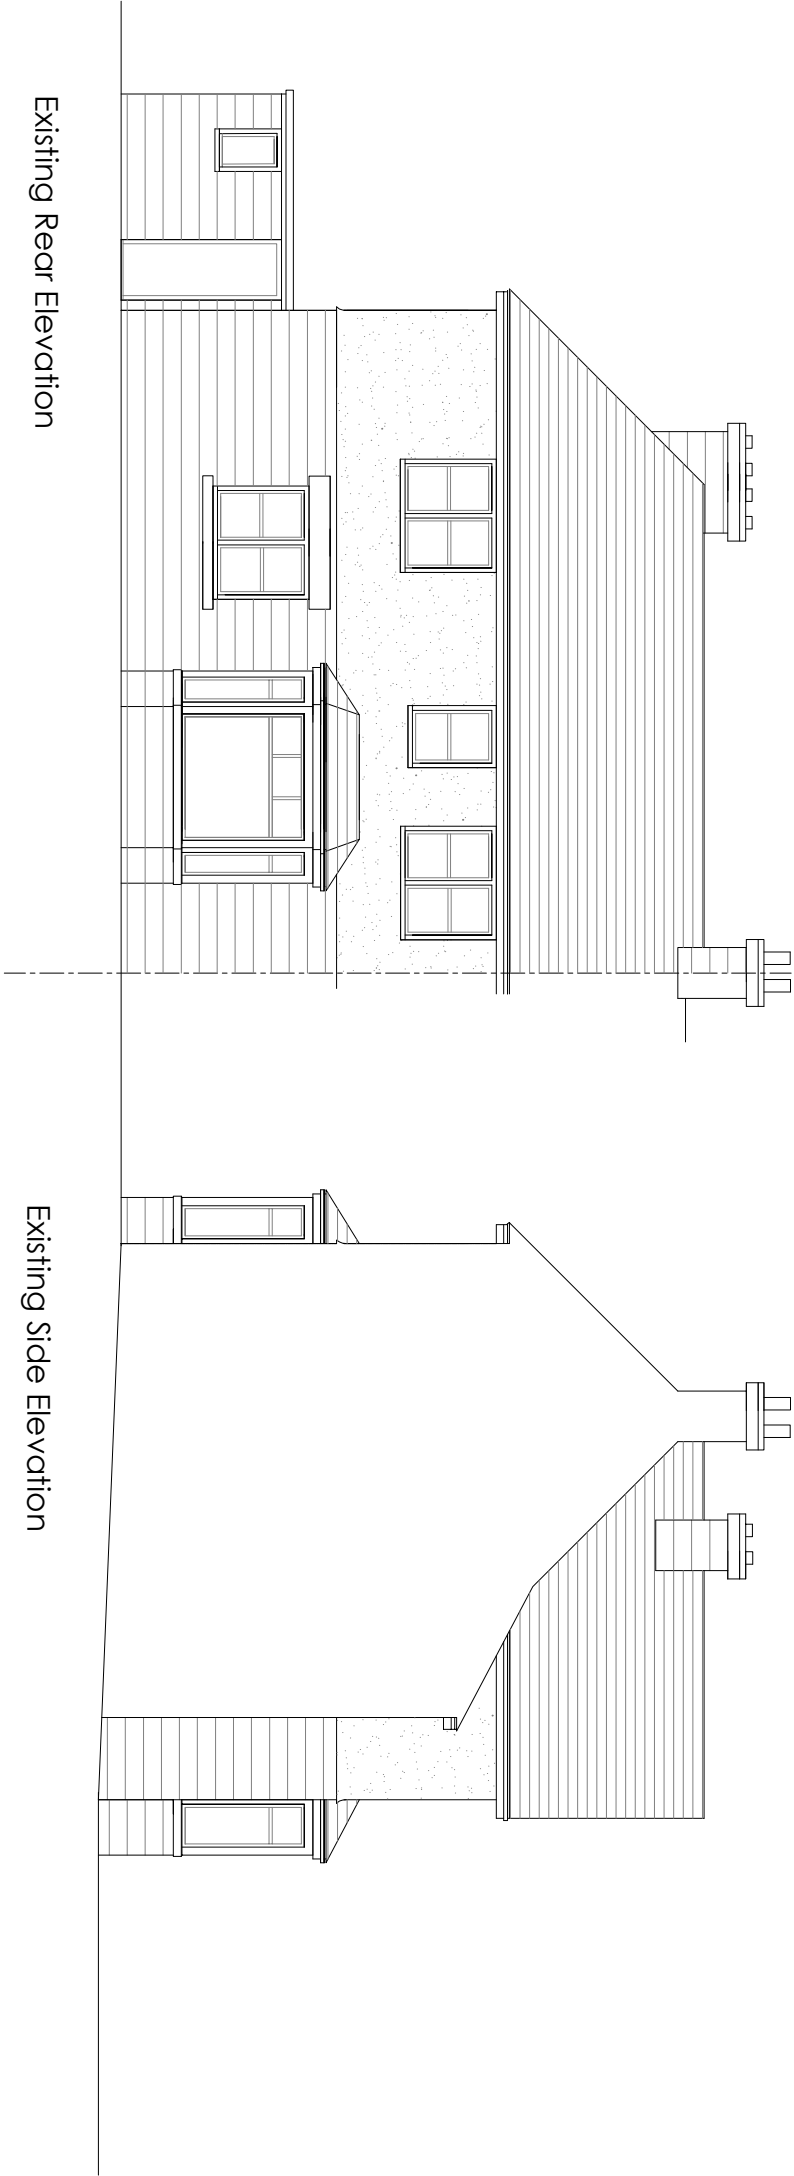
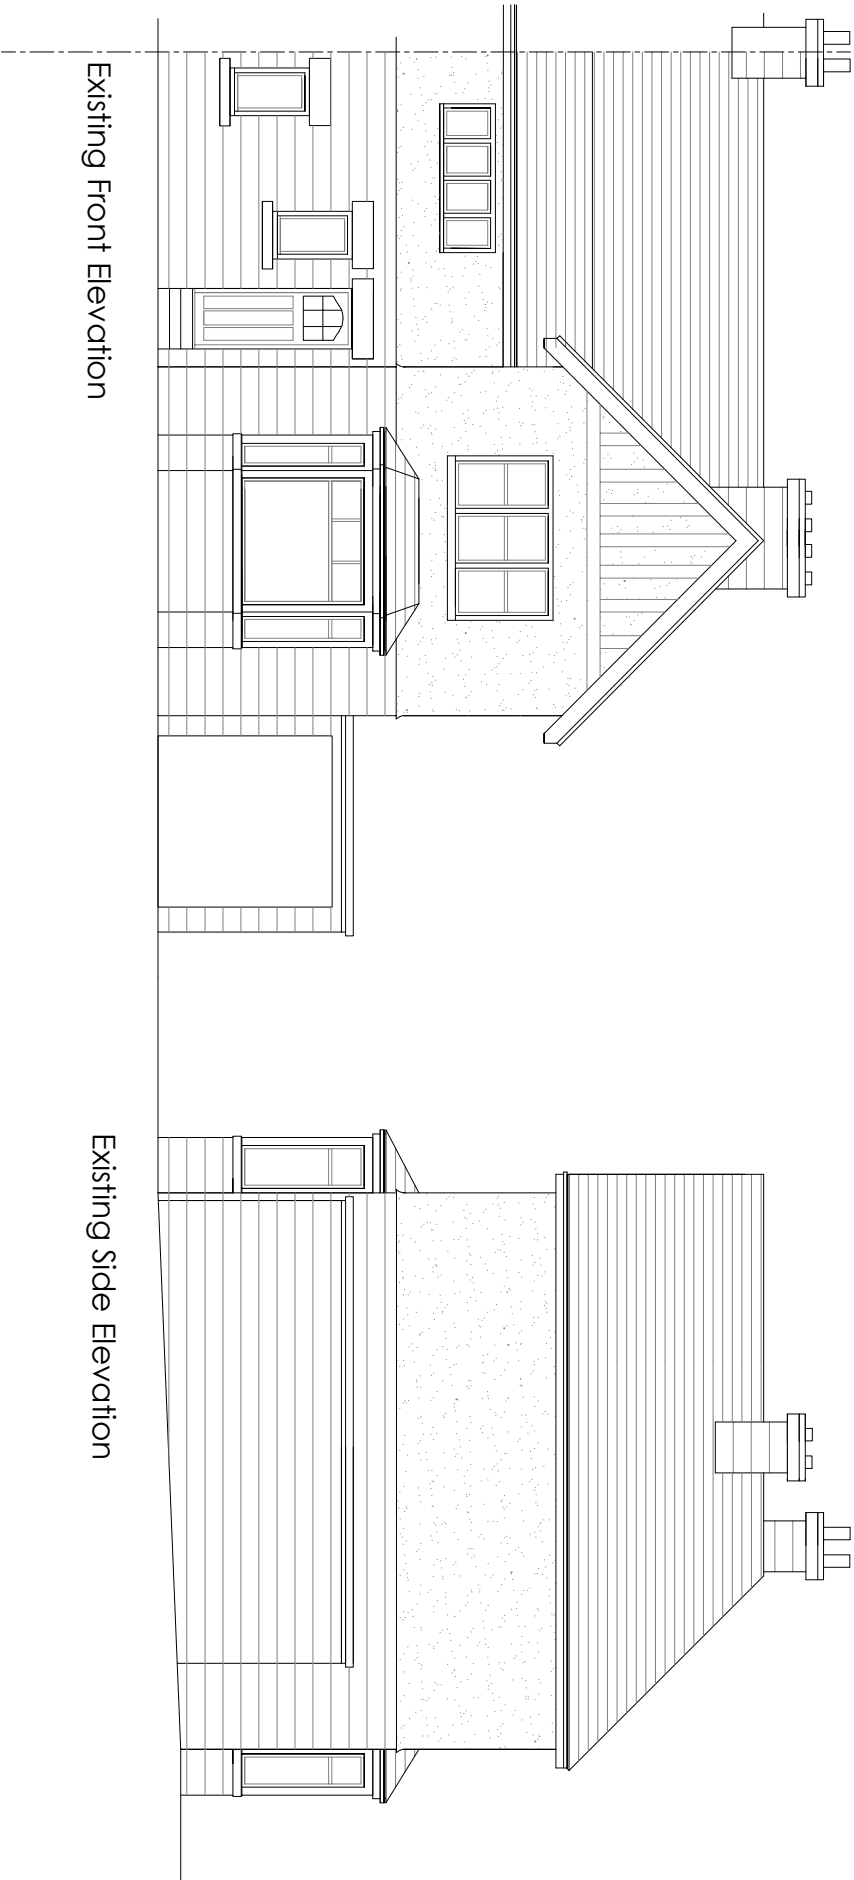


| DRAWING NUMBER   |        |       |          | REV                     |
|---|--------|-------|----------|-------------------------|
| 03.03   |        | B     |          |                         |
| <div><div><div><div><div>Wylie</div><div>Architecture</div></div><div>Residential Architecture Design and Planning<br/>0783553620<br/>www.wyliearchitecture.co.uk</div></div></div></div> |        |       |          |                         |
| Existing Elevations   |        |       |          |                         |
| CLIENT<br>Mr. and Mrs. S. Duffy   |        |       |          |                         |
| PROJECT<br>Proposed two storey side and single storey rear extension at 51 Macclesfield Road, Buxton                                                                                      |        |       |          |                         |
| DATE   | Apr 22 | SCALE | 1:100@A3 | AREA<br>SQ.M.<br>SQ.FT. |
| DRAWN   |        | FW    |          |                         |