

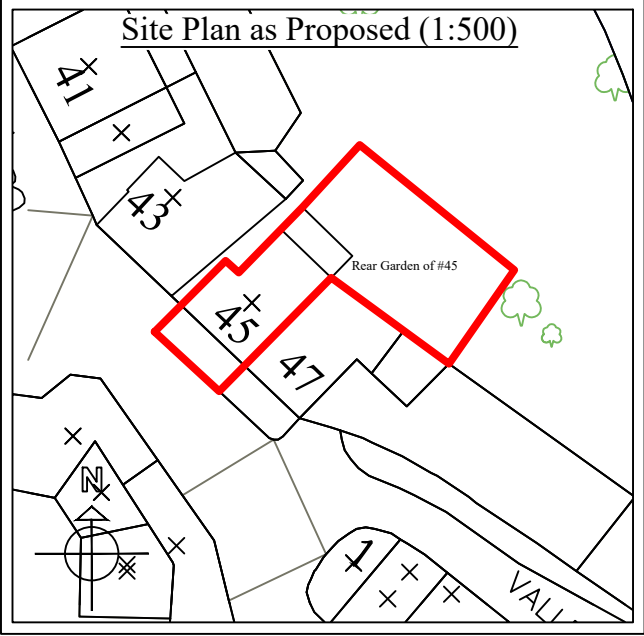


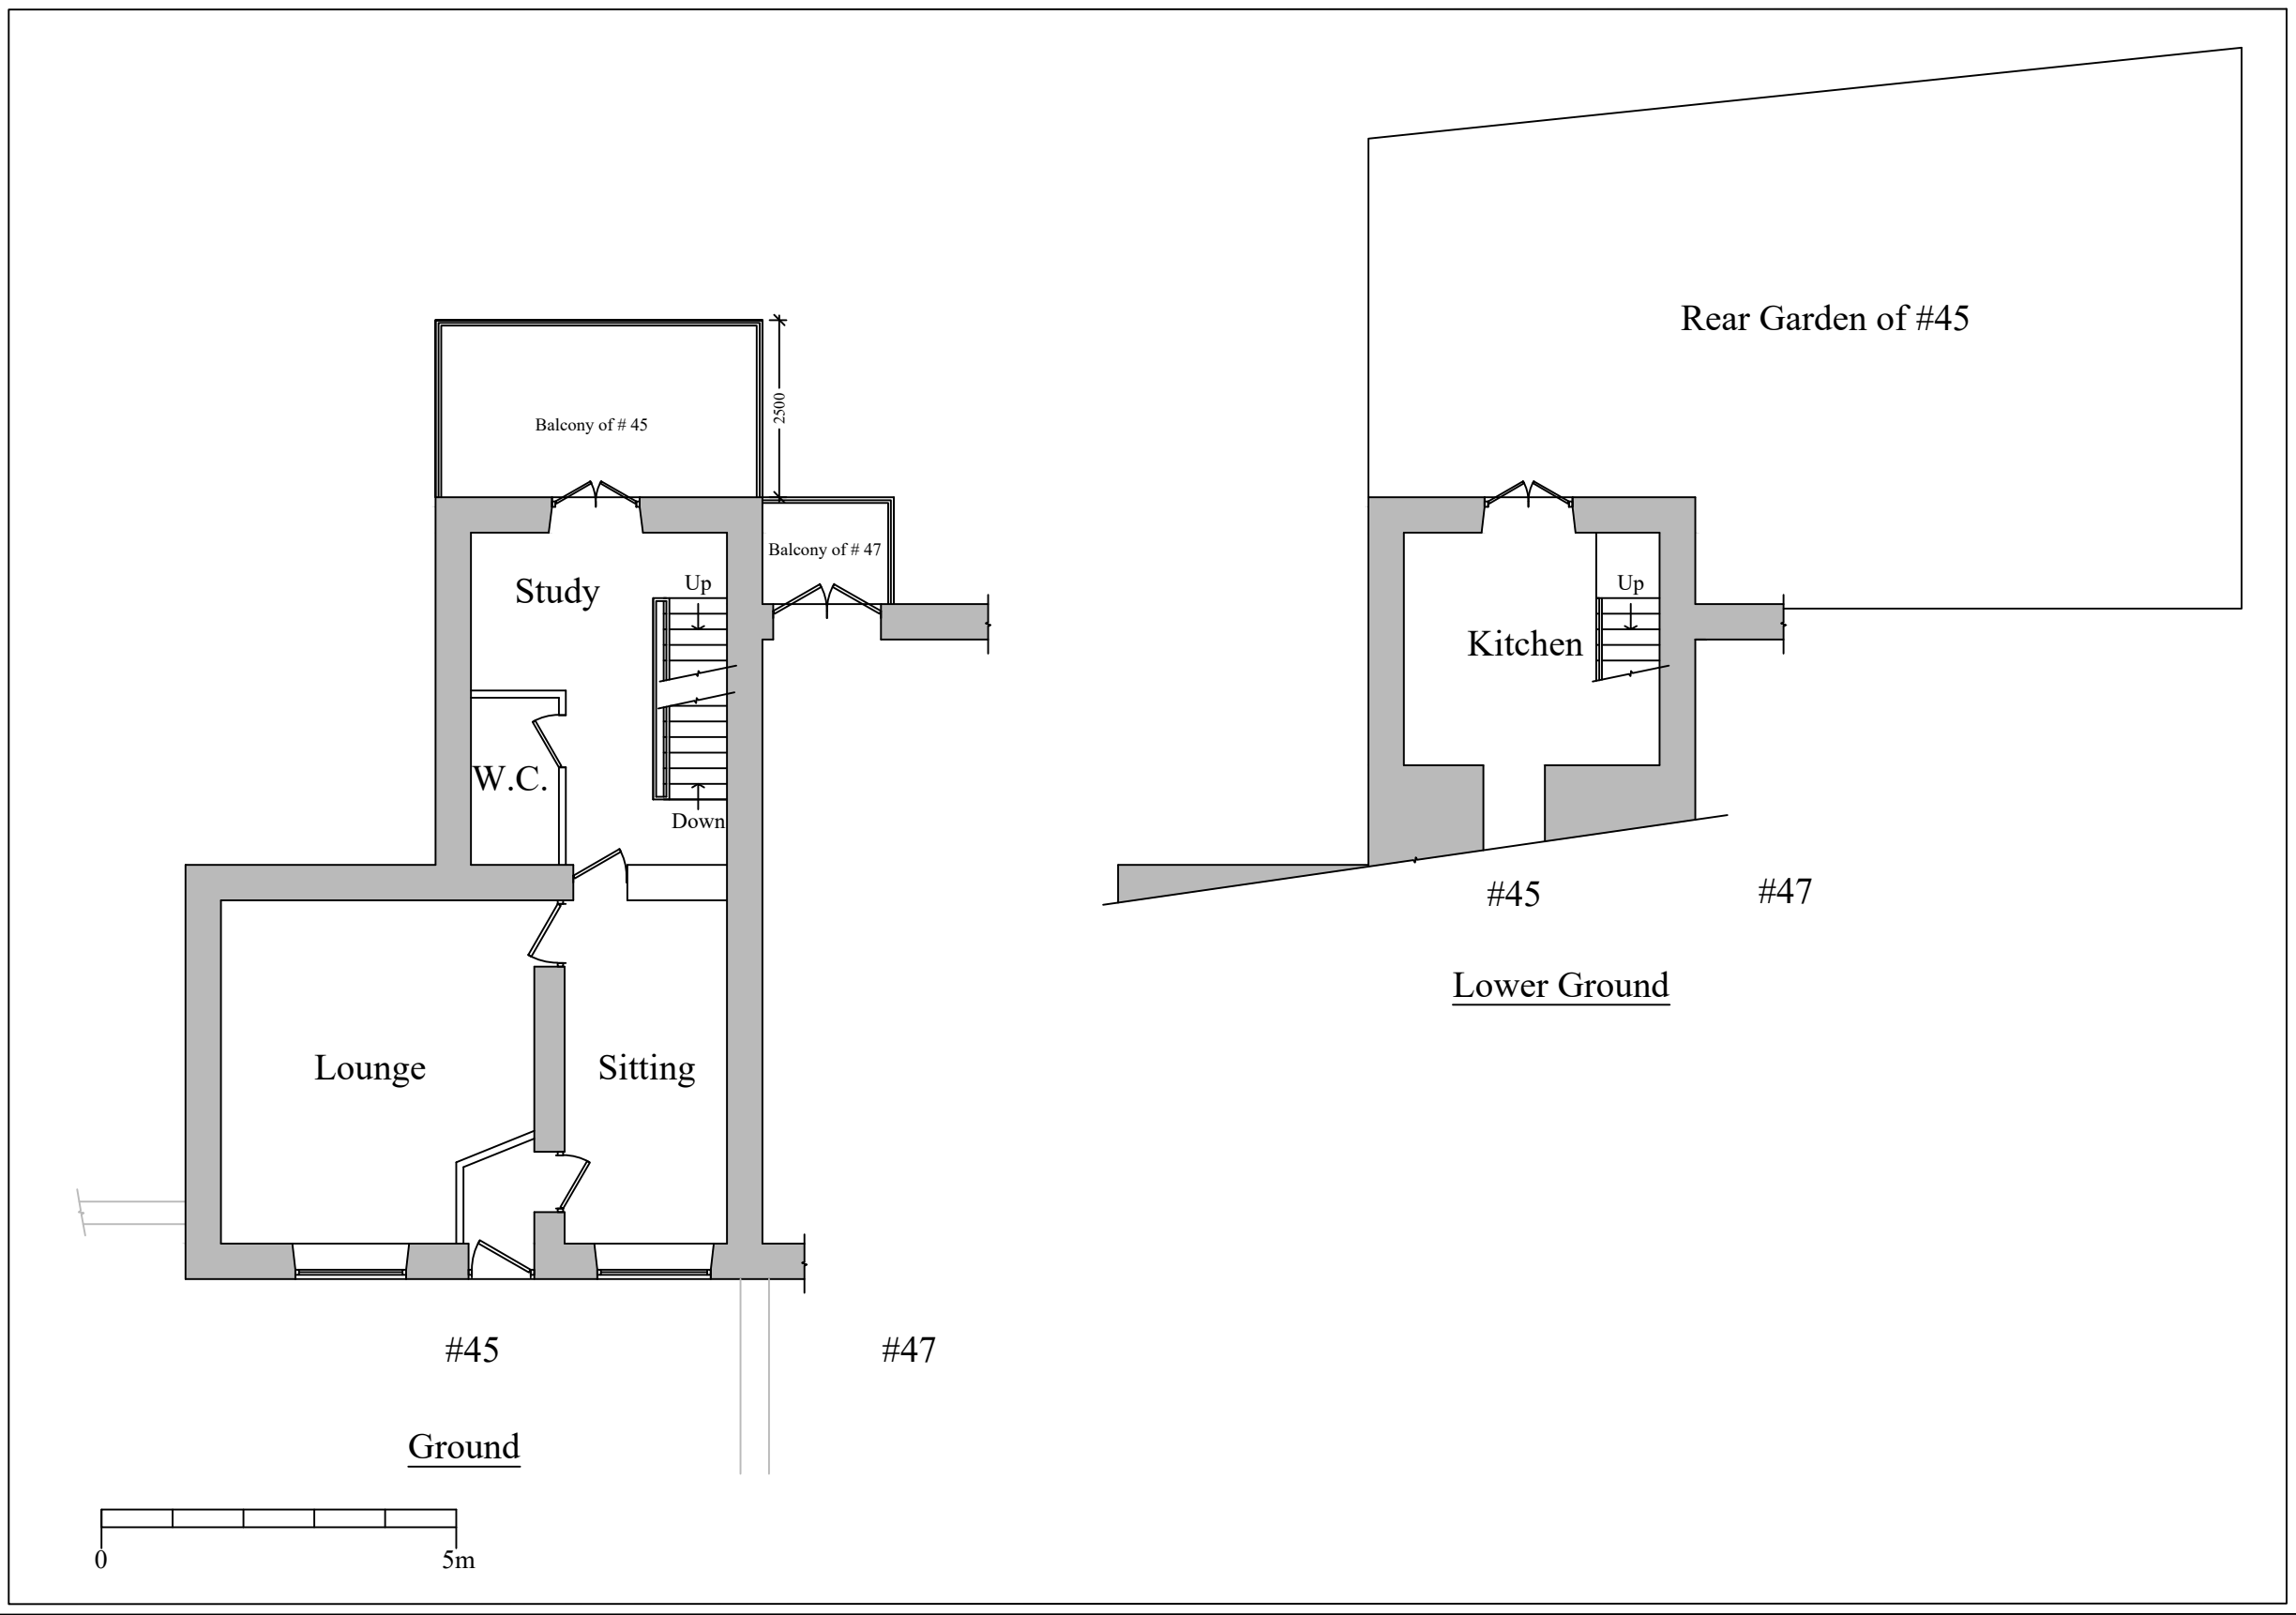

Planning

This drawing is the Copyright of SJ Design Limited.
All dimensions must be checked on site.
All materials and workmanship are to be in accordance with prevailing British Standards, Codes of Practice, Building Regulations, manufacturers and federation recommendations and all to the complete satisfaction of SJ Design Limited.

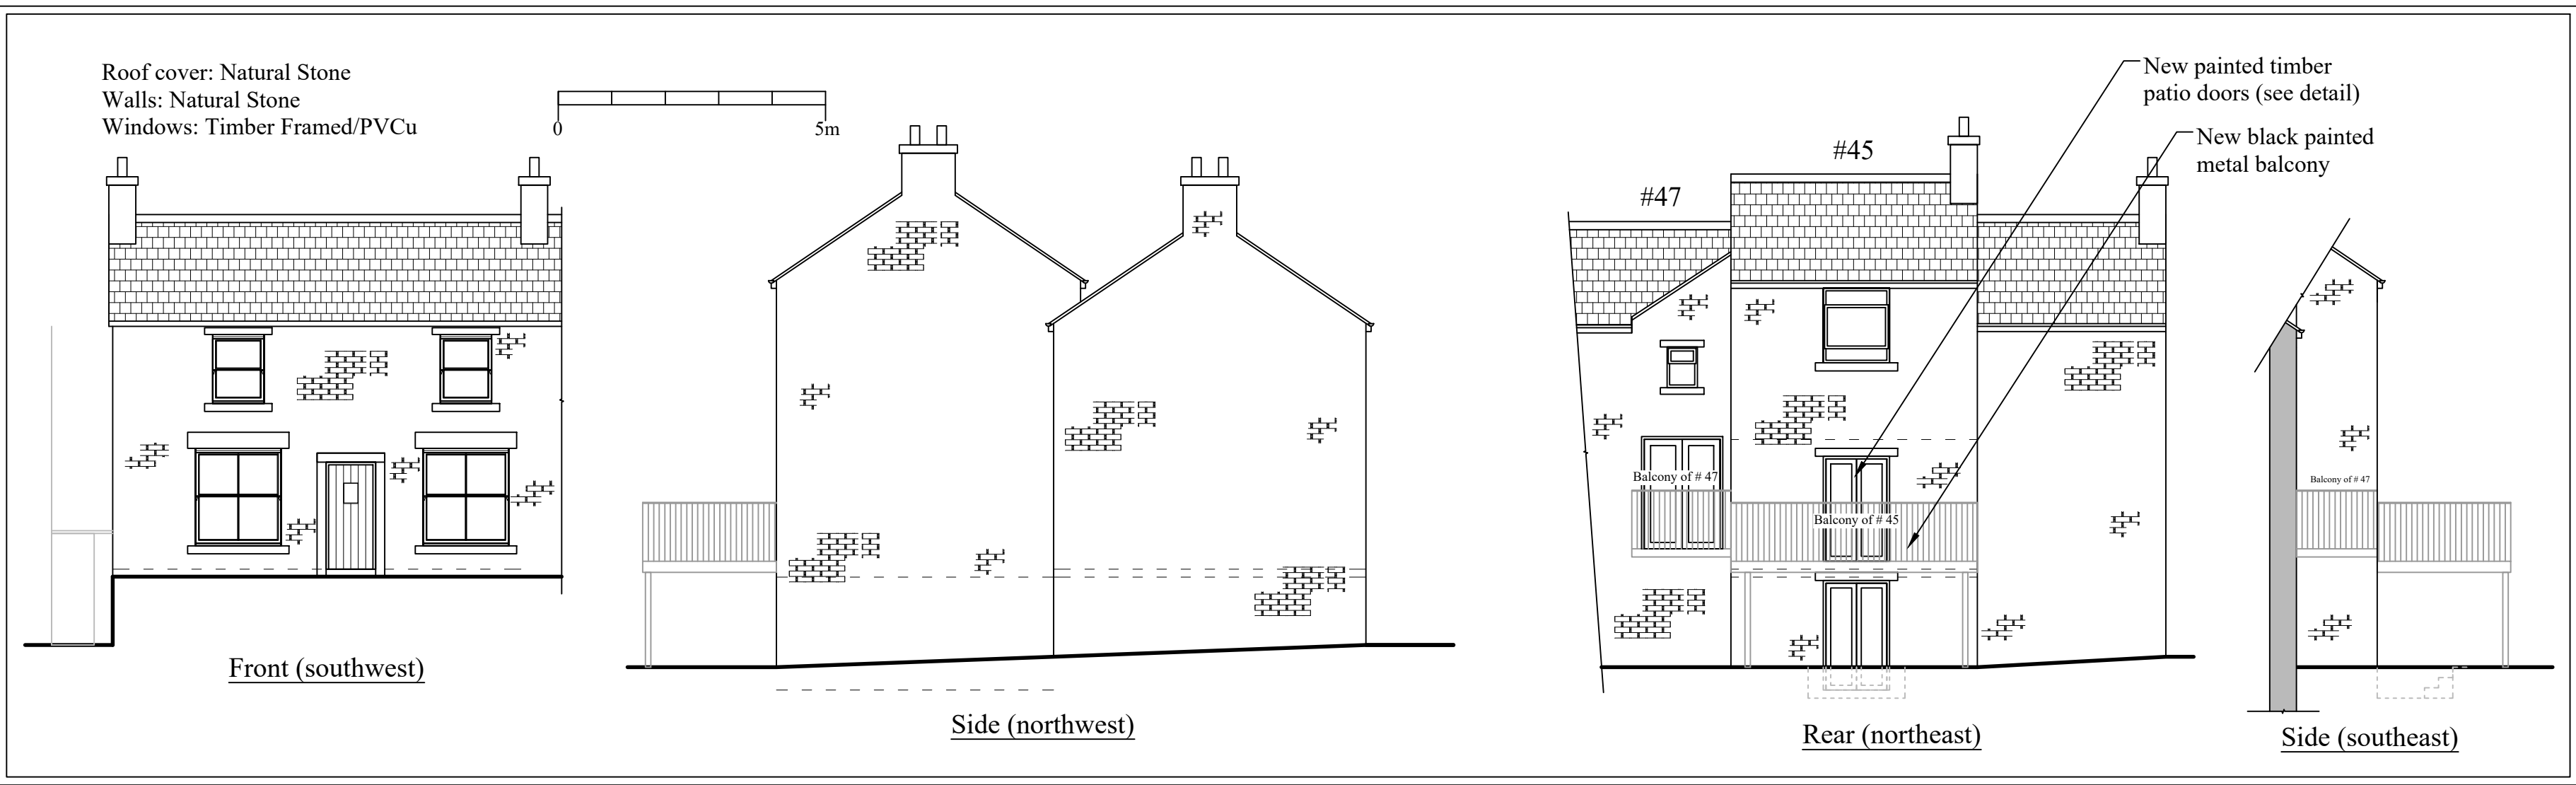

Building Design & Surveying Consultants
The Old Co-Op Building, Church Street,
Hayfield, High Peak SK22 2JE
Tel: 01663 742903 Fax: 01663 751247
Mobile: 07984 007 087 Email: info@sjdesign.net
www.sjdesign.net

Client
Carl Curran

Job Title

45 Church Street
Hayfield
High Peak
SK22 2JE

Drawing Title
Plans as proposed

Scale
1:100; @A2 unless marked

Date
September 2023

Drawn by
SJ

Drawing No. 200	Rev. -
--------------------	-----------