



Slatelands Road Access

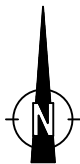

Hollin Cross Lane Access

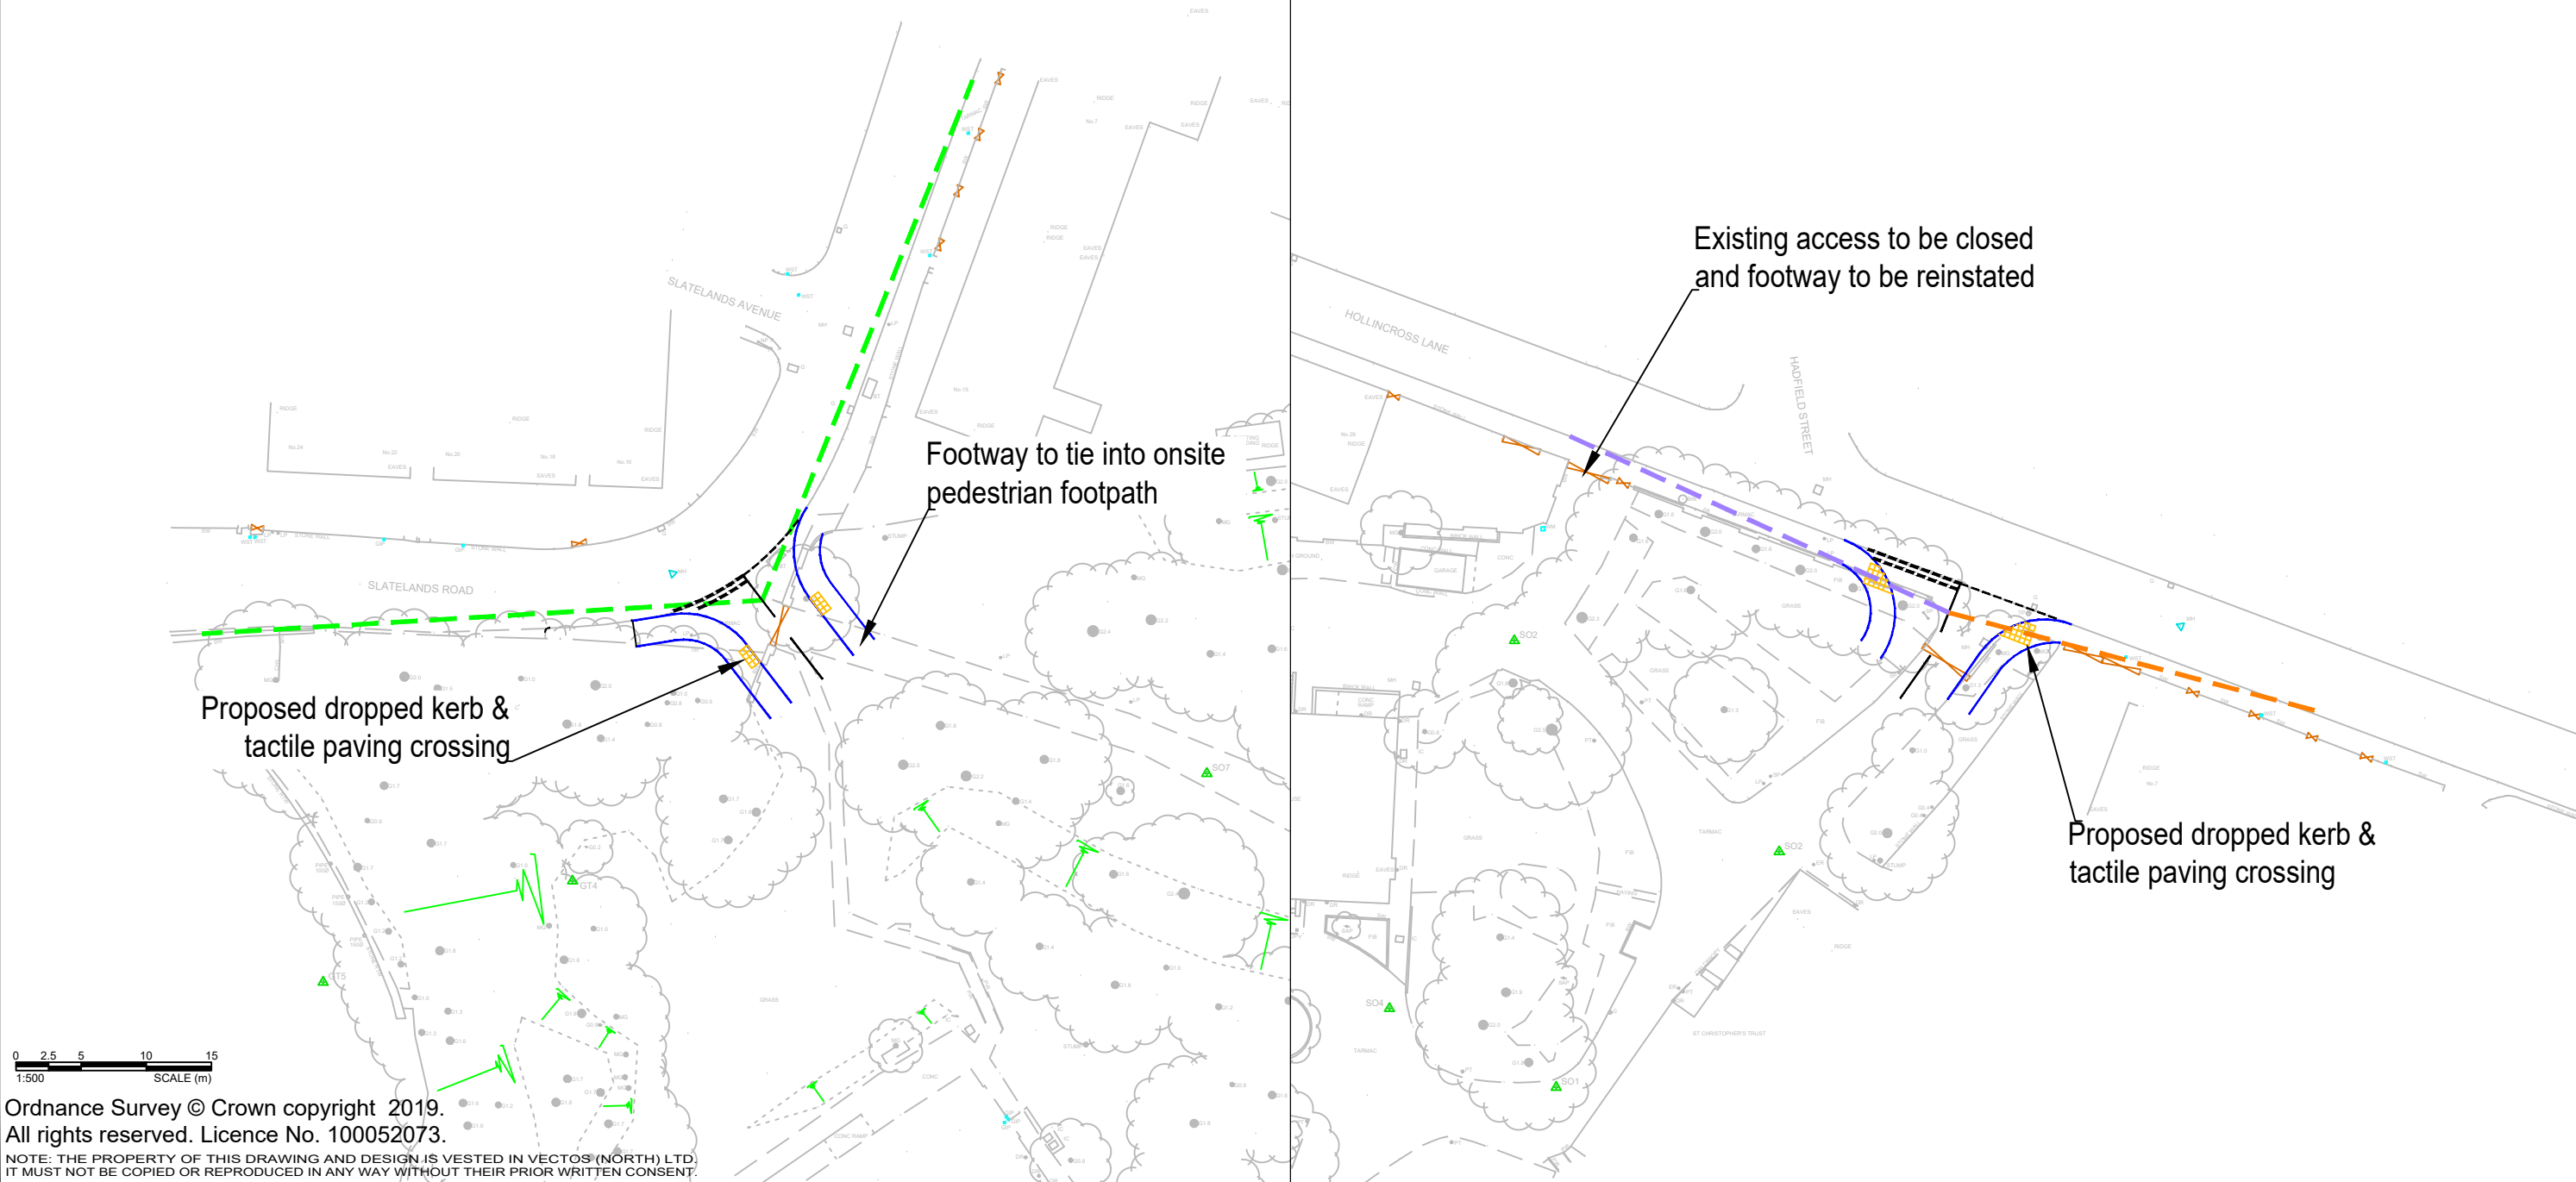

REV.	DETAILS	DRAWN	CHECKED	DATE
A	Site layout amended	TO	ER	09.08.21
B	Amendments made to pedestrian routes	WD	PW	22.09.21

Notes:

- 1. This is not a construction drawing and is intended for illustrative purposes only.
- 2. White lining is indicative only.

— Visibility Splay - 2.4m x 43m
— Visibility Splay - 2.4m x 29m (based on recent speed survey)
— Visibility Splay - 2.4m x 32m (based on recent speed survey)

Hollin Cross Lane

Hollin Cross Lane and Slatelands Road
Visibility Review

DRAWN:	CHECKED:	DATE:	SCALES:
TO	PW	08.02.21	1:500 at A3

4th Floor Oxford Place, 61 Oxford Street, Manchester, M1 6EQ
0161 228 1008 e: manchester@vectos.co.uk

DRAWING NUMBER:	REVISION:
VN201622-D103	B