


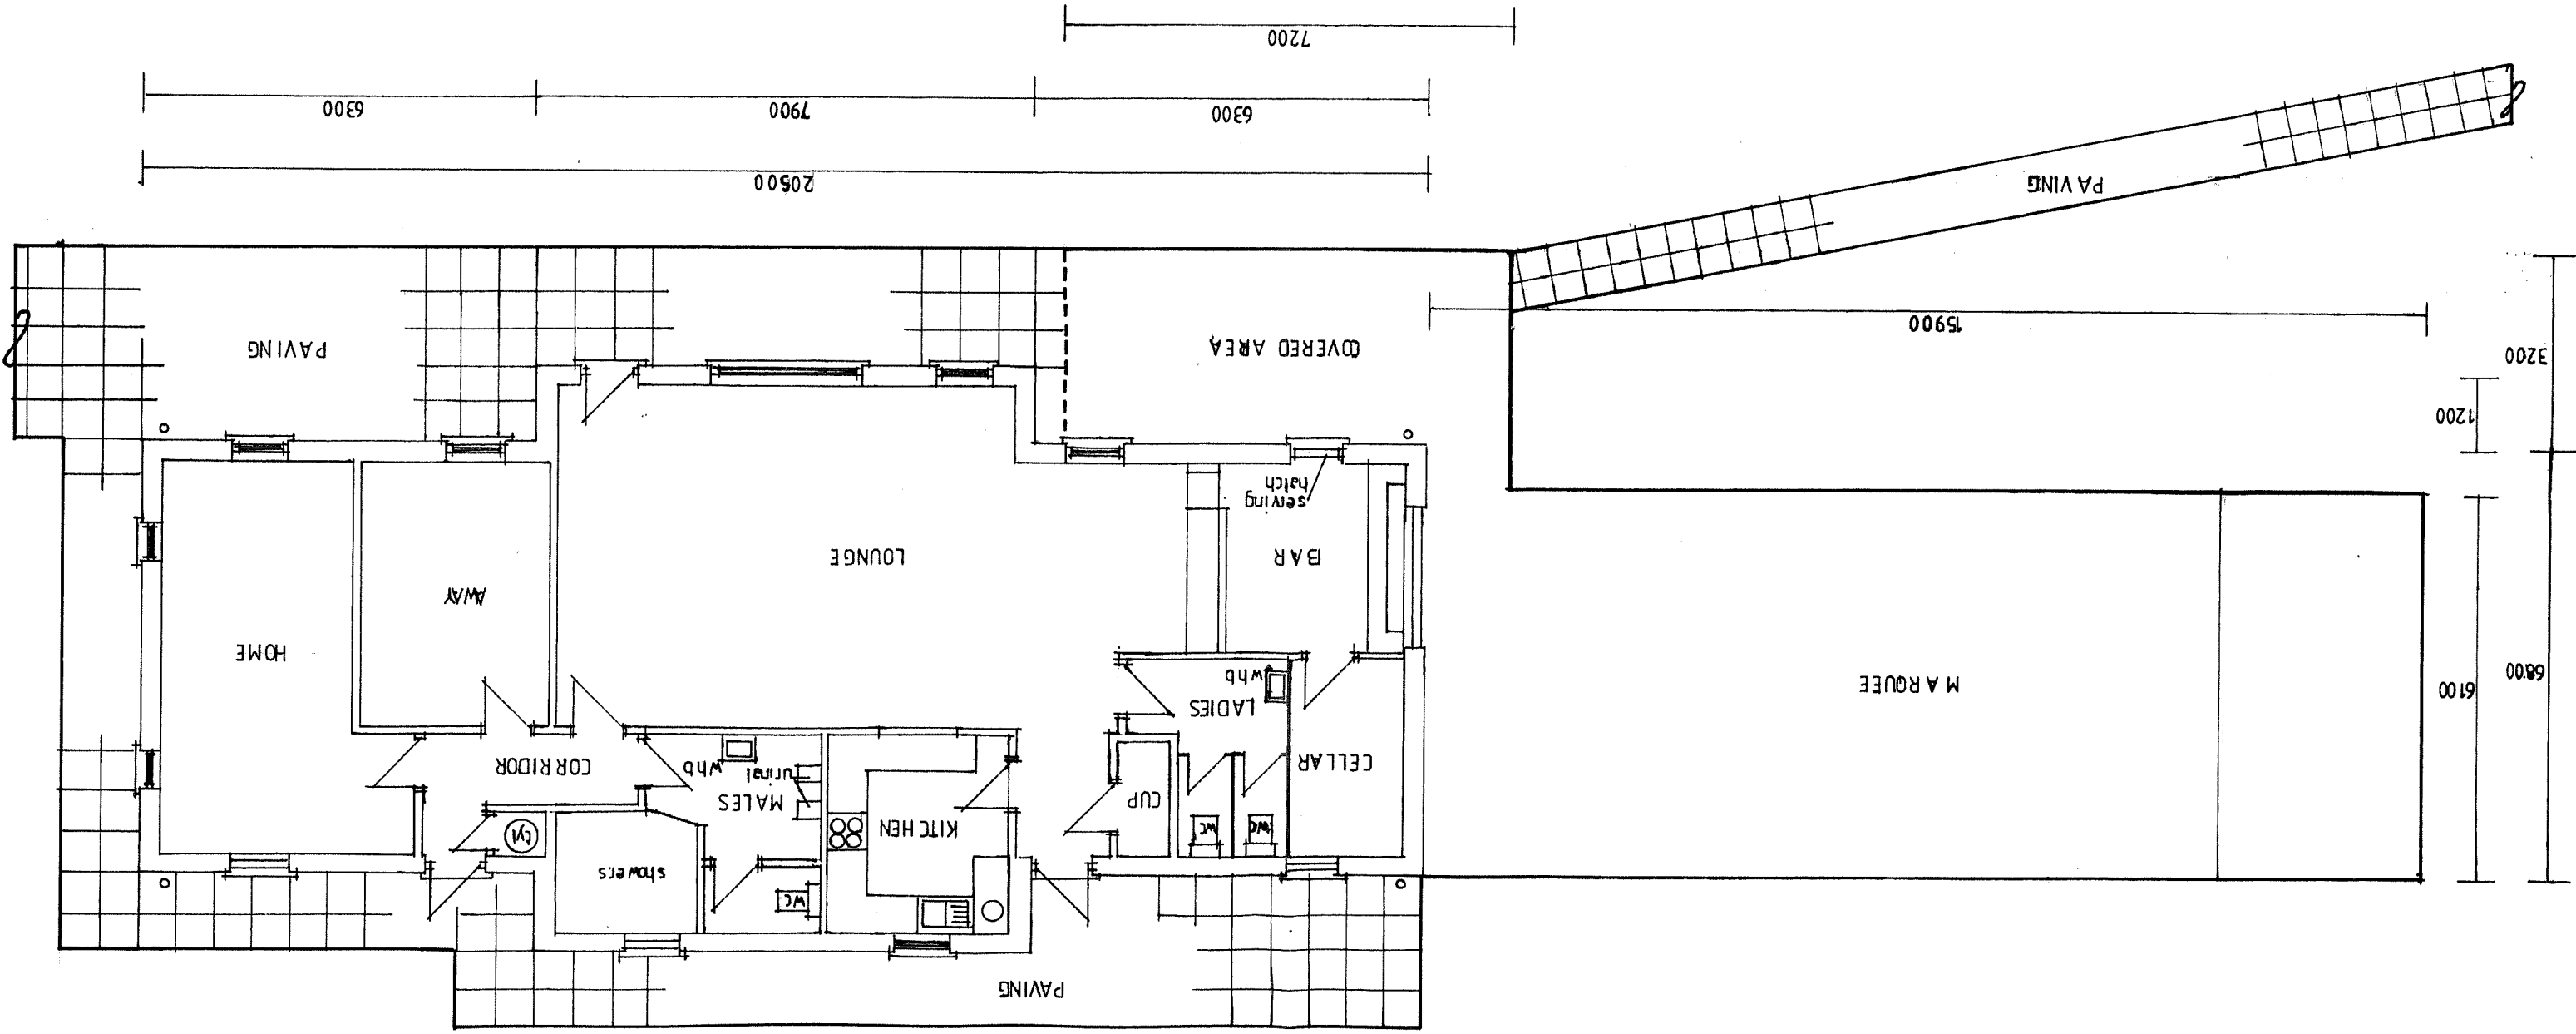

Retrospective Planning Application for a
Temporary Multifunctional Marquee at
Dove Holes Cricket Club, Hallsteads,
Dove Holes, Buxton, SK17 8BJ.
for Dove Holes Cricket Club.
Scale 1: 100. August 2023.
Revised September 2023